

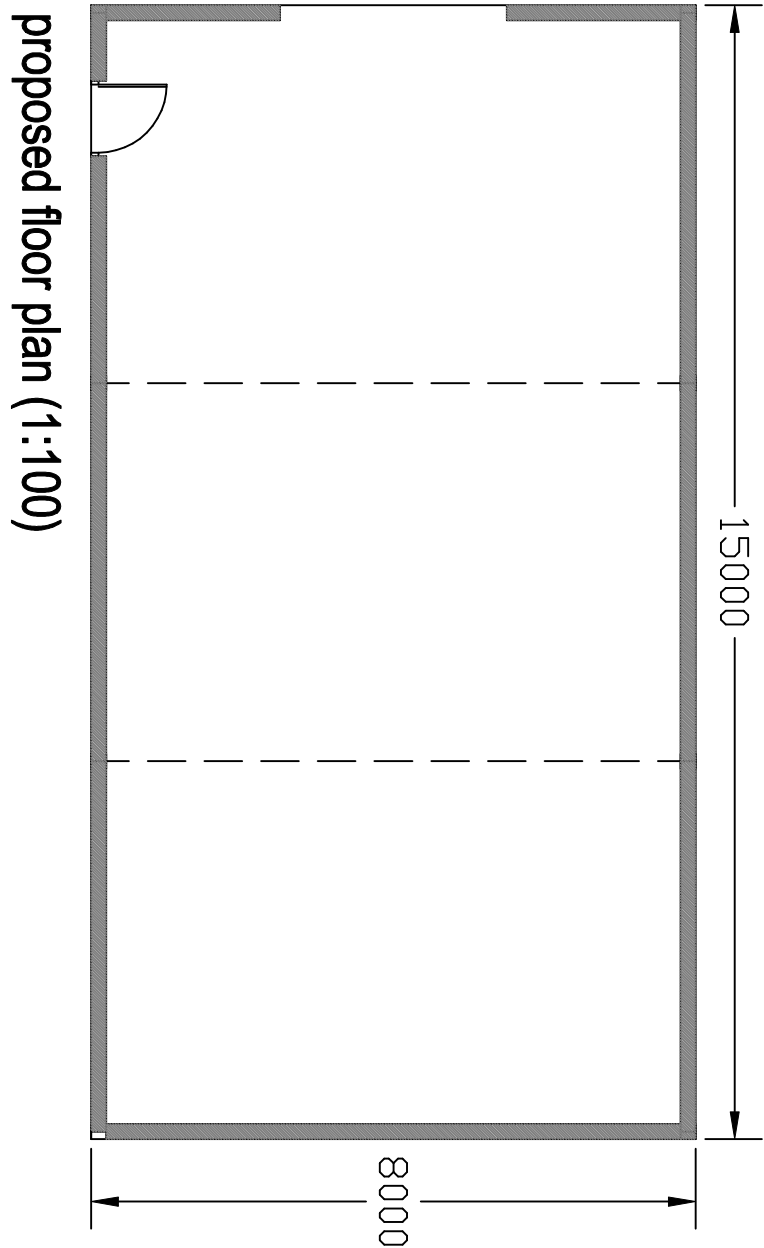


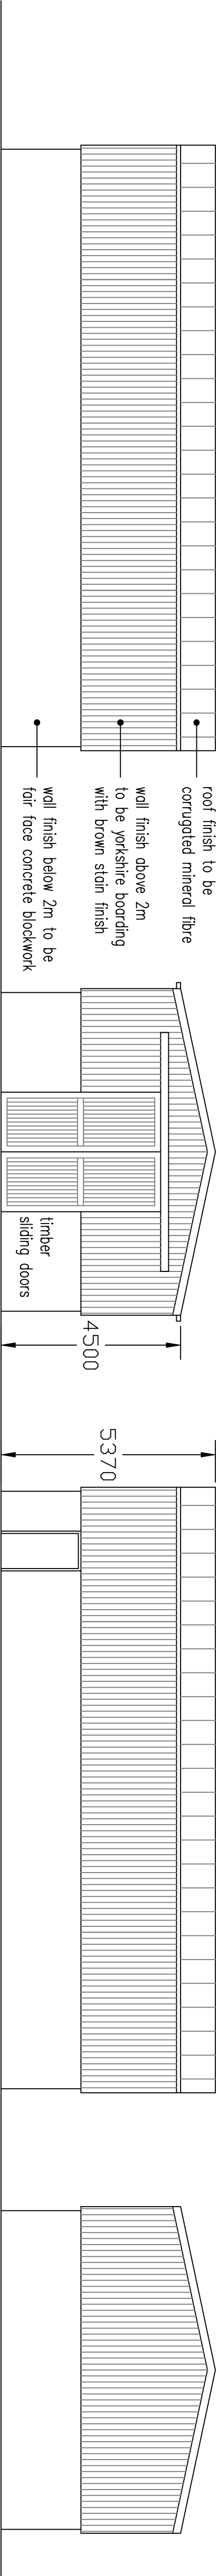

proposed agricultural storage building at
Leaches Farm
Ashworth Road
Rochdale

scale 1:100 1:200 @ A1

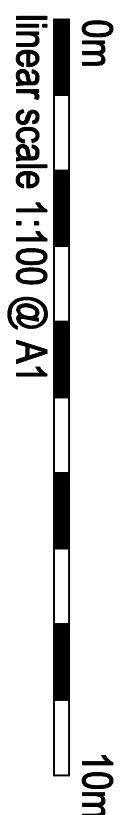

drawing number LF-10-08-23-A

Rae Cornell Associates Building Design and Planning Consultants
214 Burnley Road Bacup Lancashire
01706 873000