
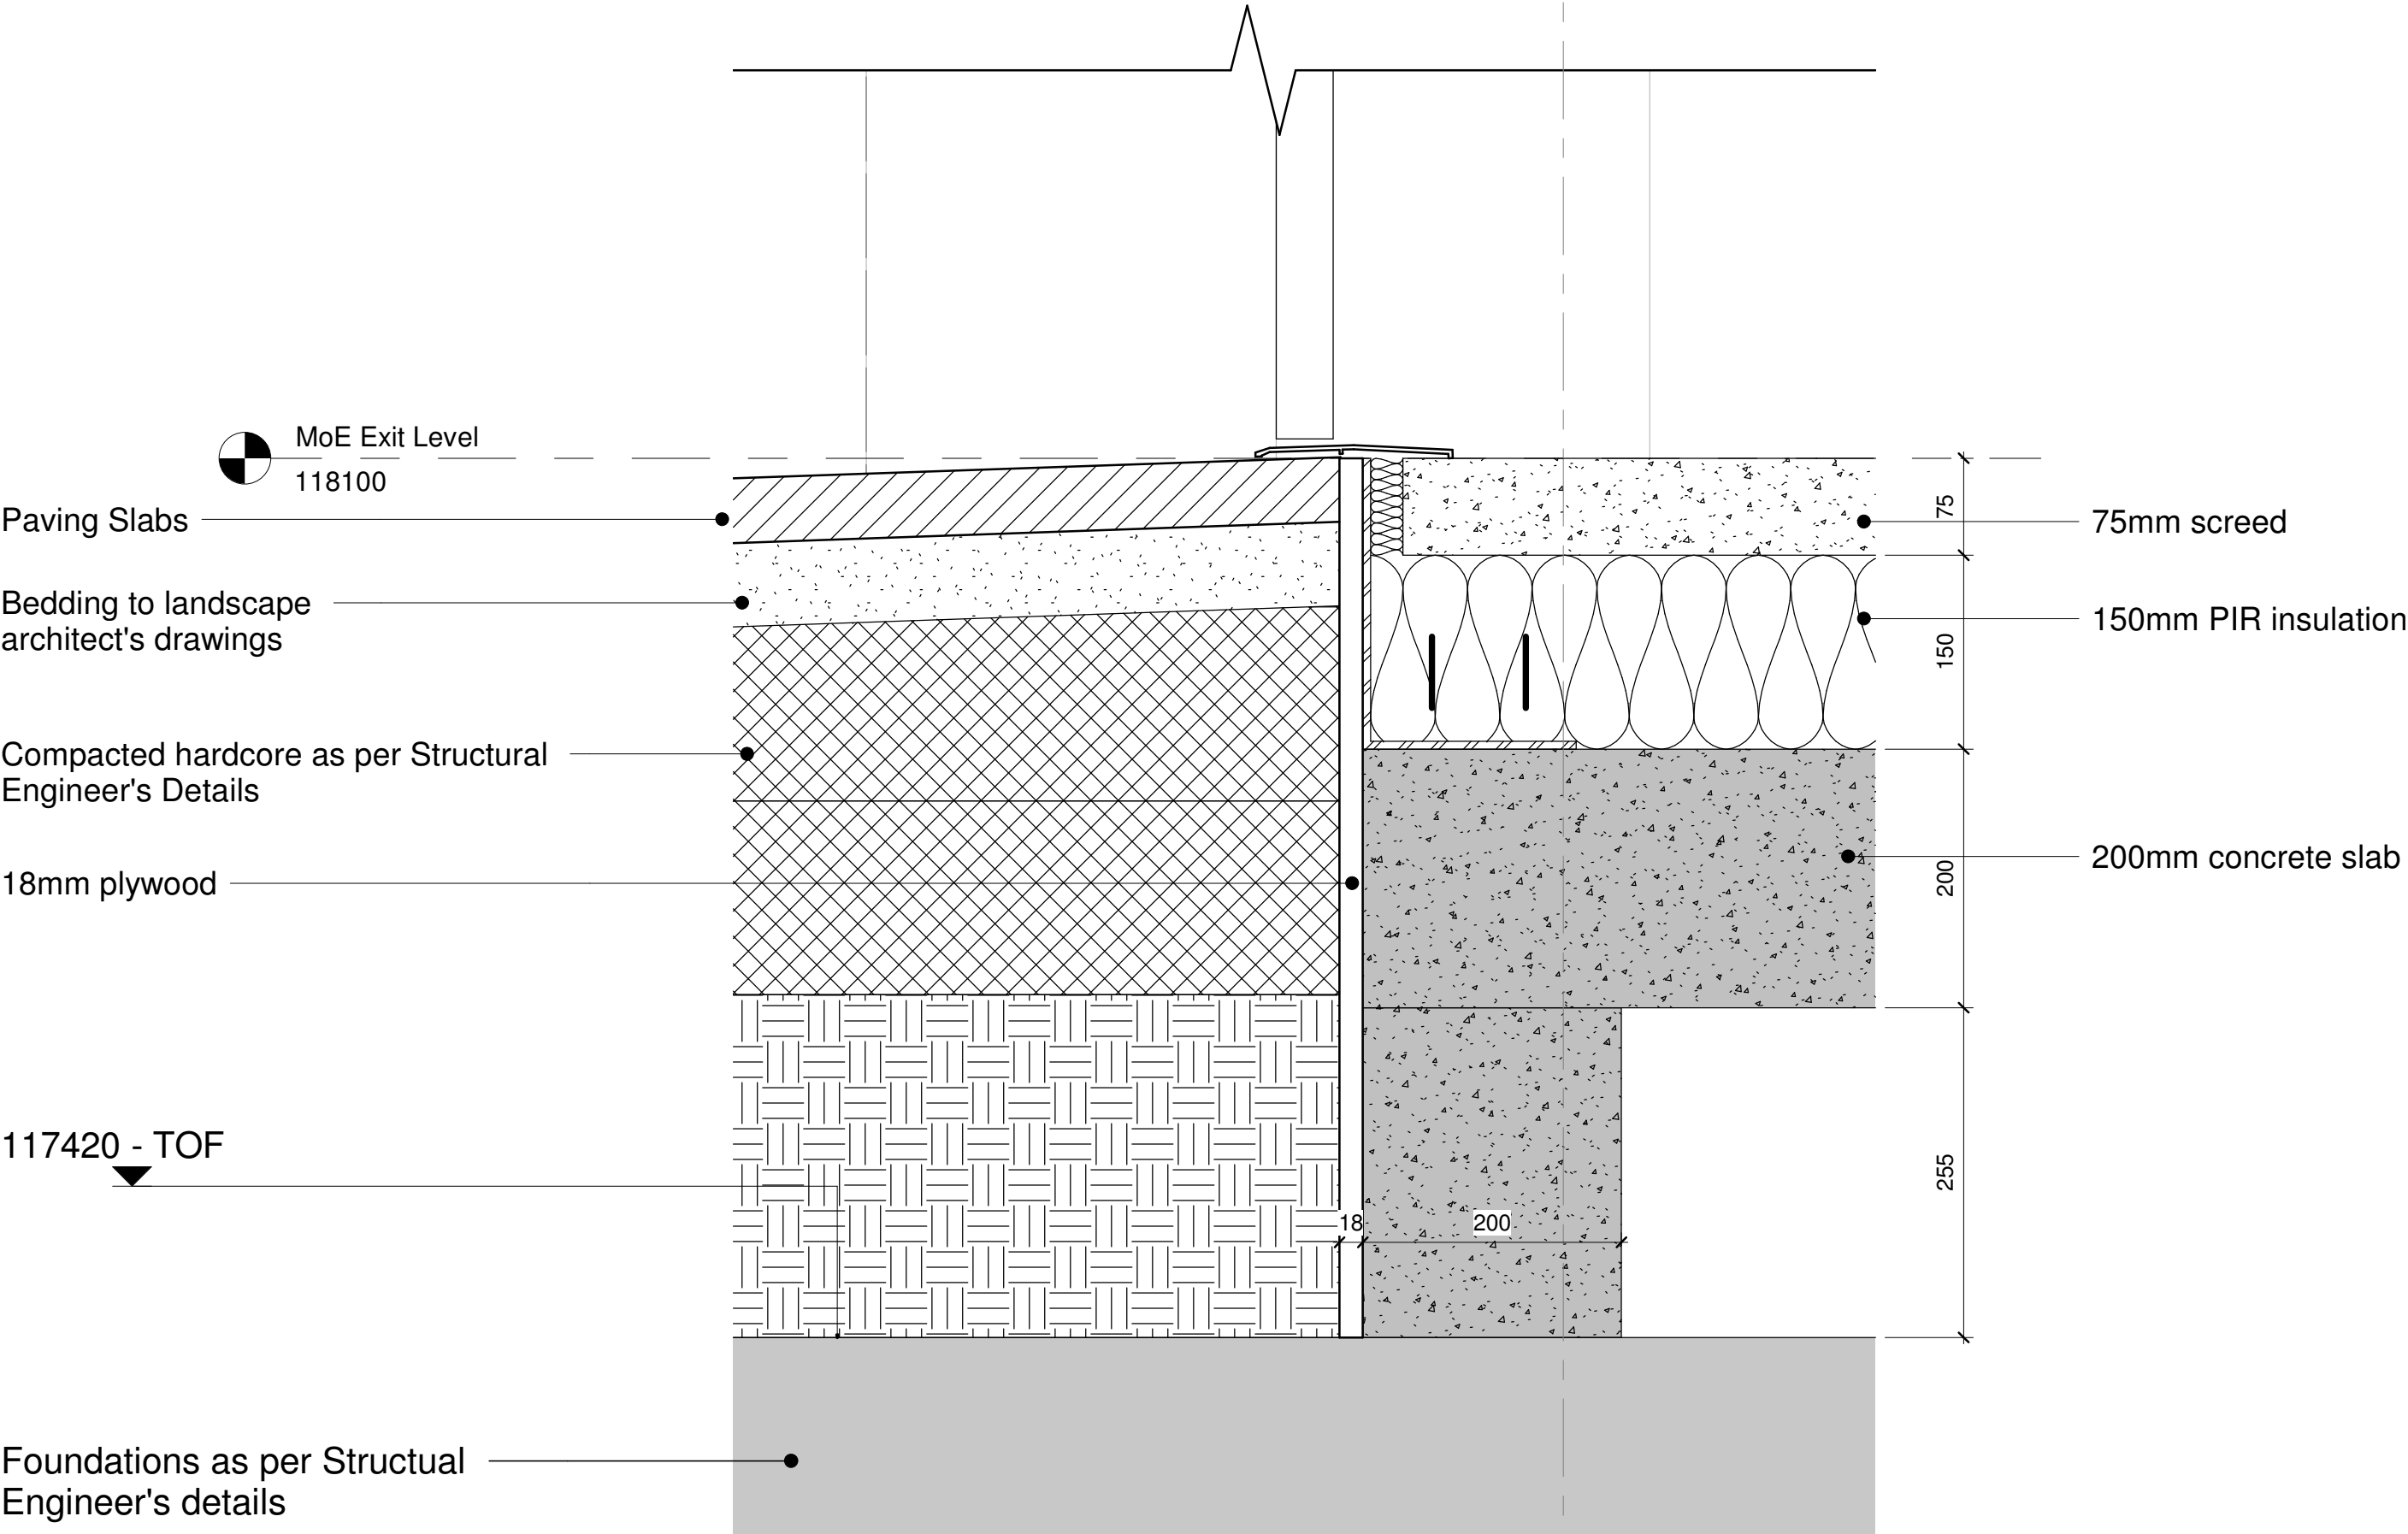
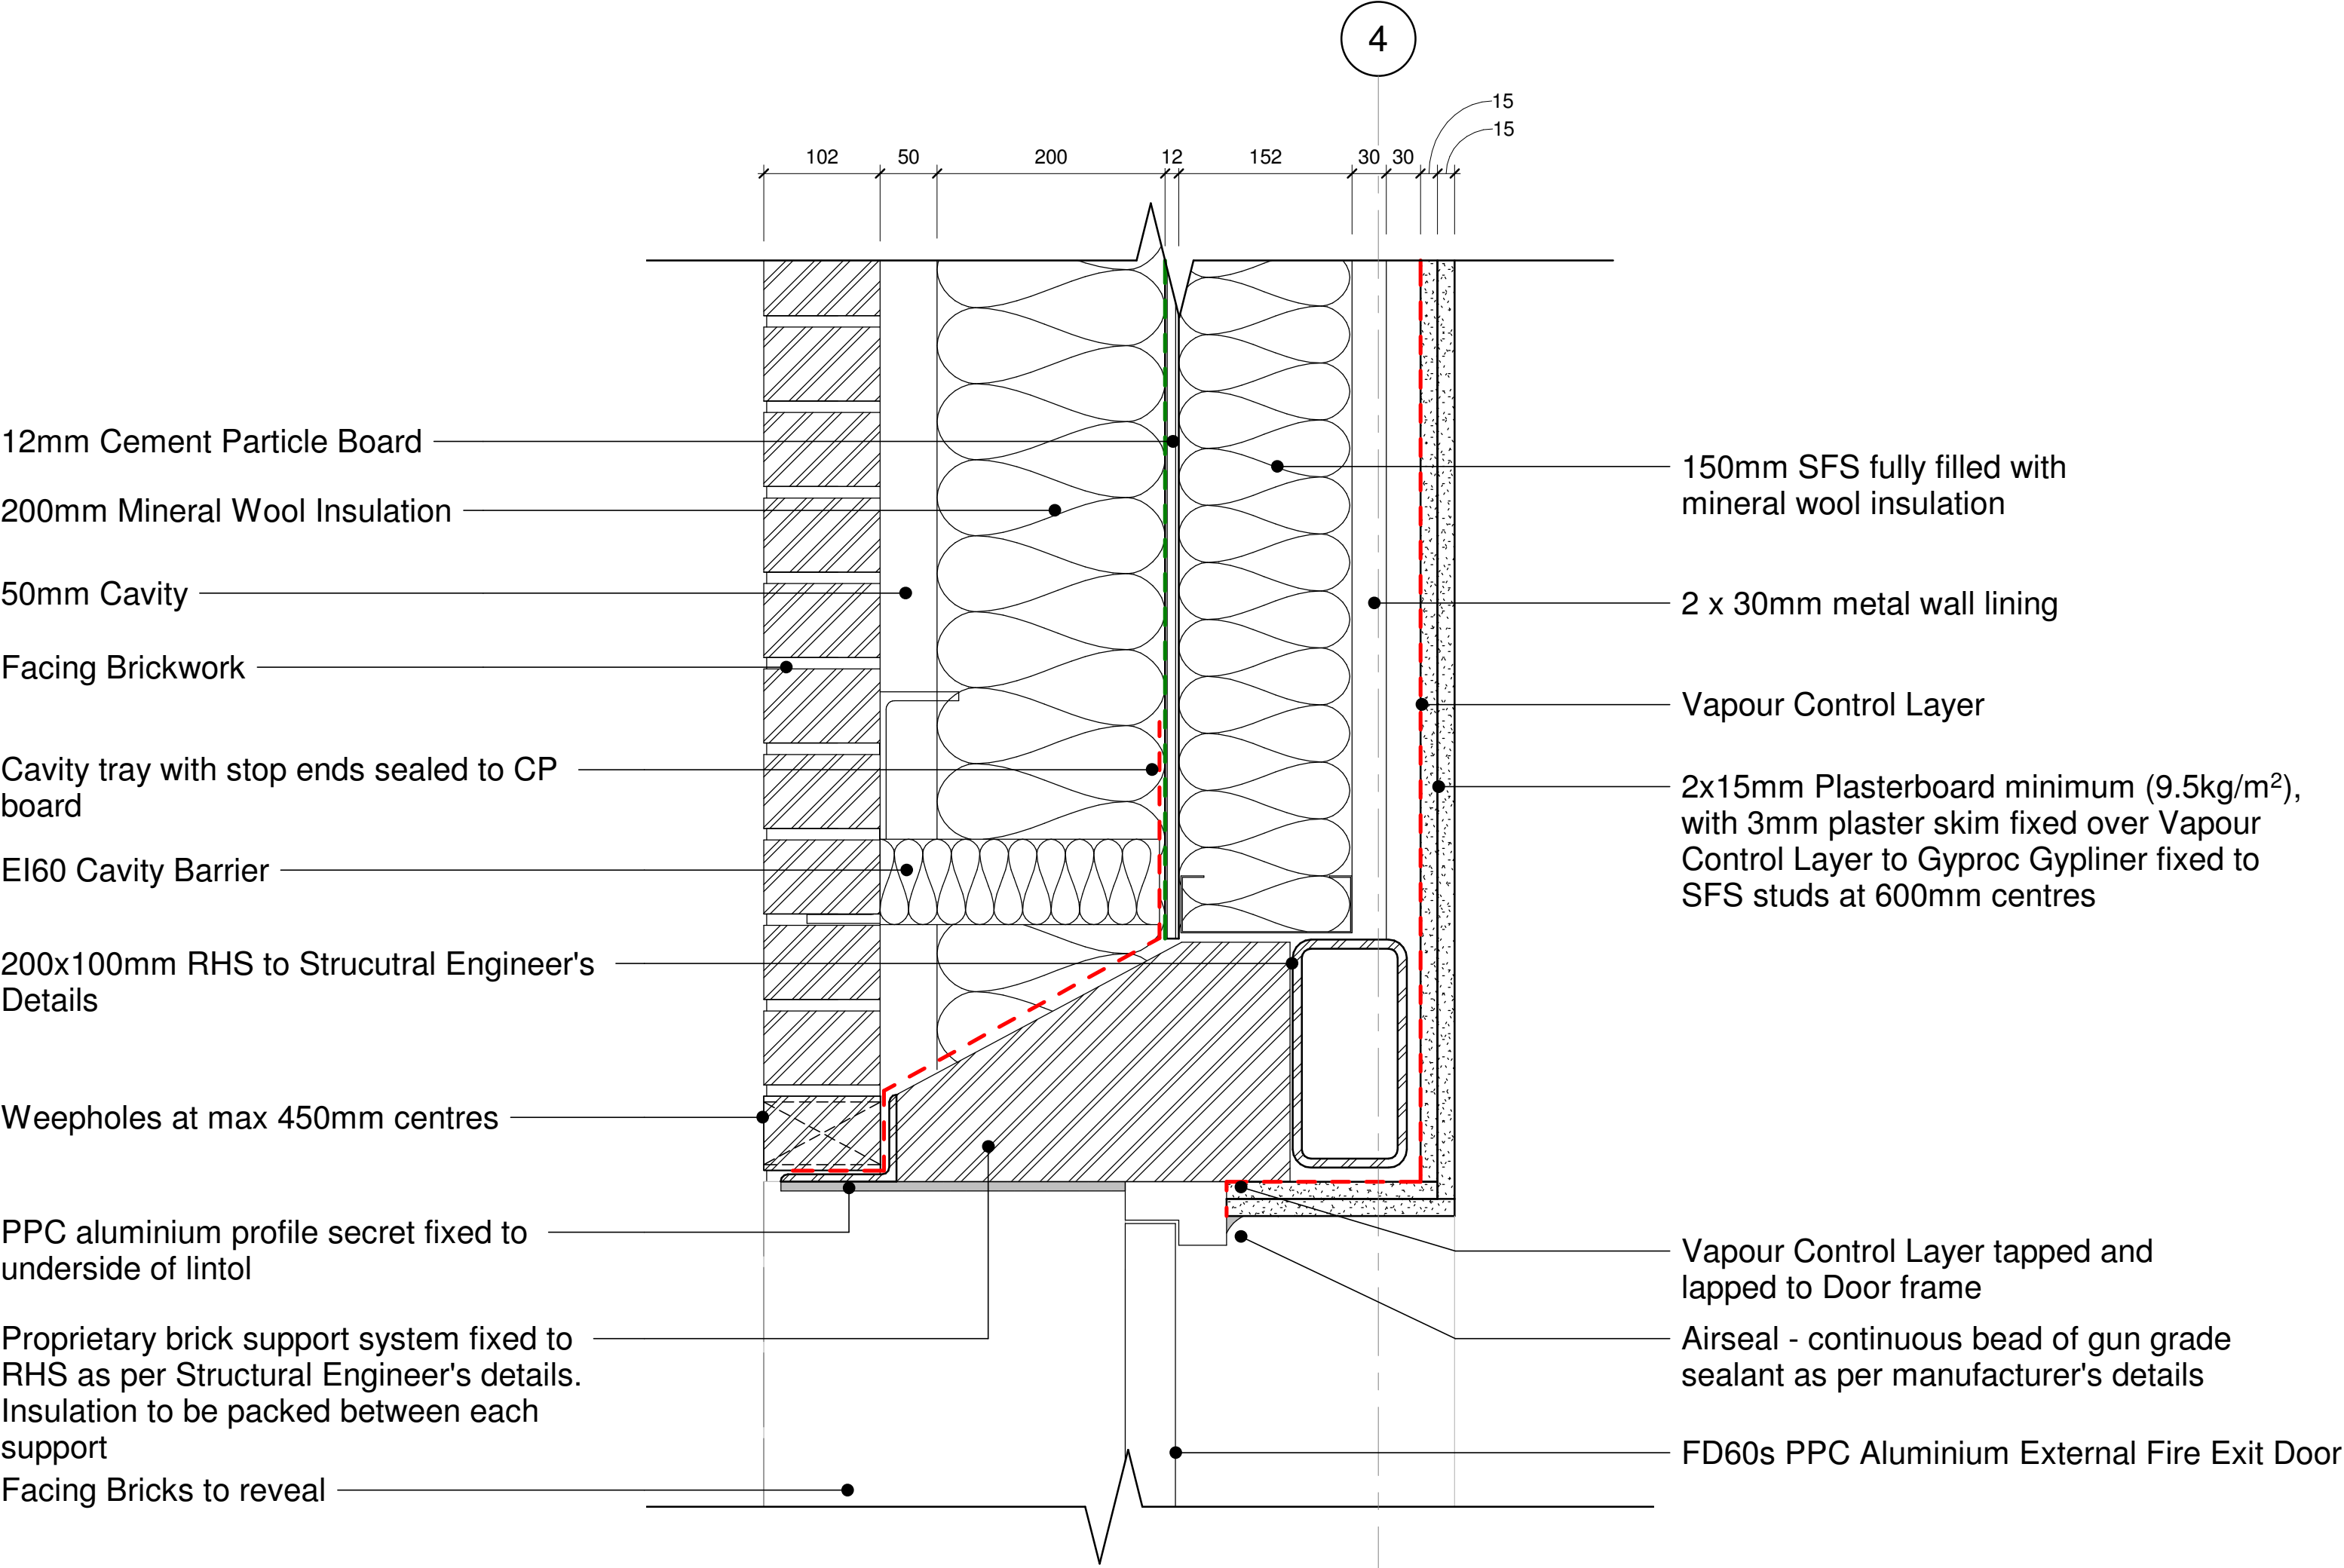


NOTE:
1. DO NOT SCALE OFF THIS DRAWING.
2. ANY DISCREPANCIES TO BE REPORTED IMMEDIATELY TO THE ARCHITECT.
3. ALL DIMENSIONS TO BE SITE CHECKED & VERIFIED BY THE CONTRACTOR PRIOR TO THE MANUFACTURE OR ORDER OF ANY MATERIALS OR GOODS.

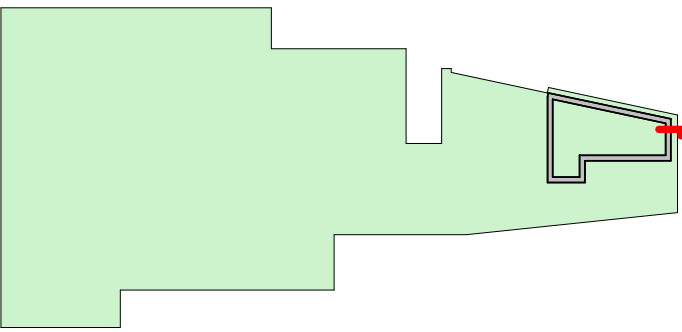

PR1	Stage 4 Issue	23.08.23
Rev	Description	Date
STAGE 4 - PRELIMINARY		
Rochdale Sixth Form College College Road, Rochdale, OL12 6HY		
Level 0 - Detail 5		
DRAWING NUMBER 3940-ABW-XX-XX-DR-A-3305		
DATE 07/25/23	REVISION	STATUS
SCALE As indicated	PR1	PURPOSE OF ISSUE
ABW architects Ltd. architecture.building.workshop		A1 © 25/08/2023 17:36:38

Level 0 Callout 5
1 : 5