
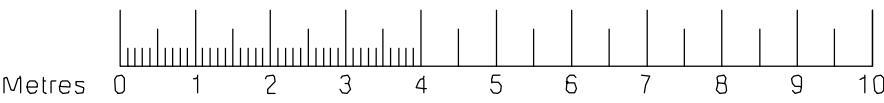
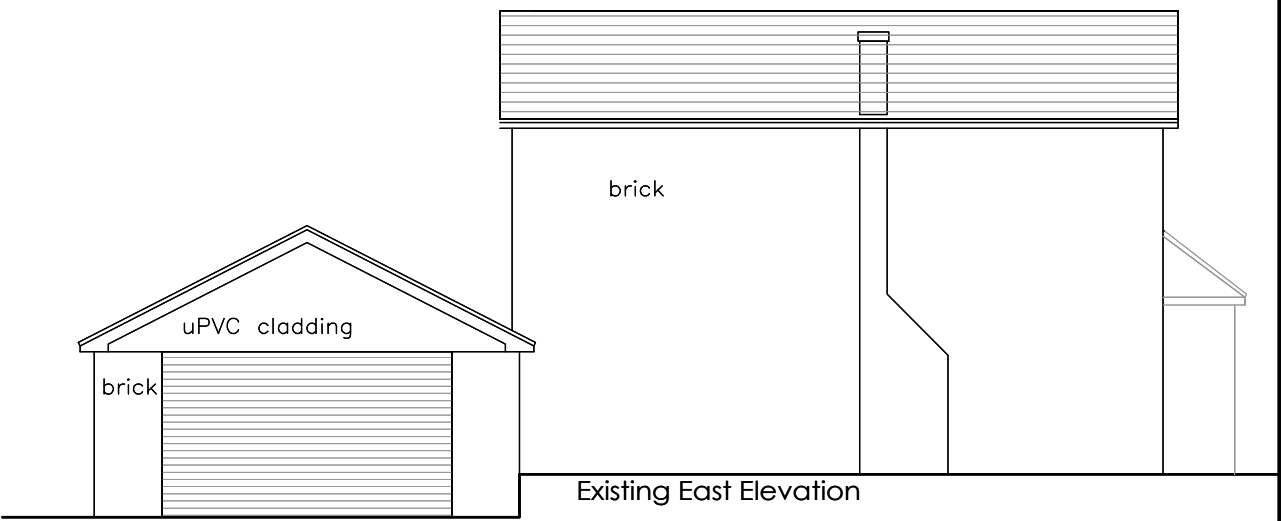
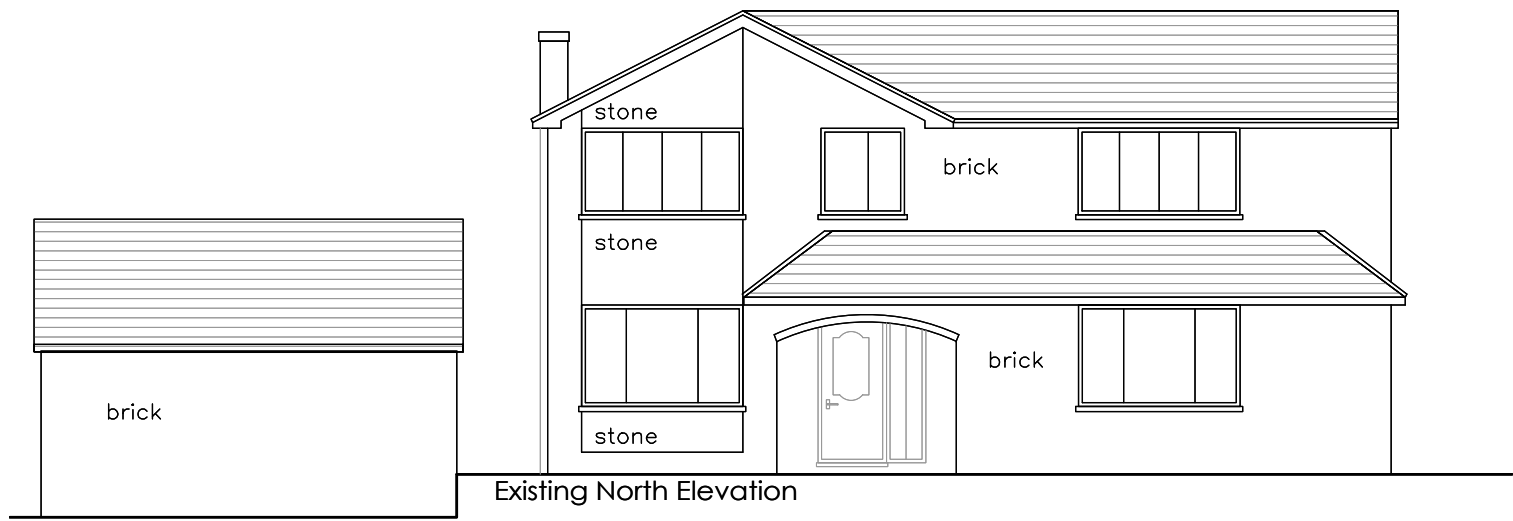


Mr Balal Ahmed

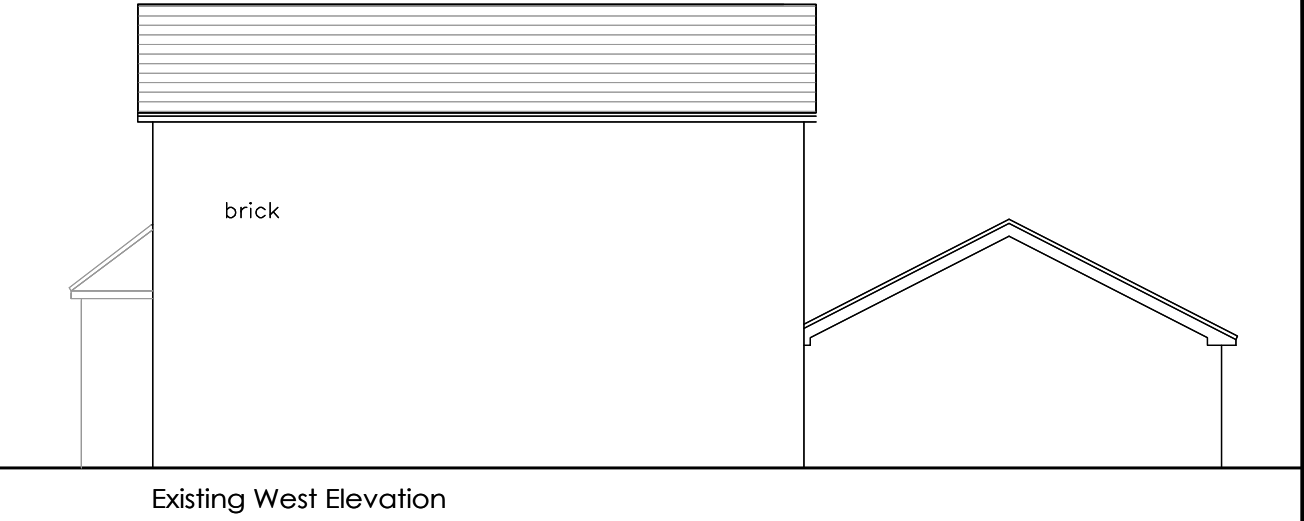

Existing Elevations
58, LAWNSWOOD, ROCHDALE

SCALE 1:100 @ A3

FOB Design (UK) Ltd
72A Water Lane,
Wilmslow, Cheshire. SK9 5BB
01625 251644
office@fob-design.com www.fob-design.com

REV	DATE	DRAWN BY
Copyright of fob design (UK) Ltd, all rights reserved. No information contained within this drawing should be used for any purpose other than that for which it was prepared and no liability shall be accepted by fob design for any loss or damage arising from the use of this drawing.		
58, LAWNSWOOD, ROCHDALE		
Drawn DP	Status BR	Date sept 23
Checked IRM	Original A3	Scale 1:100@A3
18119-PL 03		B