


A line drawing of a building facade. At the top, there are four circular icons labeled 'CAMERA', 'LIGHT', 'ALARM', and 'LIGHT' from left to right. Below these, the facade features two columns on the left, two doors in the center, and a window on the right. The word 'BRICK' is written below the columns, the first door, and the window. A 'VENT' is shown below the window. A line labeled 'RWP' runs vertically on the far left. Another line labeled 'RWP' runs vertically on the far right. A horizontal line runs across the top of the facade. A vertical line runs down the center, passing through the 'ALARM' icon and the space between the two doors. A horizontal line runs across the middle of the facade, passing through the two doors. A vertical line runs down the right side of the facade, passing through the window and vent.



Infill existing door - brick and mortar to match existing building colour.

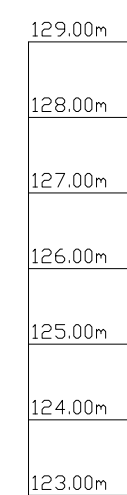


Existing retaining wall around proposed canopy section view

1. For the purposes of construction the drawing must not be scaled and only written calculated dimensions
2. Any queries or doubts, drawing error or divergences should be referred to the originator.
3. All dimensions to be checked on site.
4. All architectural drawings are to be read in conjunction with the relevant architectural specifications and outline specification sheets.
5. All the details and setting-out drawings to be read in conjunction with the relevant consultants and subcontractor drawings.

REV:	DESCRIPTION:	DATE:	DRAWN:	CHECK:
P01	Issued for Planning.	30/01/2024	ZH	AZ
P02	Updated on from invalidation.	14/03/2024	ZH	
P03	Updated on from invalidation.	04/04/2024	ZH	

DRAWING SCALE: 1: 100 @A1

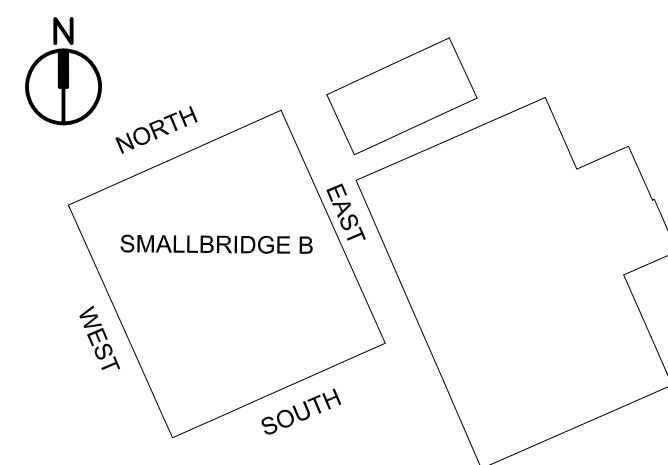

CLIENT:
Hopwood Hall College



PROJECT TITLE:
Animal Management
T-Level Project

PROJECT NO
20847

DRAWING TITLE:
Smallbridge B
Existing & Proposed Elevations

DRAWING NO:

PROJECT	ORIGIN	ZONE	LEVEL	TYPE	ROLE	NO.#	REVISION
HAT	SEV	XX	ZZ	DR	A	00517	P03

SUITABILITY DESCRIPTION (S2) Suitable for information

REVISION DESCRIPTION	PLANNING
-------------------------	----------

seven.

SEVENARCHITECTURE.CO.UK

Studios at

Unit 1.3 Waulk Mill

51 Bengal St

MANCHESTER
M1 0LN

t: 0161 236 5655

Victoria Ave

HARROGAT
US4.1B

HG1 1JD
t: 01423 70

T: 01423 70

Studios at

Victoria Ave

HARROGAT
US4.1B

HG1 1JD
t: 01423 70

T: 01423 70