


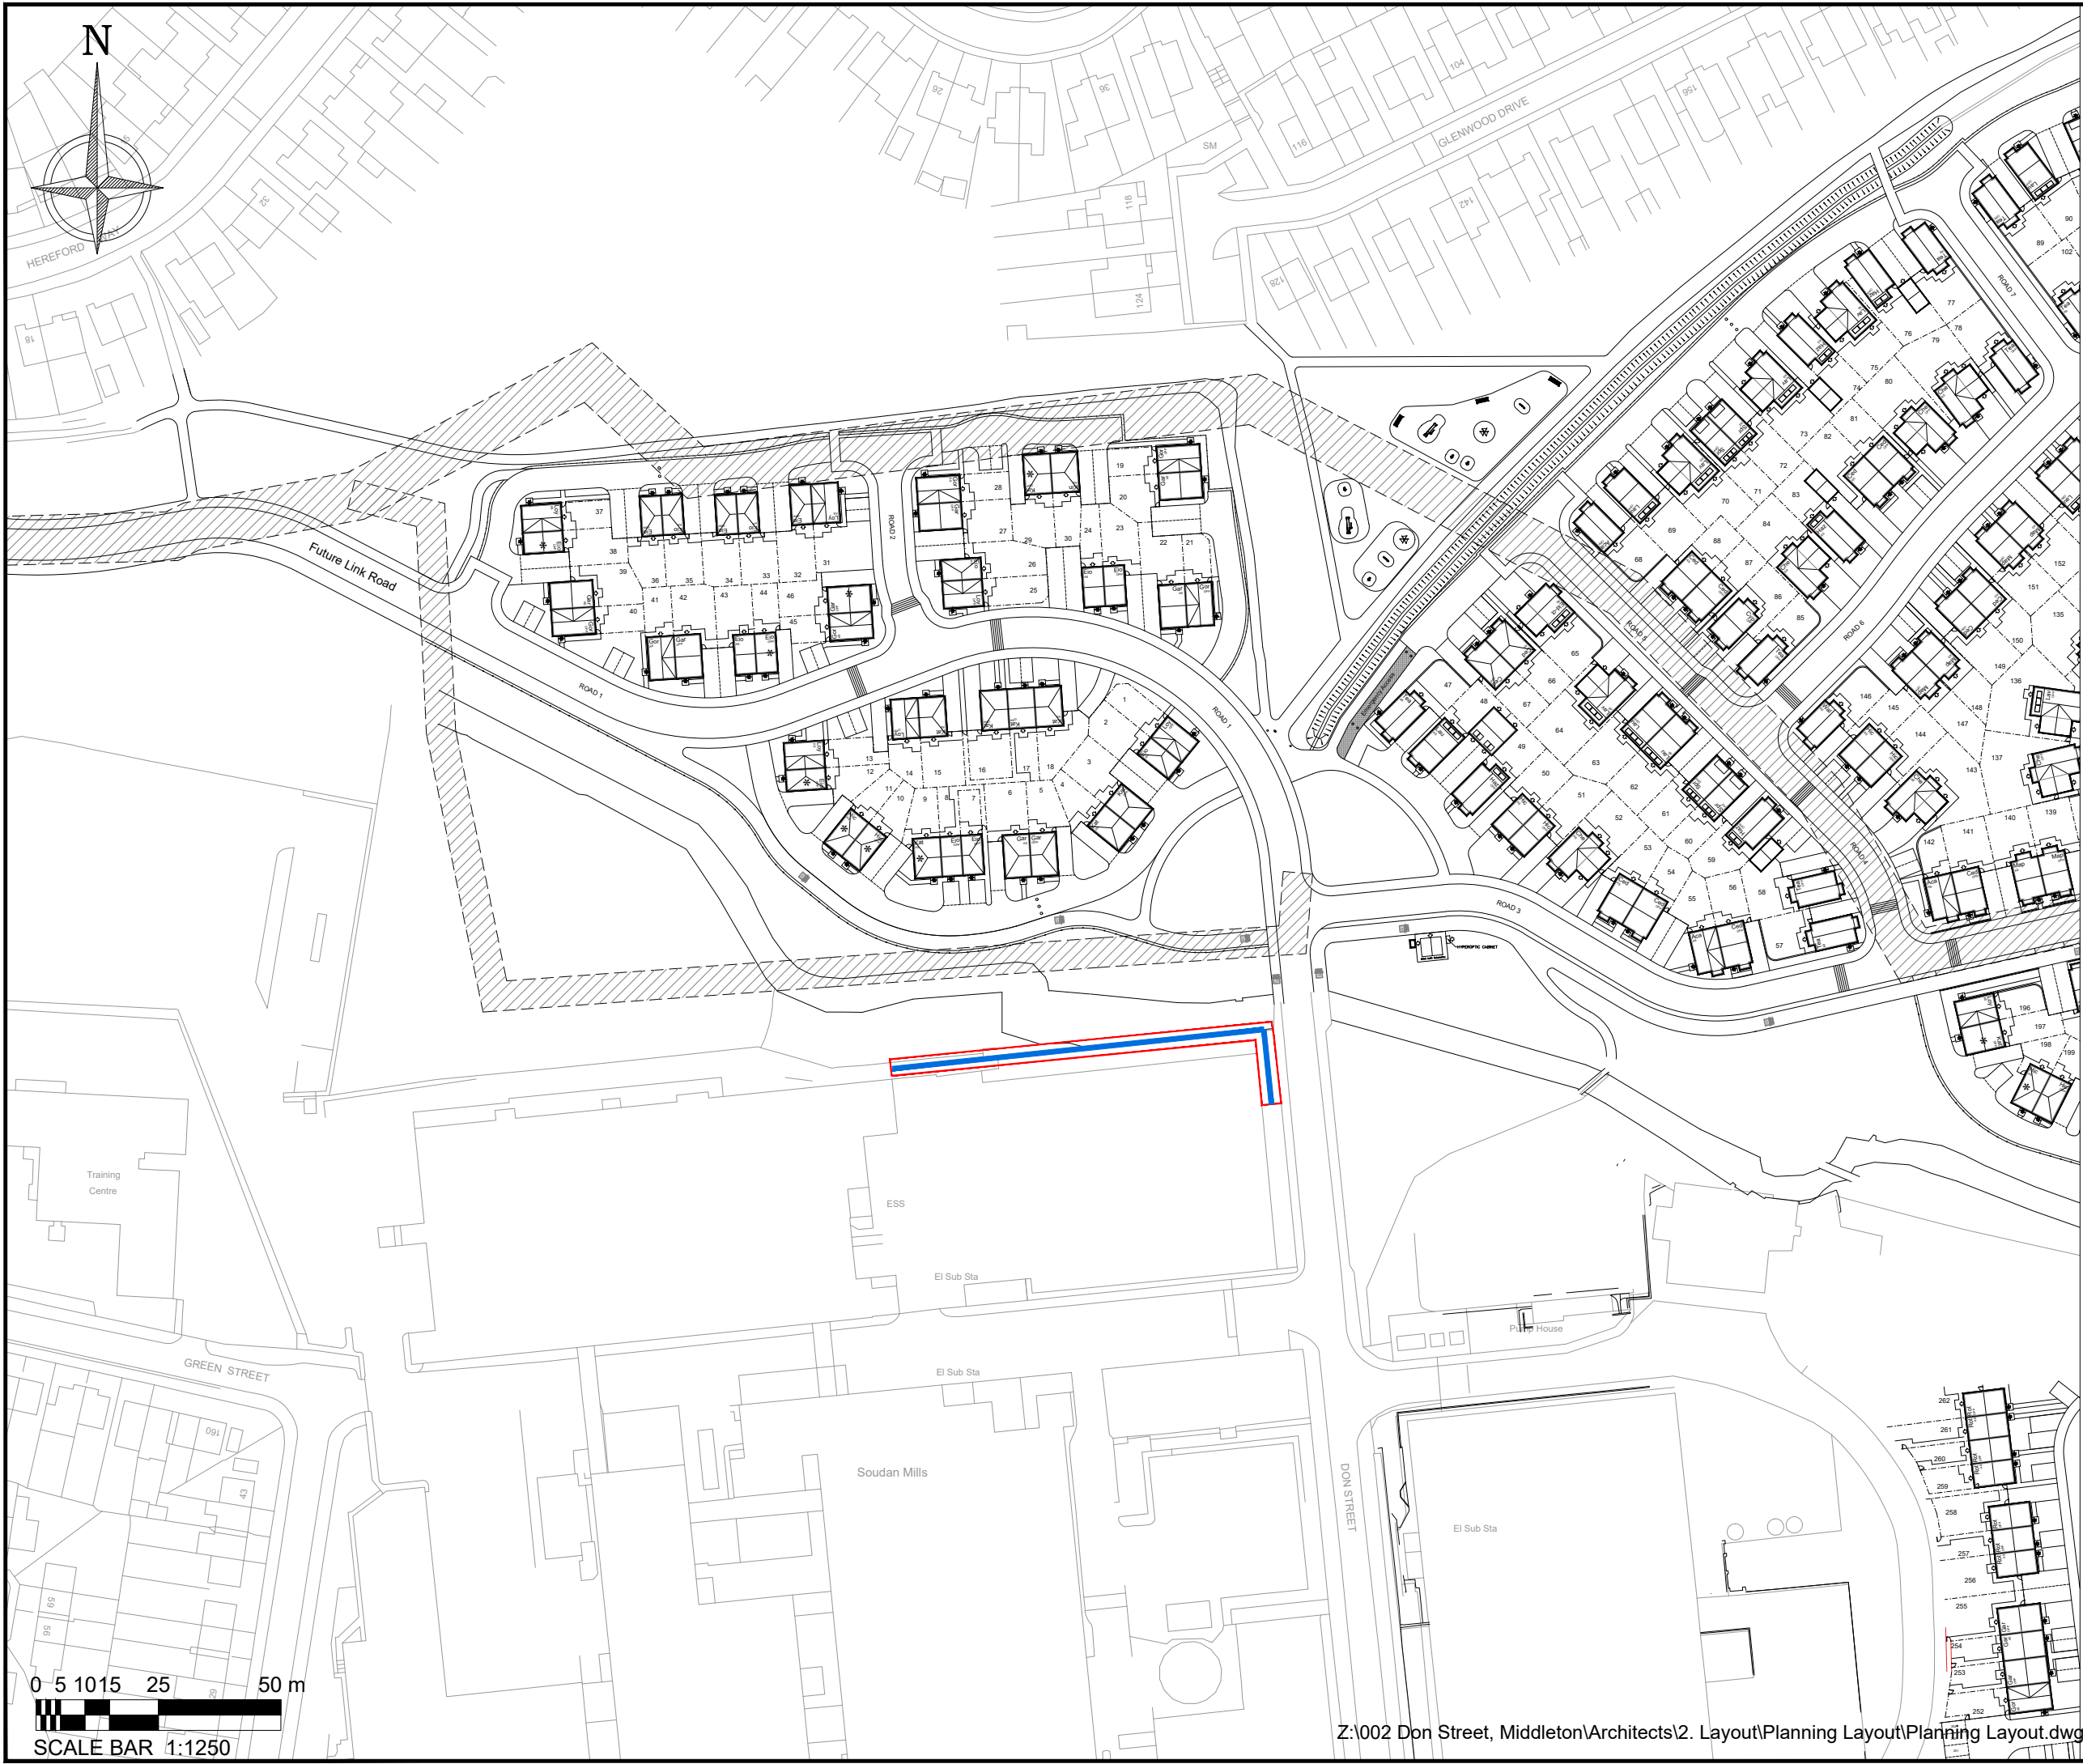

Revision	Date	Amendment	Initials

Development	
Don Street	
Location	
Middleton	
Marketing Name	
-	
Drawing Title	
Location Plan Acoustic Fence	
Job No.	Drawing No.
KH002	-
Revision	Scale @ A3
-	1:2500
Drawn By	Date
KLW	03.08.23
Checked by	Date Checked
-	-

1st Floor, 103 Dalton Avenue, Birchwood Park,
Warrington WA3 6YE
T: 01925 363108 W: www.kellenhomes.com

**KELLEN**
HOMES