


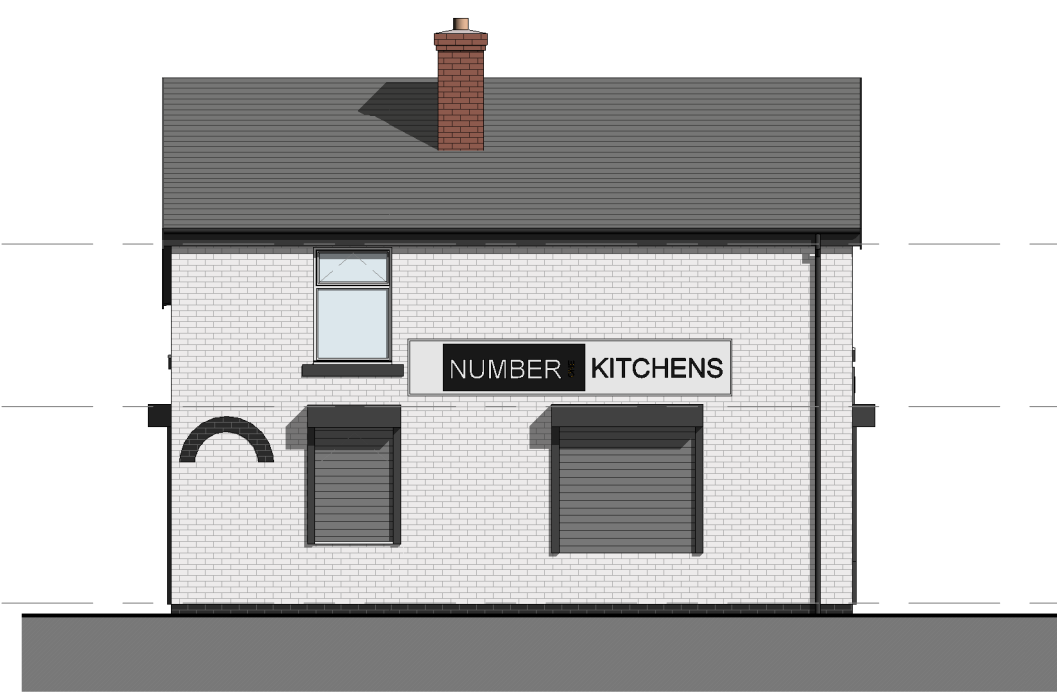


1. Front - Existing
1 : 100




2. Rear - Existing
1 : 100




3. Left Side - Existing
1 : 100

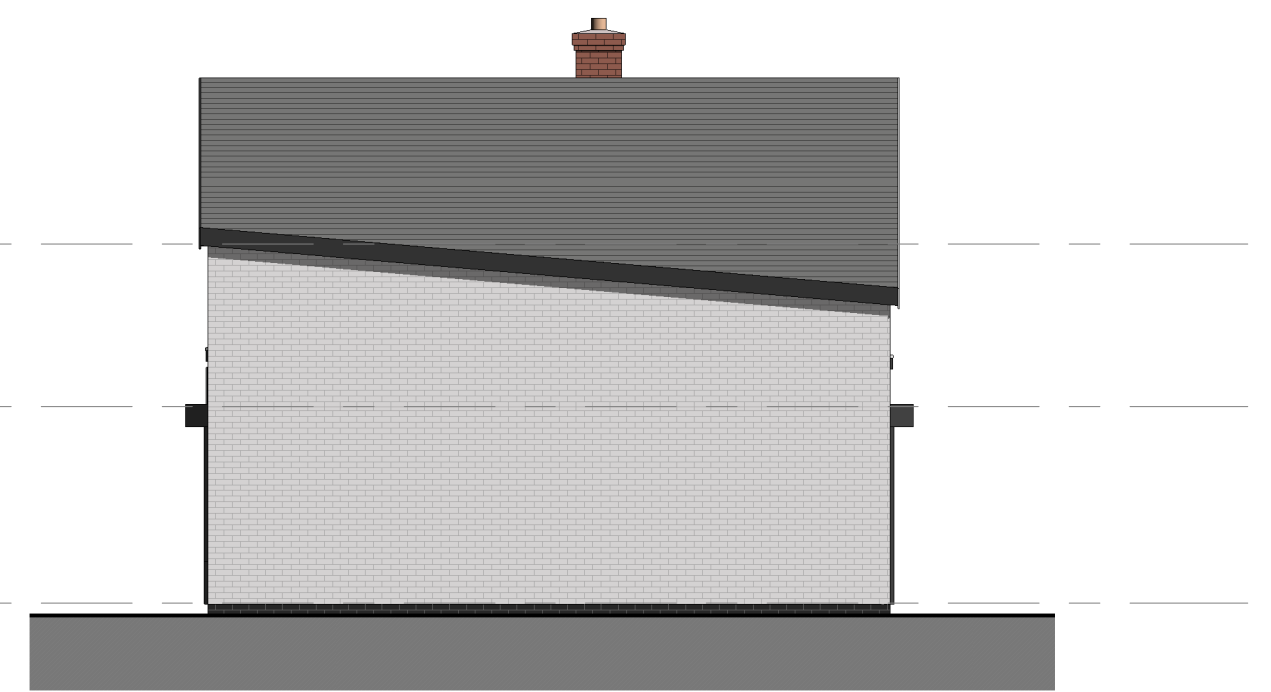


4. Right Side - Existing
1 : 100

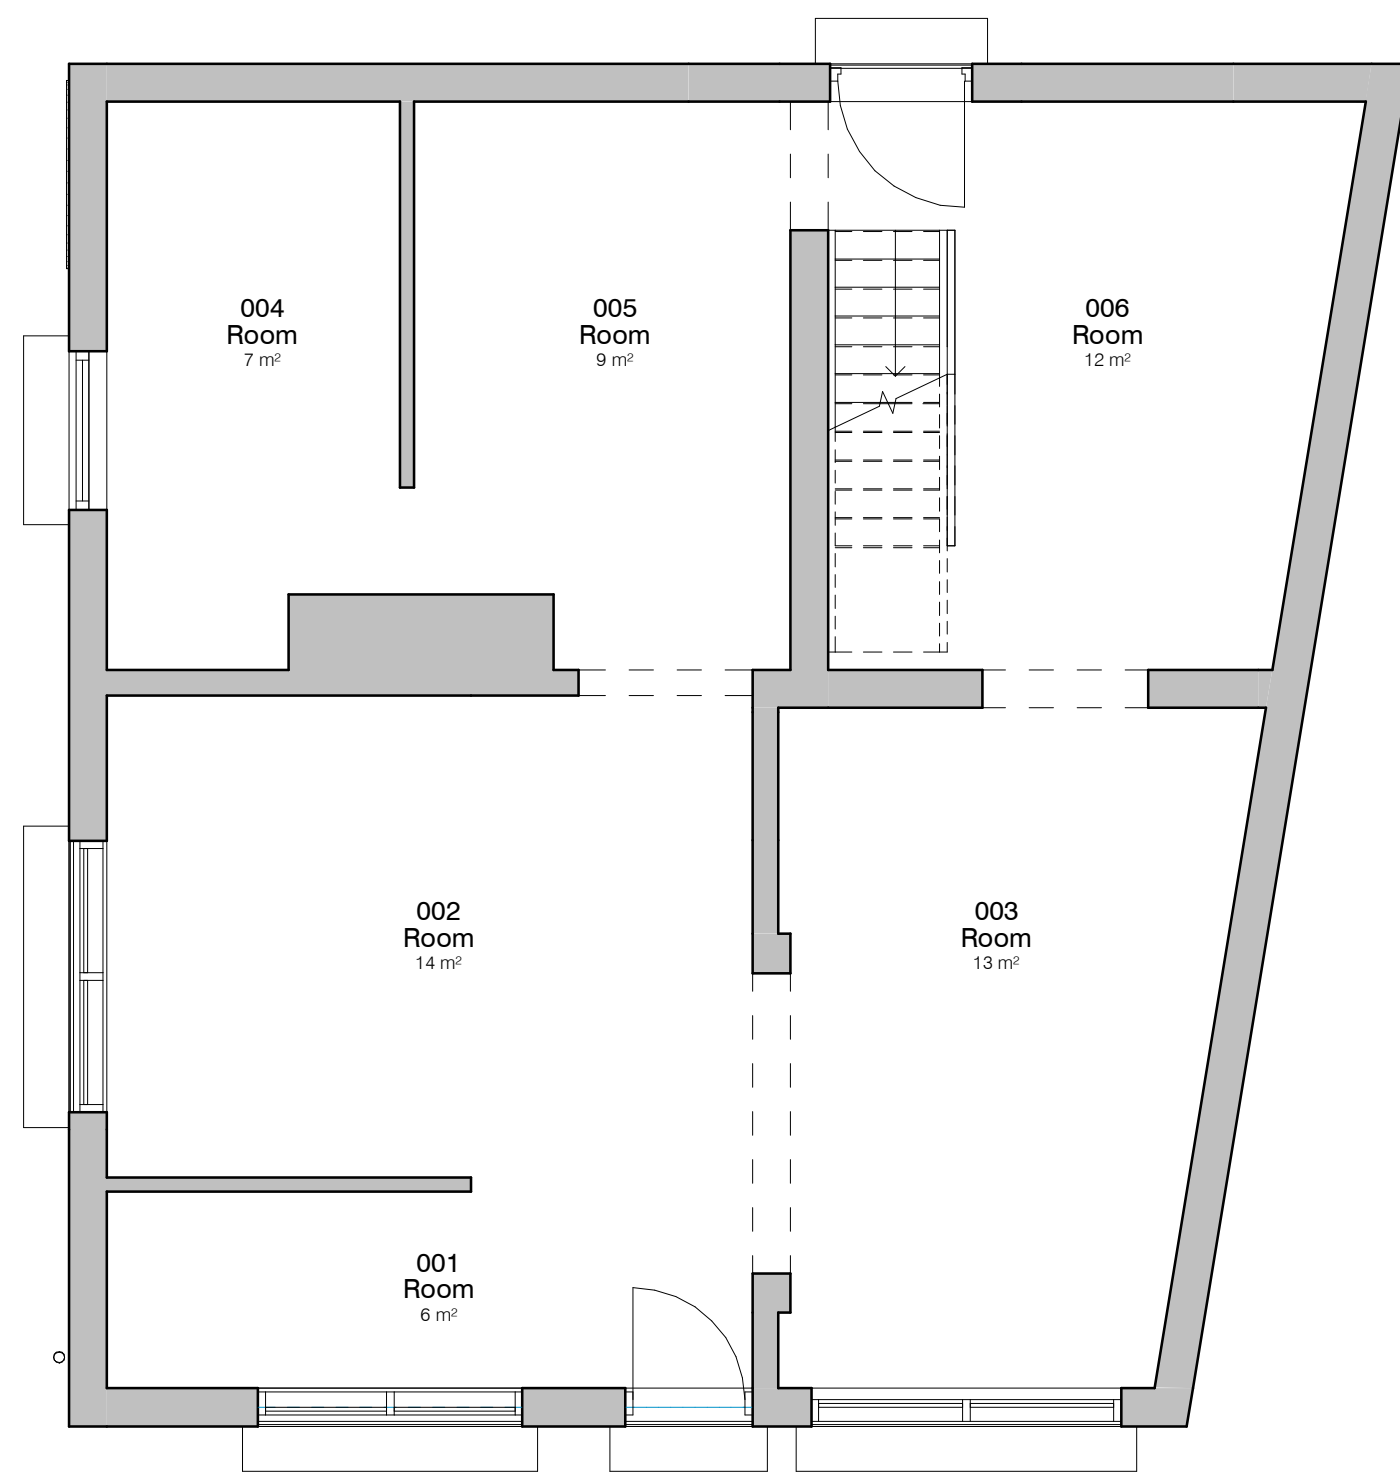


5. Level 0 - GA Existing
1 : 50

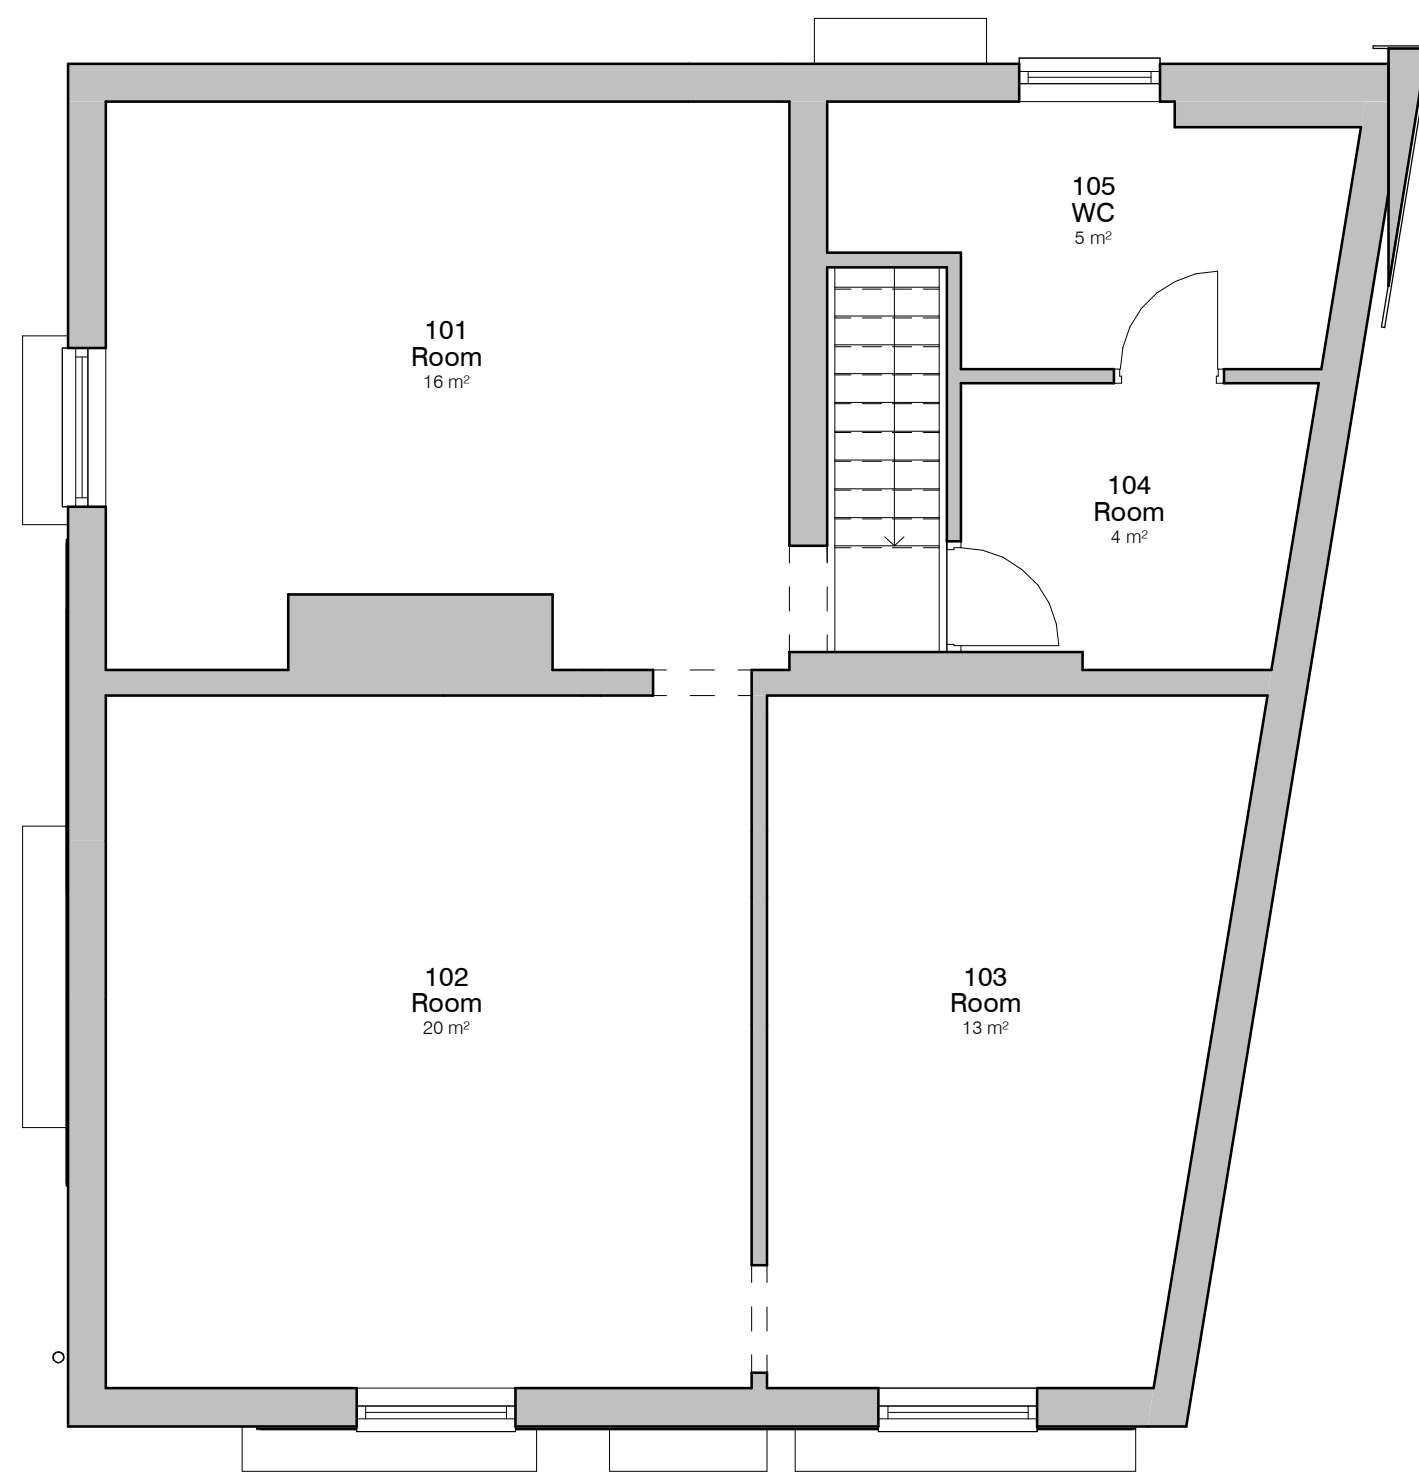


6. Level 1 - GA Existing
1 : 50

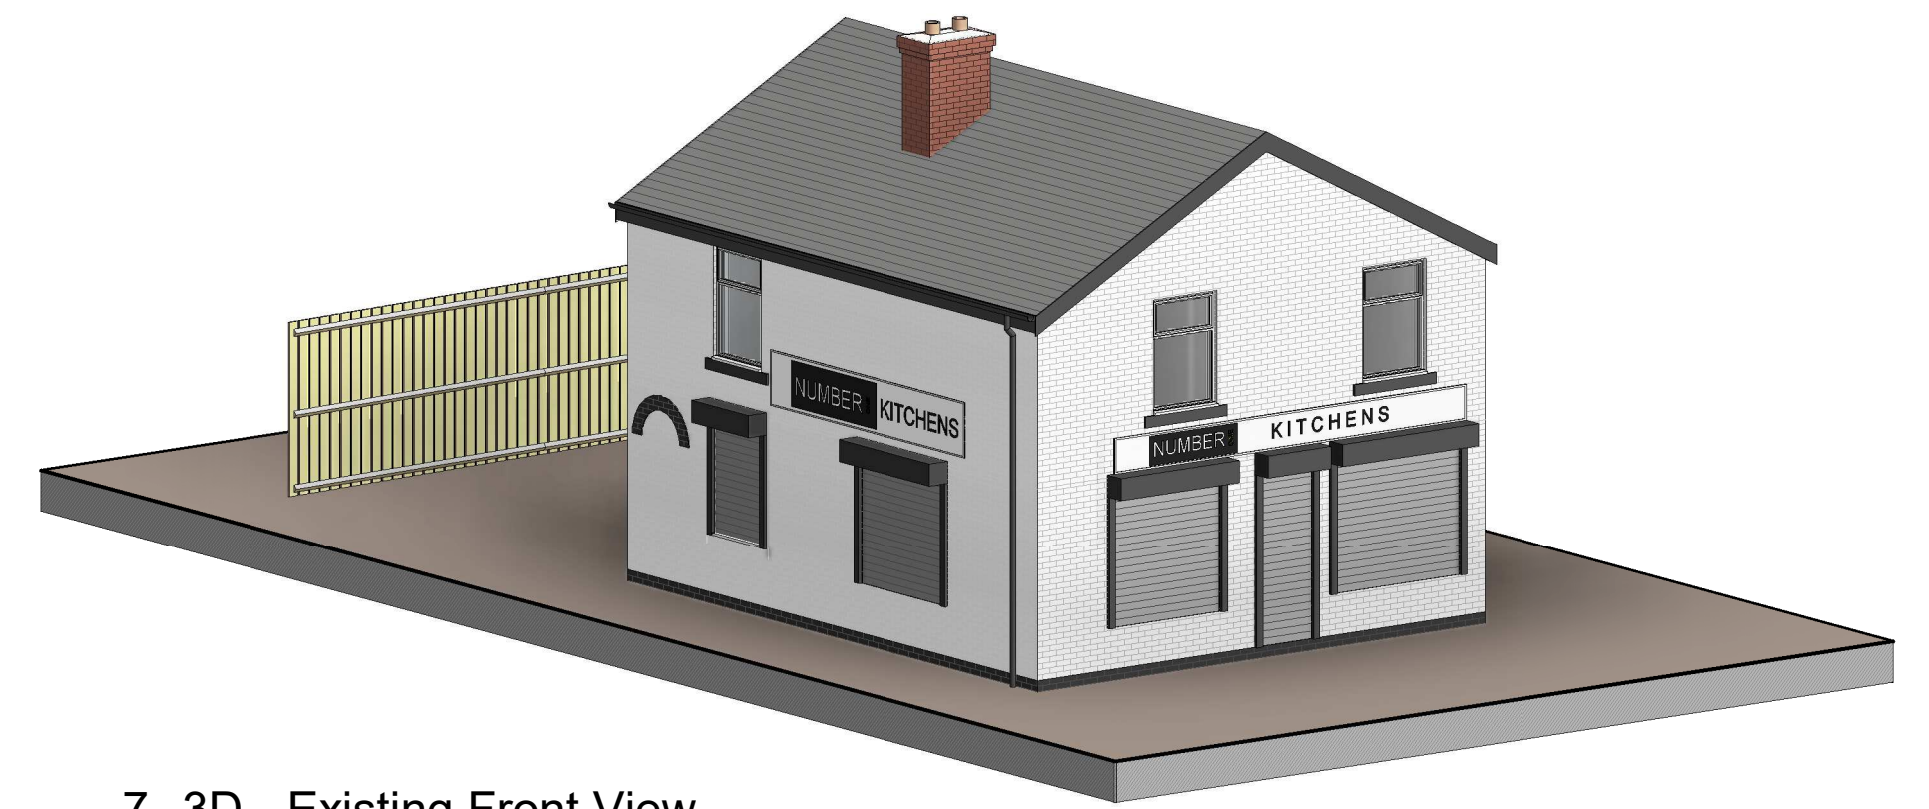

7. 3D - Existing Front View

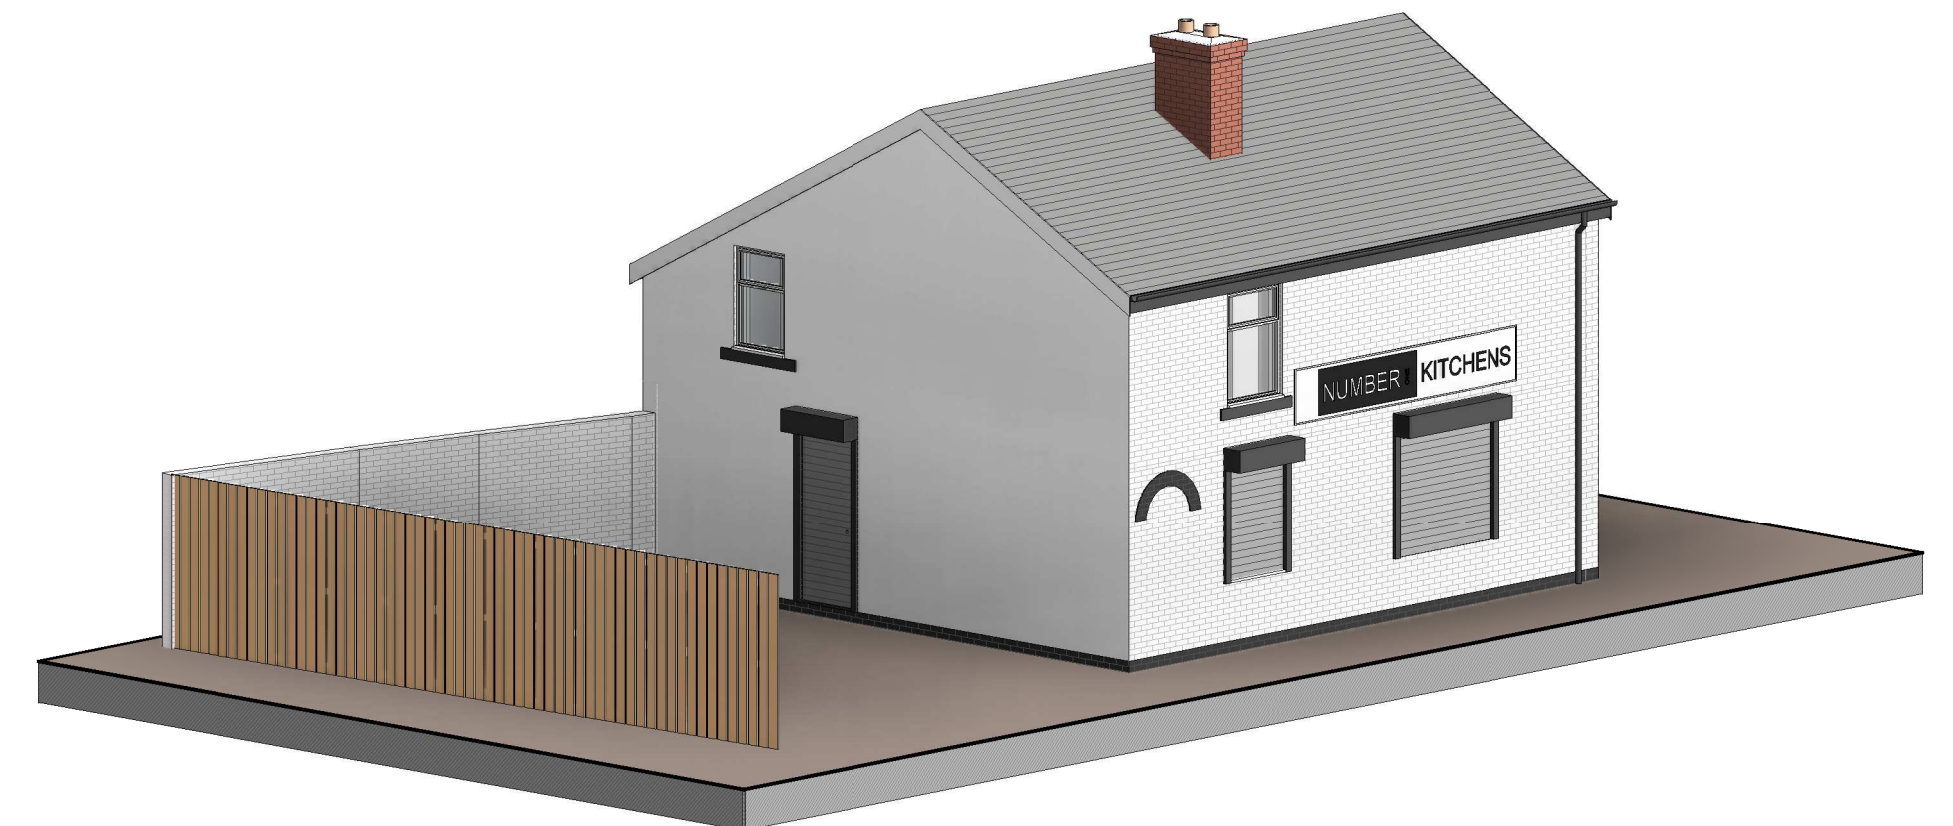

8. 3D - Existing Rear View

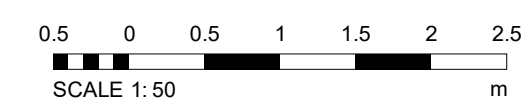

REV		DESCRIPTION	BY	DATE
PROJECT	94 Rochdale Road	SCALE: B1	DATE	30/08/23
CLIENT	Arik Amzaleg	STATUS	PLANNING	DRAWN BY: CW
TITLE	Existing GA Plans and Elevations	PROJECT NO.	DA23020.	REV: 002.
NOTES		DISCLAIMER: ALL RIGHTS RESERVED. THIS DRAWING MUST NOT BE REPRODUCED WITHOUT WRITTEN CONSENT. ALL OWNERSHIP AND INTELLECTUAL PROPERTY RIGHTS ARE RESERVED TO DEBTAL ARCHITECTURE. ANY COPIES MADE OF THIS DRAWING WITHOUT THE WRITTEN CONSENT OF DEBTAL ARCHITECTURE WILL BE CONSIDERED A BREACH OF THE COPYRIGHT ACT 1988 AND WILL BE PROSECUTED TO THE FULL EXTENT OF THE LAW. ALL DIMENSIONS AND LEVELS ARE GIVEN UNLESS OTHERWISE SPECIFIED. ALL DIMENSIONS ARE TO FACE UNLESS OTHERWISE SPECIFIED.		

