

Note:

To be read in conjunction with:

-

RTH-DIA-XX-XX-SH-A-6300-SanitarywareSchedule

-


RTH-DIA-XX-XX-SP-A-7000-N13-Specification

-


Accessible WC's are to be set out to achieve standards indicated in DOC M of the approved documents.

For WC IPS unit detail, refer to IPS sketch 0023.

For tiling setting out, refer to tiling sketch 0024.

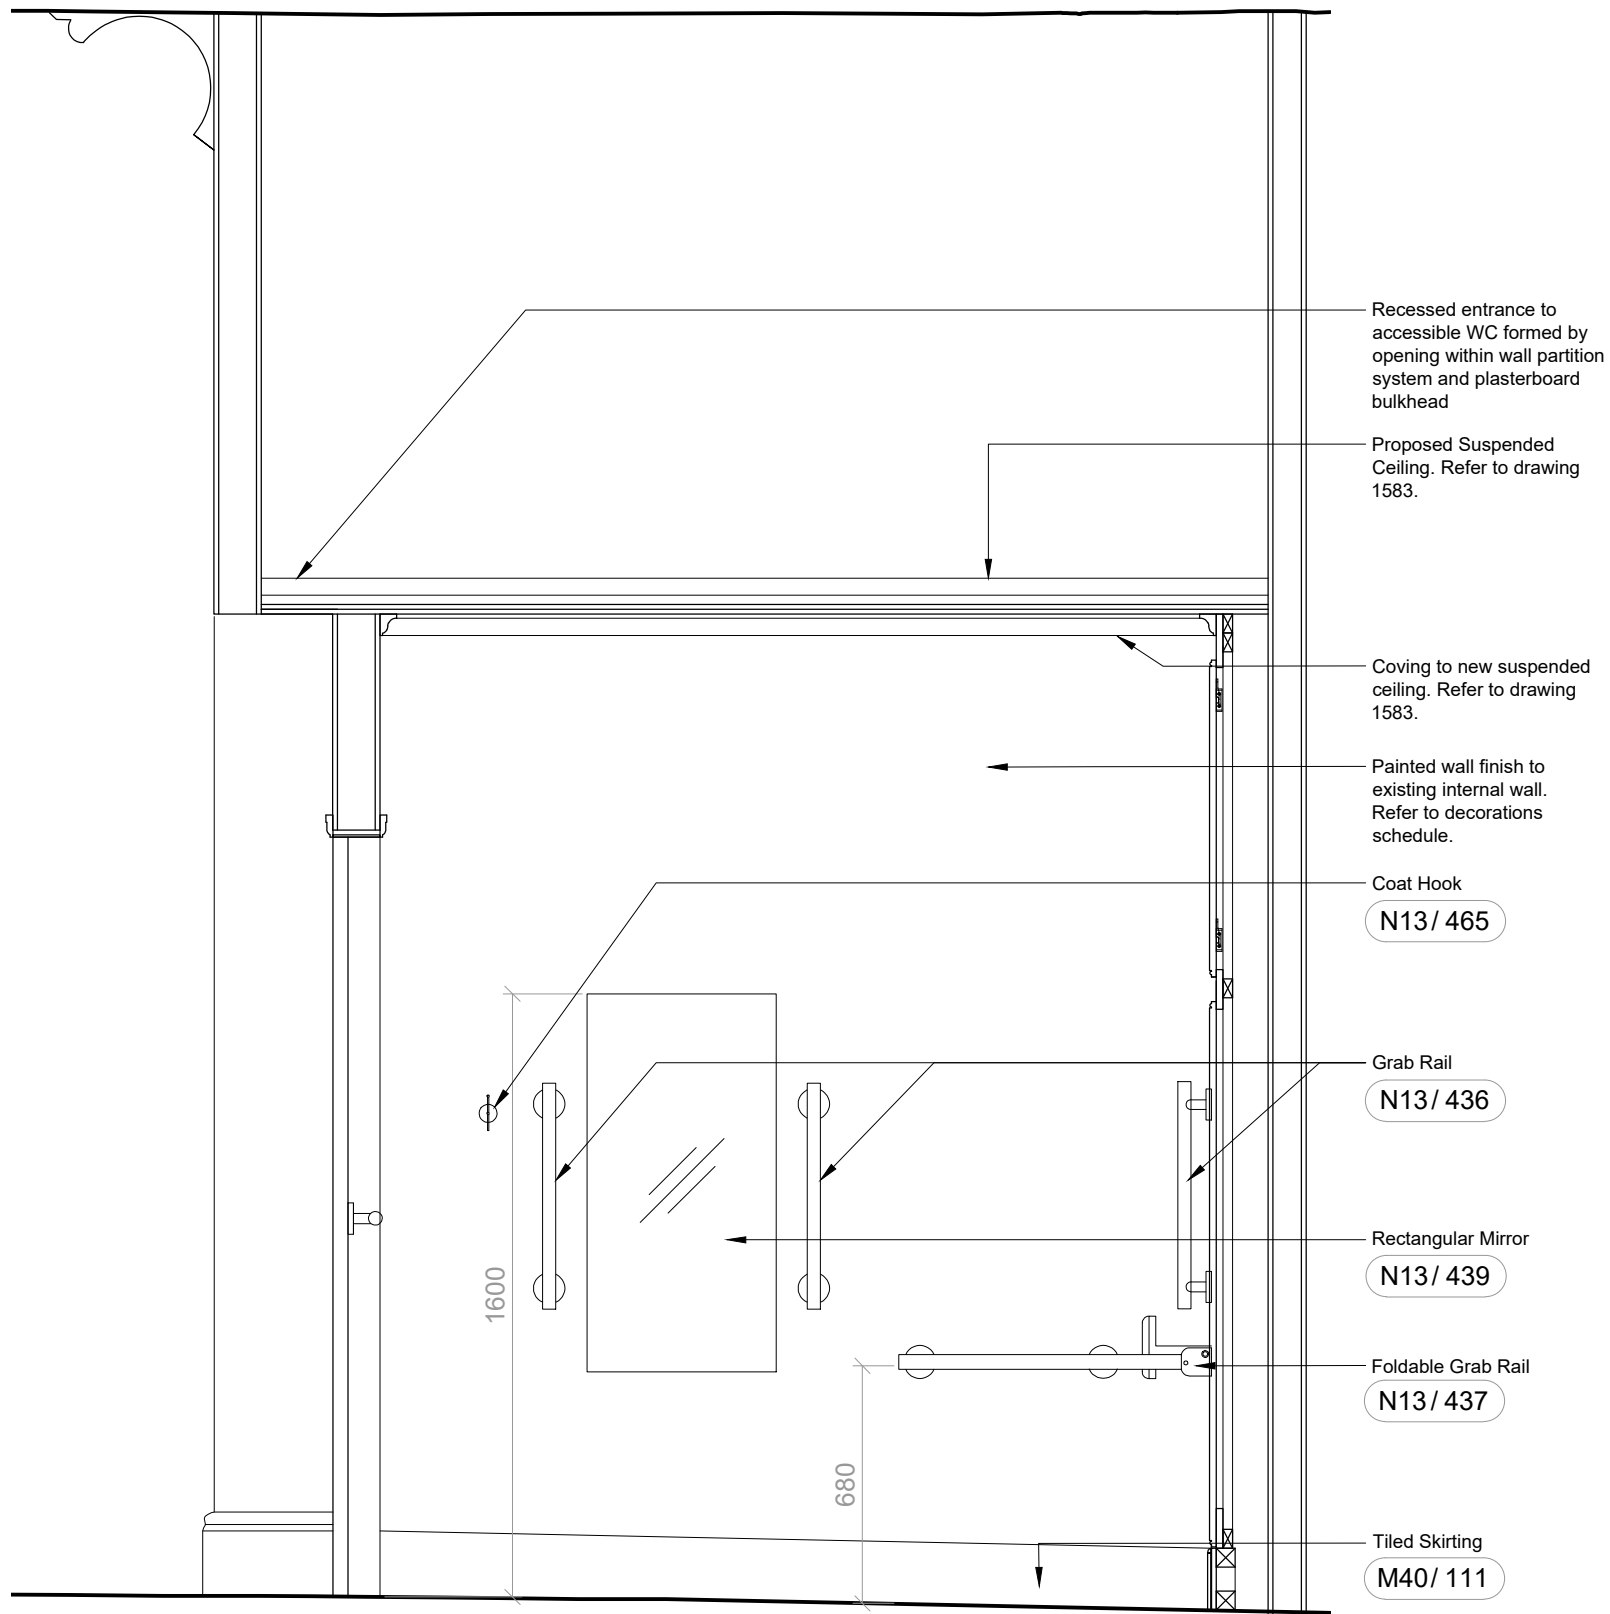


Elevation 1
1:20 @ A1

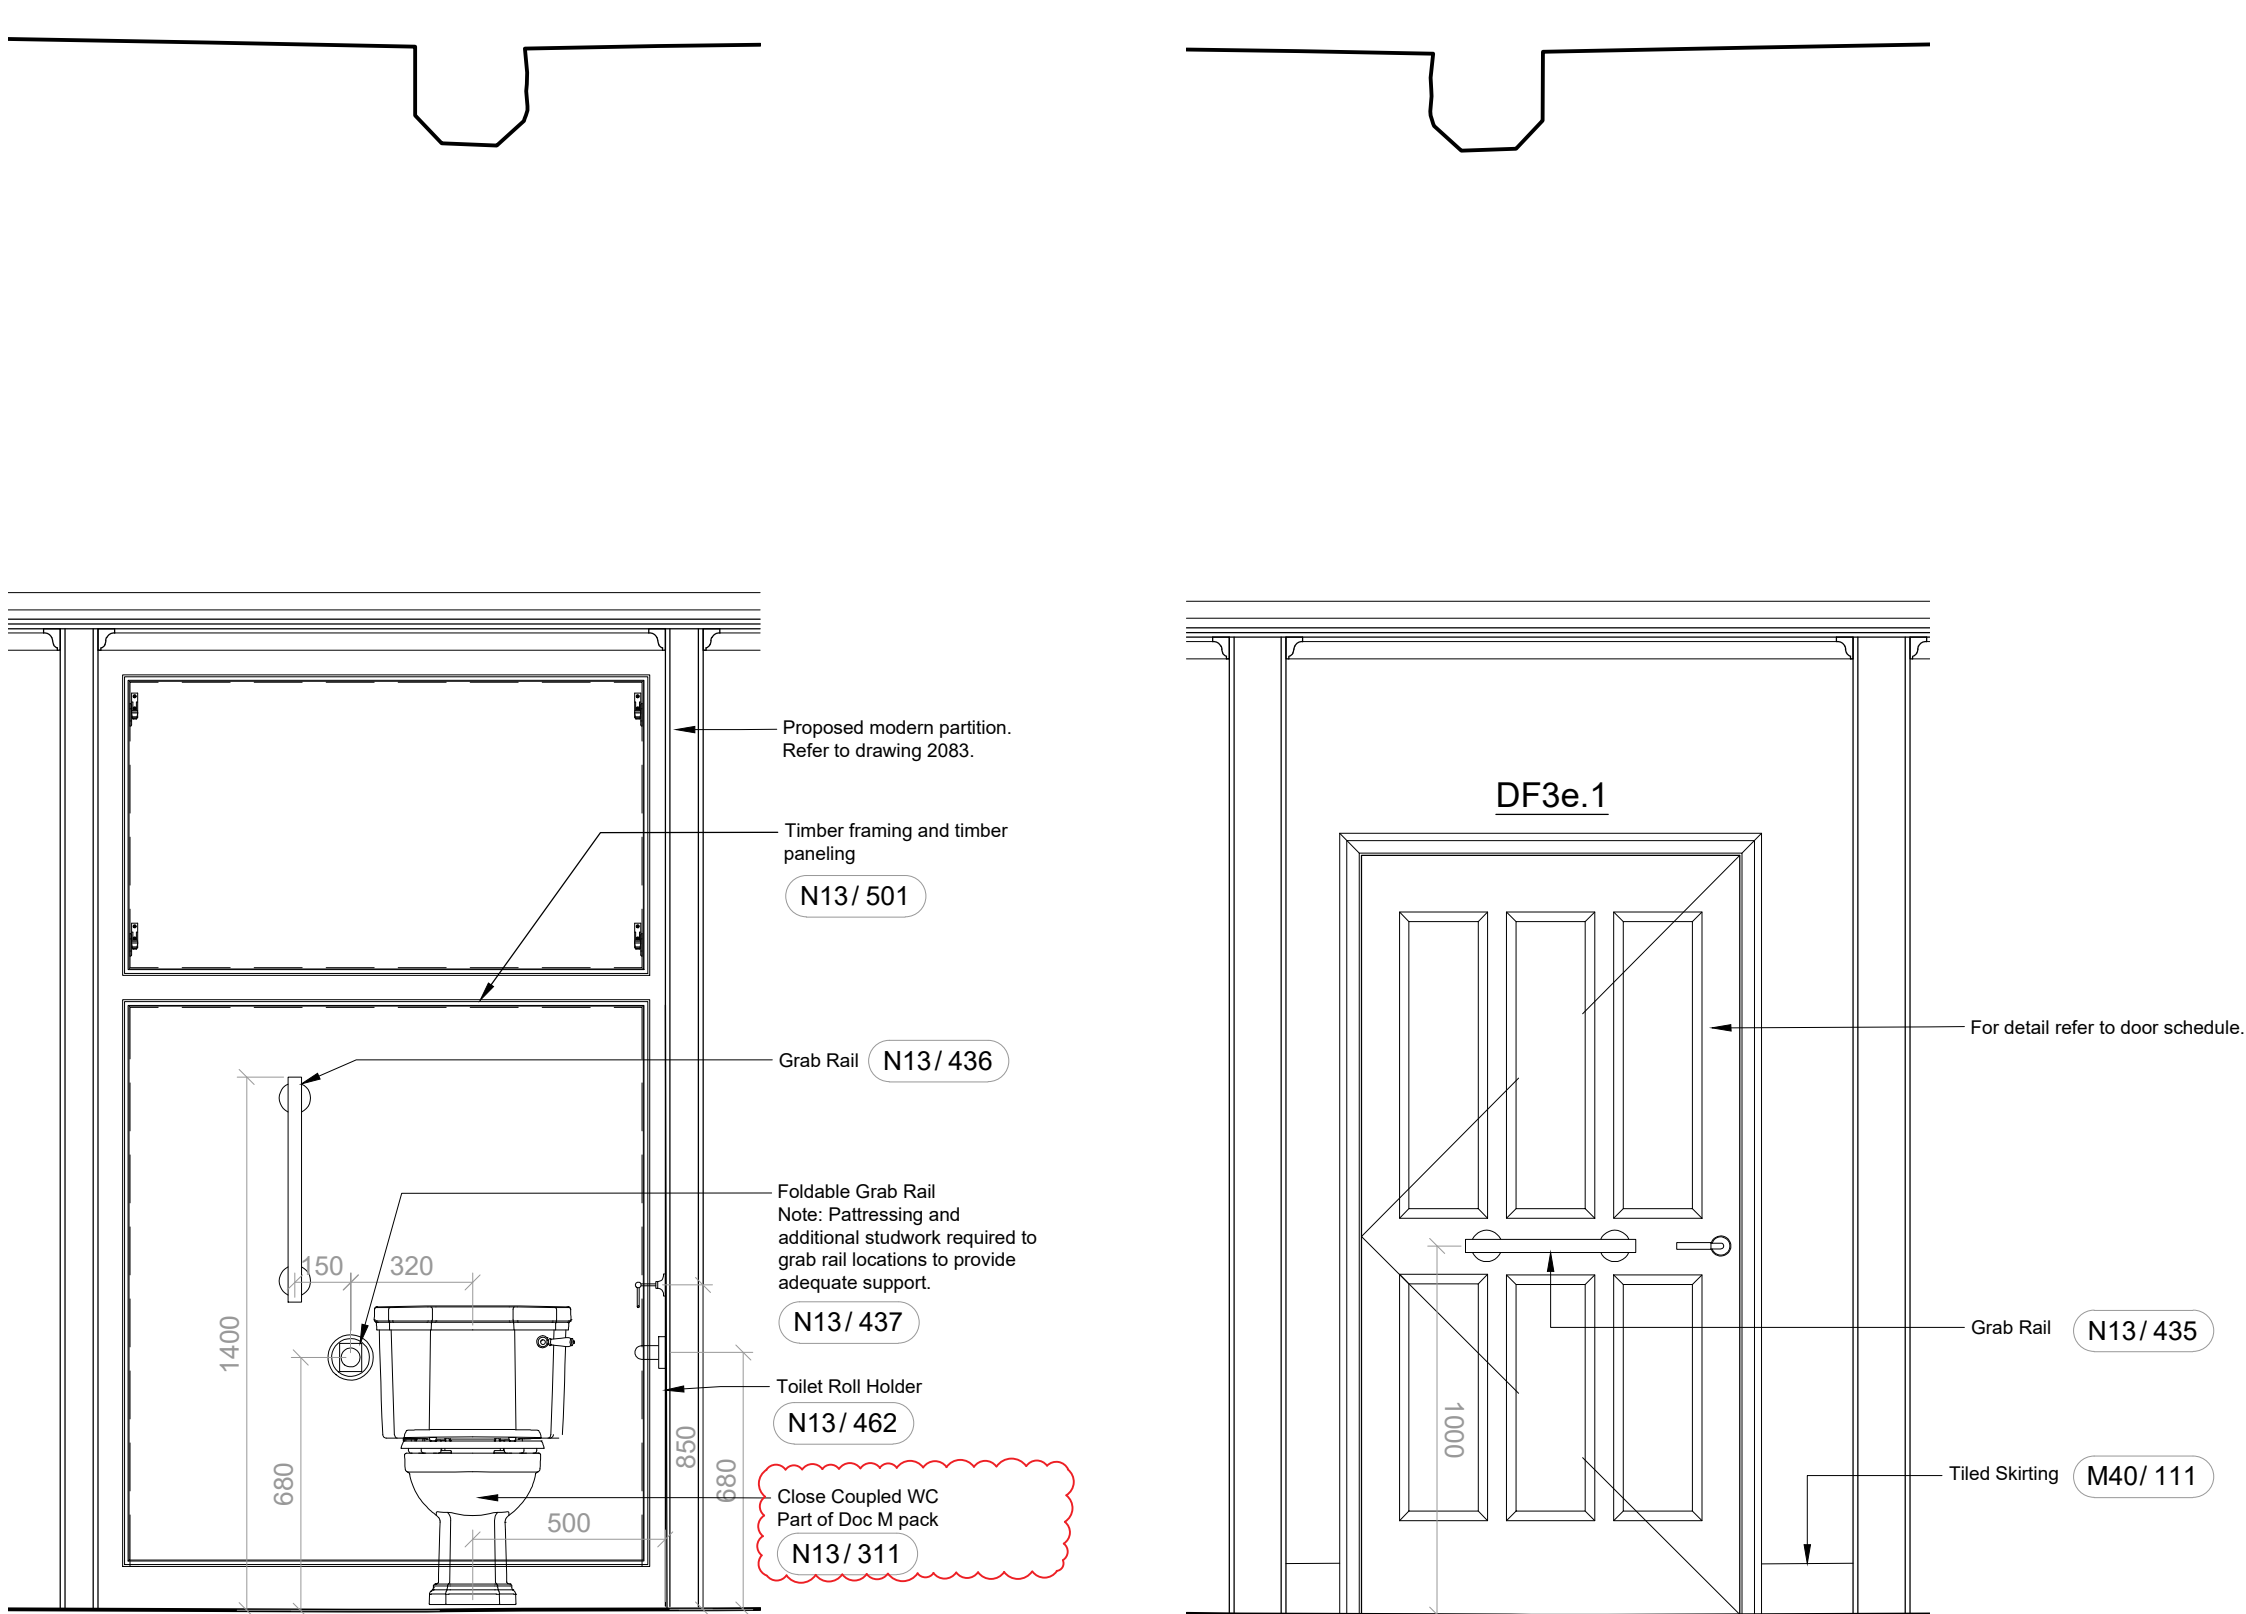


Elevation 2
1:20 @ A1

Elevation 4
1:20 @ A1

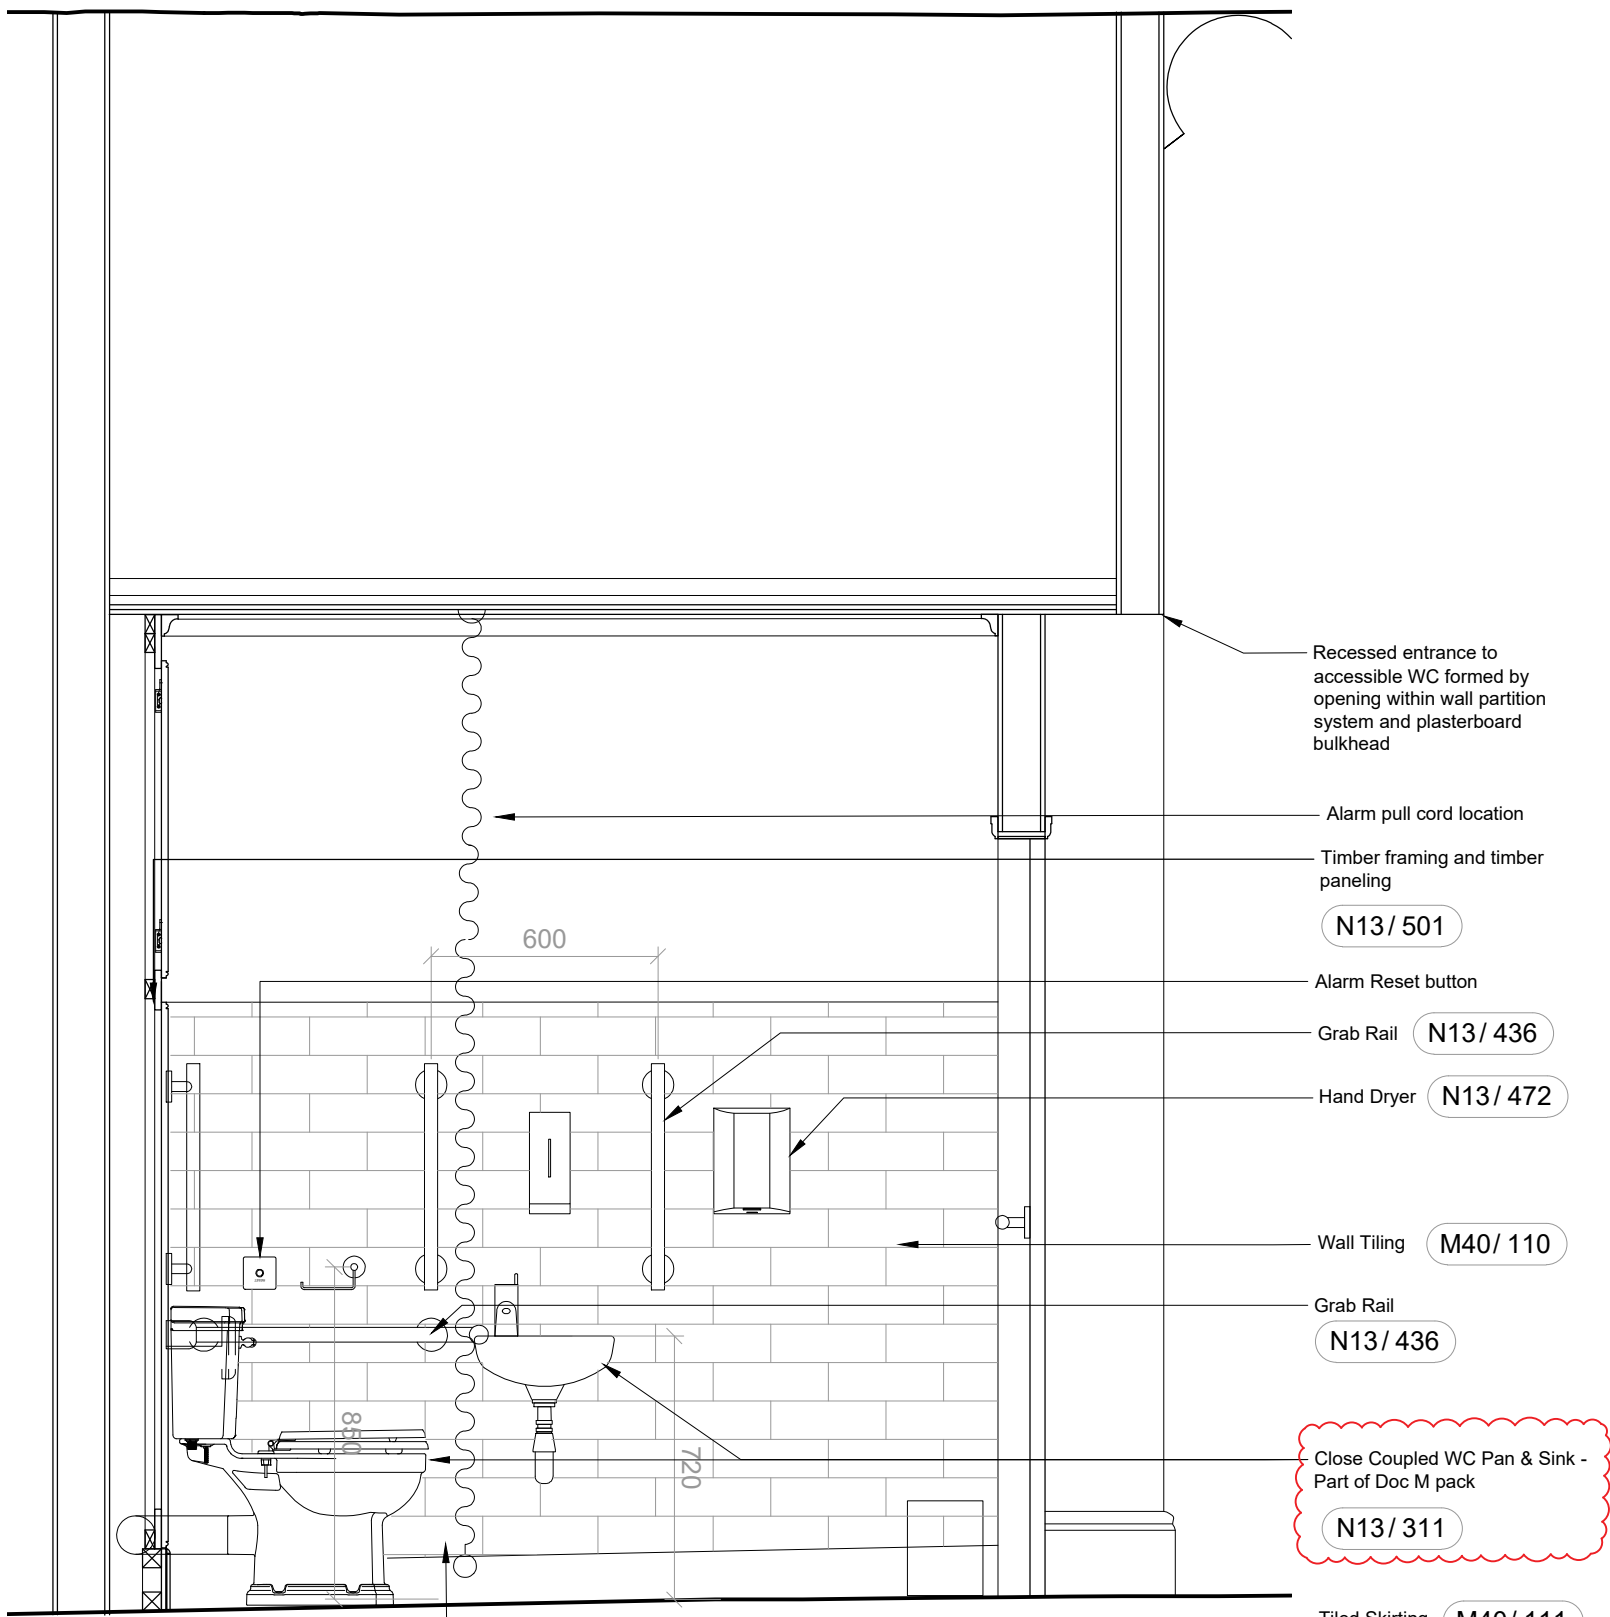

Elevation 3
1:20 @ A1

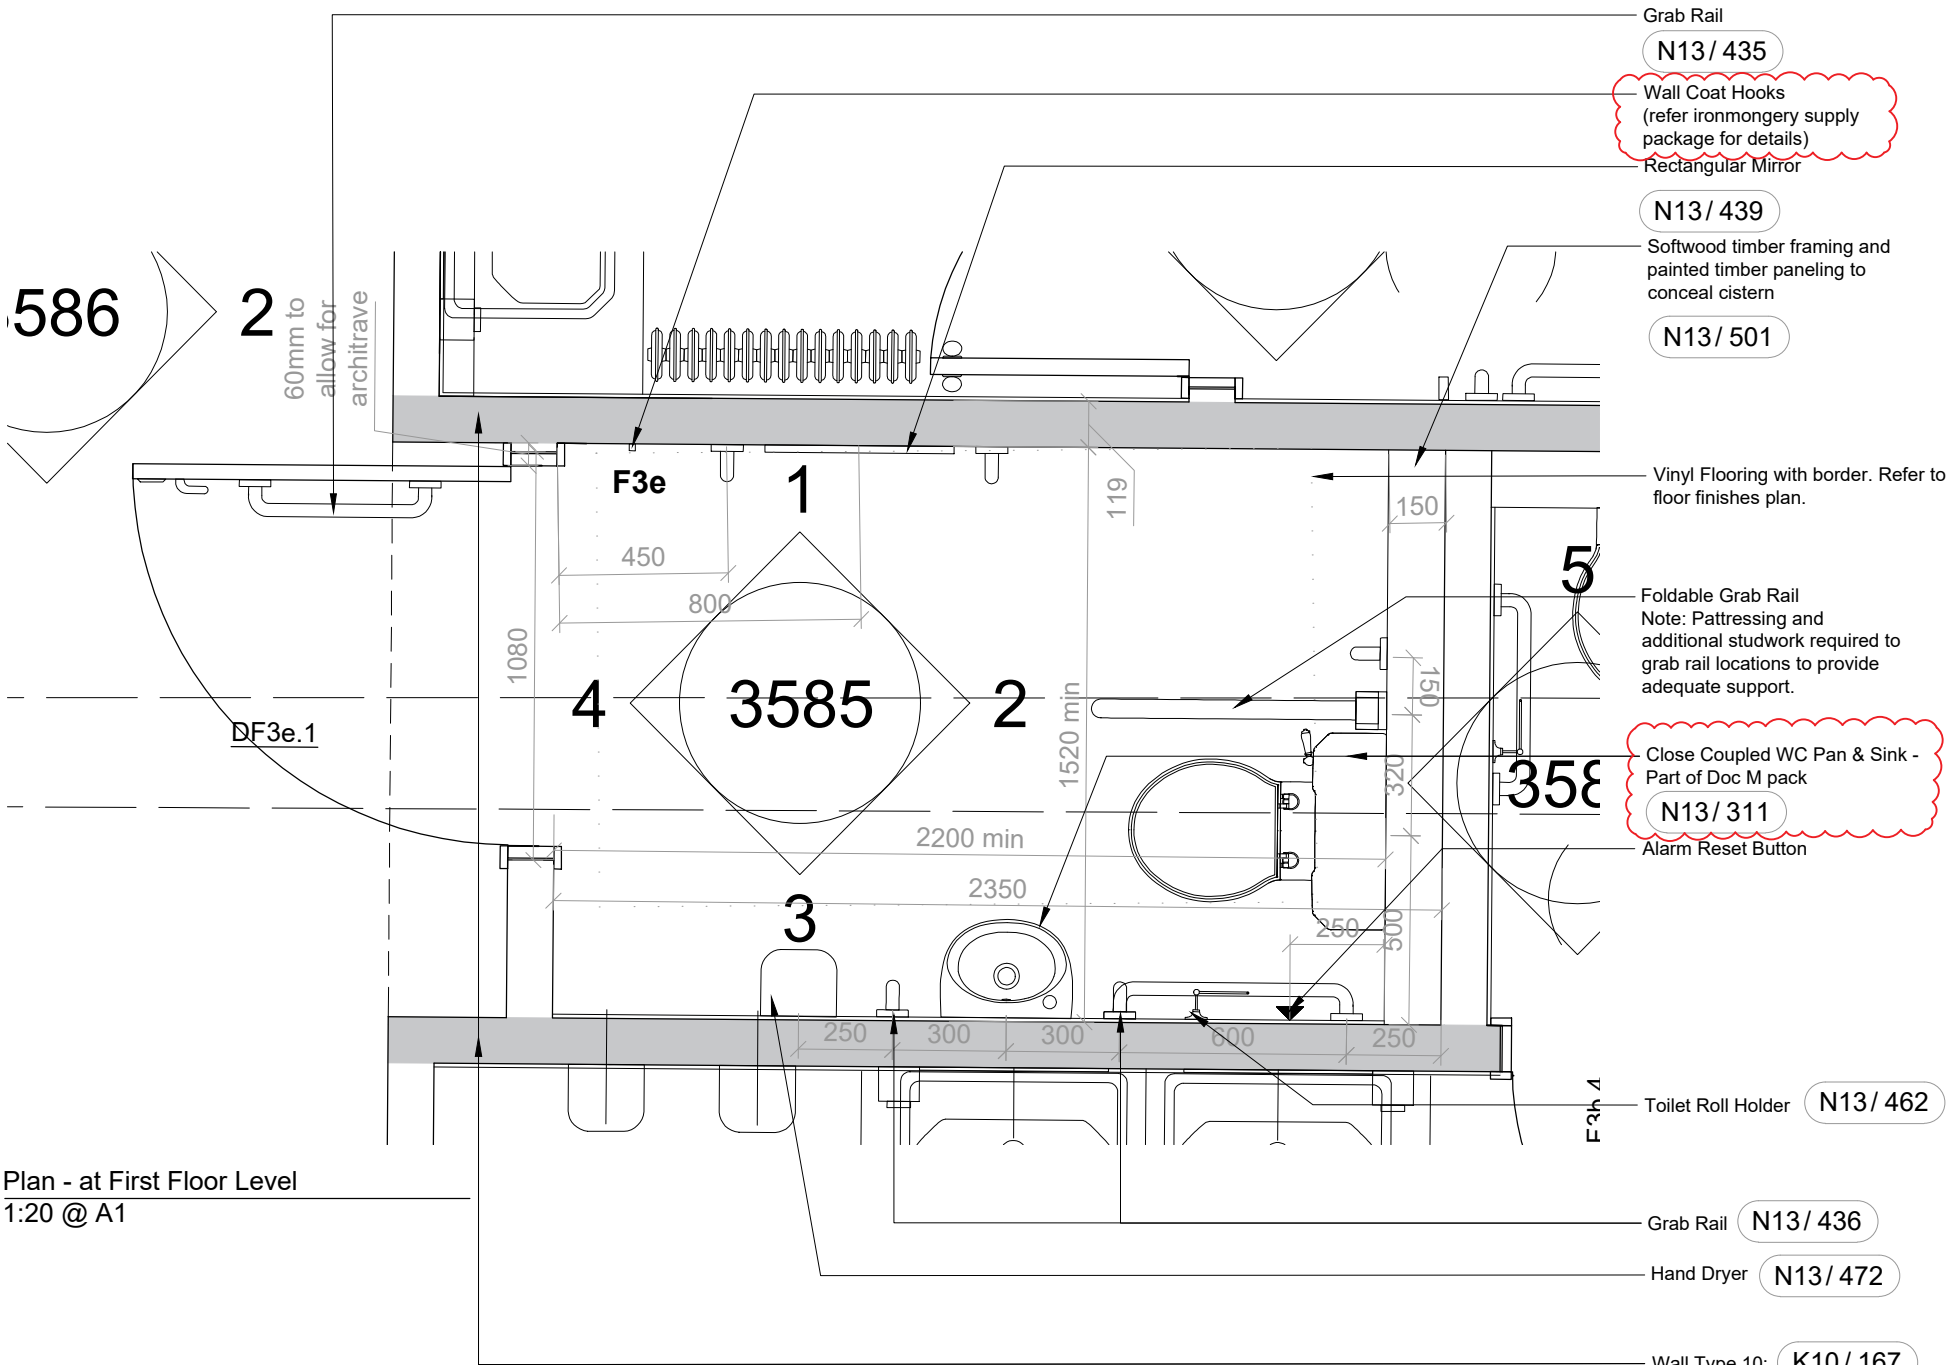

Plan - at First Floor Level
1:20 @ A1

- Notes
- Any dwg format drawing is to be read in conjunction with and at the scale of the accompanying pdf.
 - Where colours other than black or grey are used, the drawing must be plotted in colour.
 - For status 'C' (Construction) drawings all dimensions are to be checked on site by the contractor, scaling is for Local Authority purposes only.
 - Unless otherwise indicated, all dimensions are in millimeters.
 - All information on this drawing is to be read in conjunction with the relevant Donald Insall Associates specification and trade contractors' drawings and information by specialists.
 - In the event of any discrepancy, please contact us immediately.
 - This drawing may contain survey information by others and is to be used solely for the purposes for which it was issued.
 - These are uncontrolled documents issued for information purposes only. If you have any queries regarding the drawings, please contact DIA immediately.
 - Please note DIA cannot be held responsible for any errors arising from changes made to an uncontrolled dwg file.

© 2019 DONALD INSALL ASSOCIATES LTD

Status codes			
S0	Work in Progress	D1	Suitable for Costing
S1	Suitable for Co-ordination	D2	Suitable for Tender
S2	Suitable for Information	D3	Suitable for Contractor Design
S3	Suitable for Review & Comment	D4	Suitable for Manufacture/Procurement
S4	Suitable for Stage Approval		
A1,A2,A3, An etc.	Approved and accepted as stage complete		
B1,B2,B3, Bn etc.	Partially signed off: with minor comments from the Client		
CR	Construction Record		

C05	24-03-23	CSH	SM	Sanitaryware specifications updated
C04	14-02-23	SZG	RZM	Full height IPS.
C03	06-10-22	SZG	SEB	Suspended ceiling and partition amendments.
C02	09-09-22	JXW	SEB	First Floor Work Package A1 - updated for setting out.
C01	27-07-22	SZG	SEB	Issued for AI 077 - partial VE agreed following CCF.
P05	12-04-22	RXA	SEB	Co-ordination amendments - for tender
P04	10-05-21	SZG	CSH	WC layout handed to provide right-hand access - Tender Issue.
P03	18-01-21	HZC	SB	Recess to AWC door only
P02	27-11-20	SXT	CXS	Tender Issue
P01	13-11-20	SXT	CXS	Initial Issue
Rev	Date	Dwn	Auth	Revision

Scale A1@	Status	Purpose of issue
1:20	CR	For Construction

File Name						
RTH - DIA - ZZ- 20 - DR - A - 3585 C05						
Project	Originator	Volume	Level	Type	Role	Number
						Revision

Rochdale Town Hall
for Rochdale Development Agency

WC Elevations - First Floor
Accessible WC

Donald Insall Associates
Chartered Architects and Historic Building Consultants

Bridggate House, 5 Bridge Place, Chester CH1 1SA
(+44) 01244 350 063
chester@insall-architects.co.uk