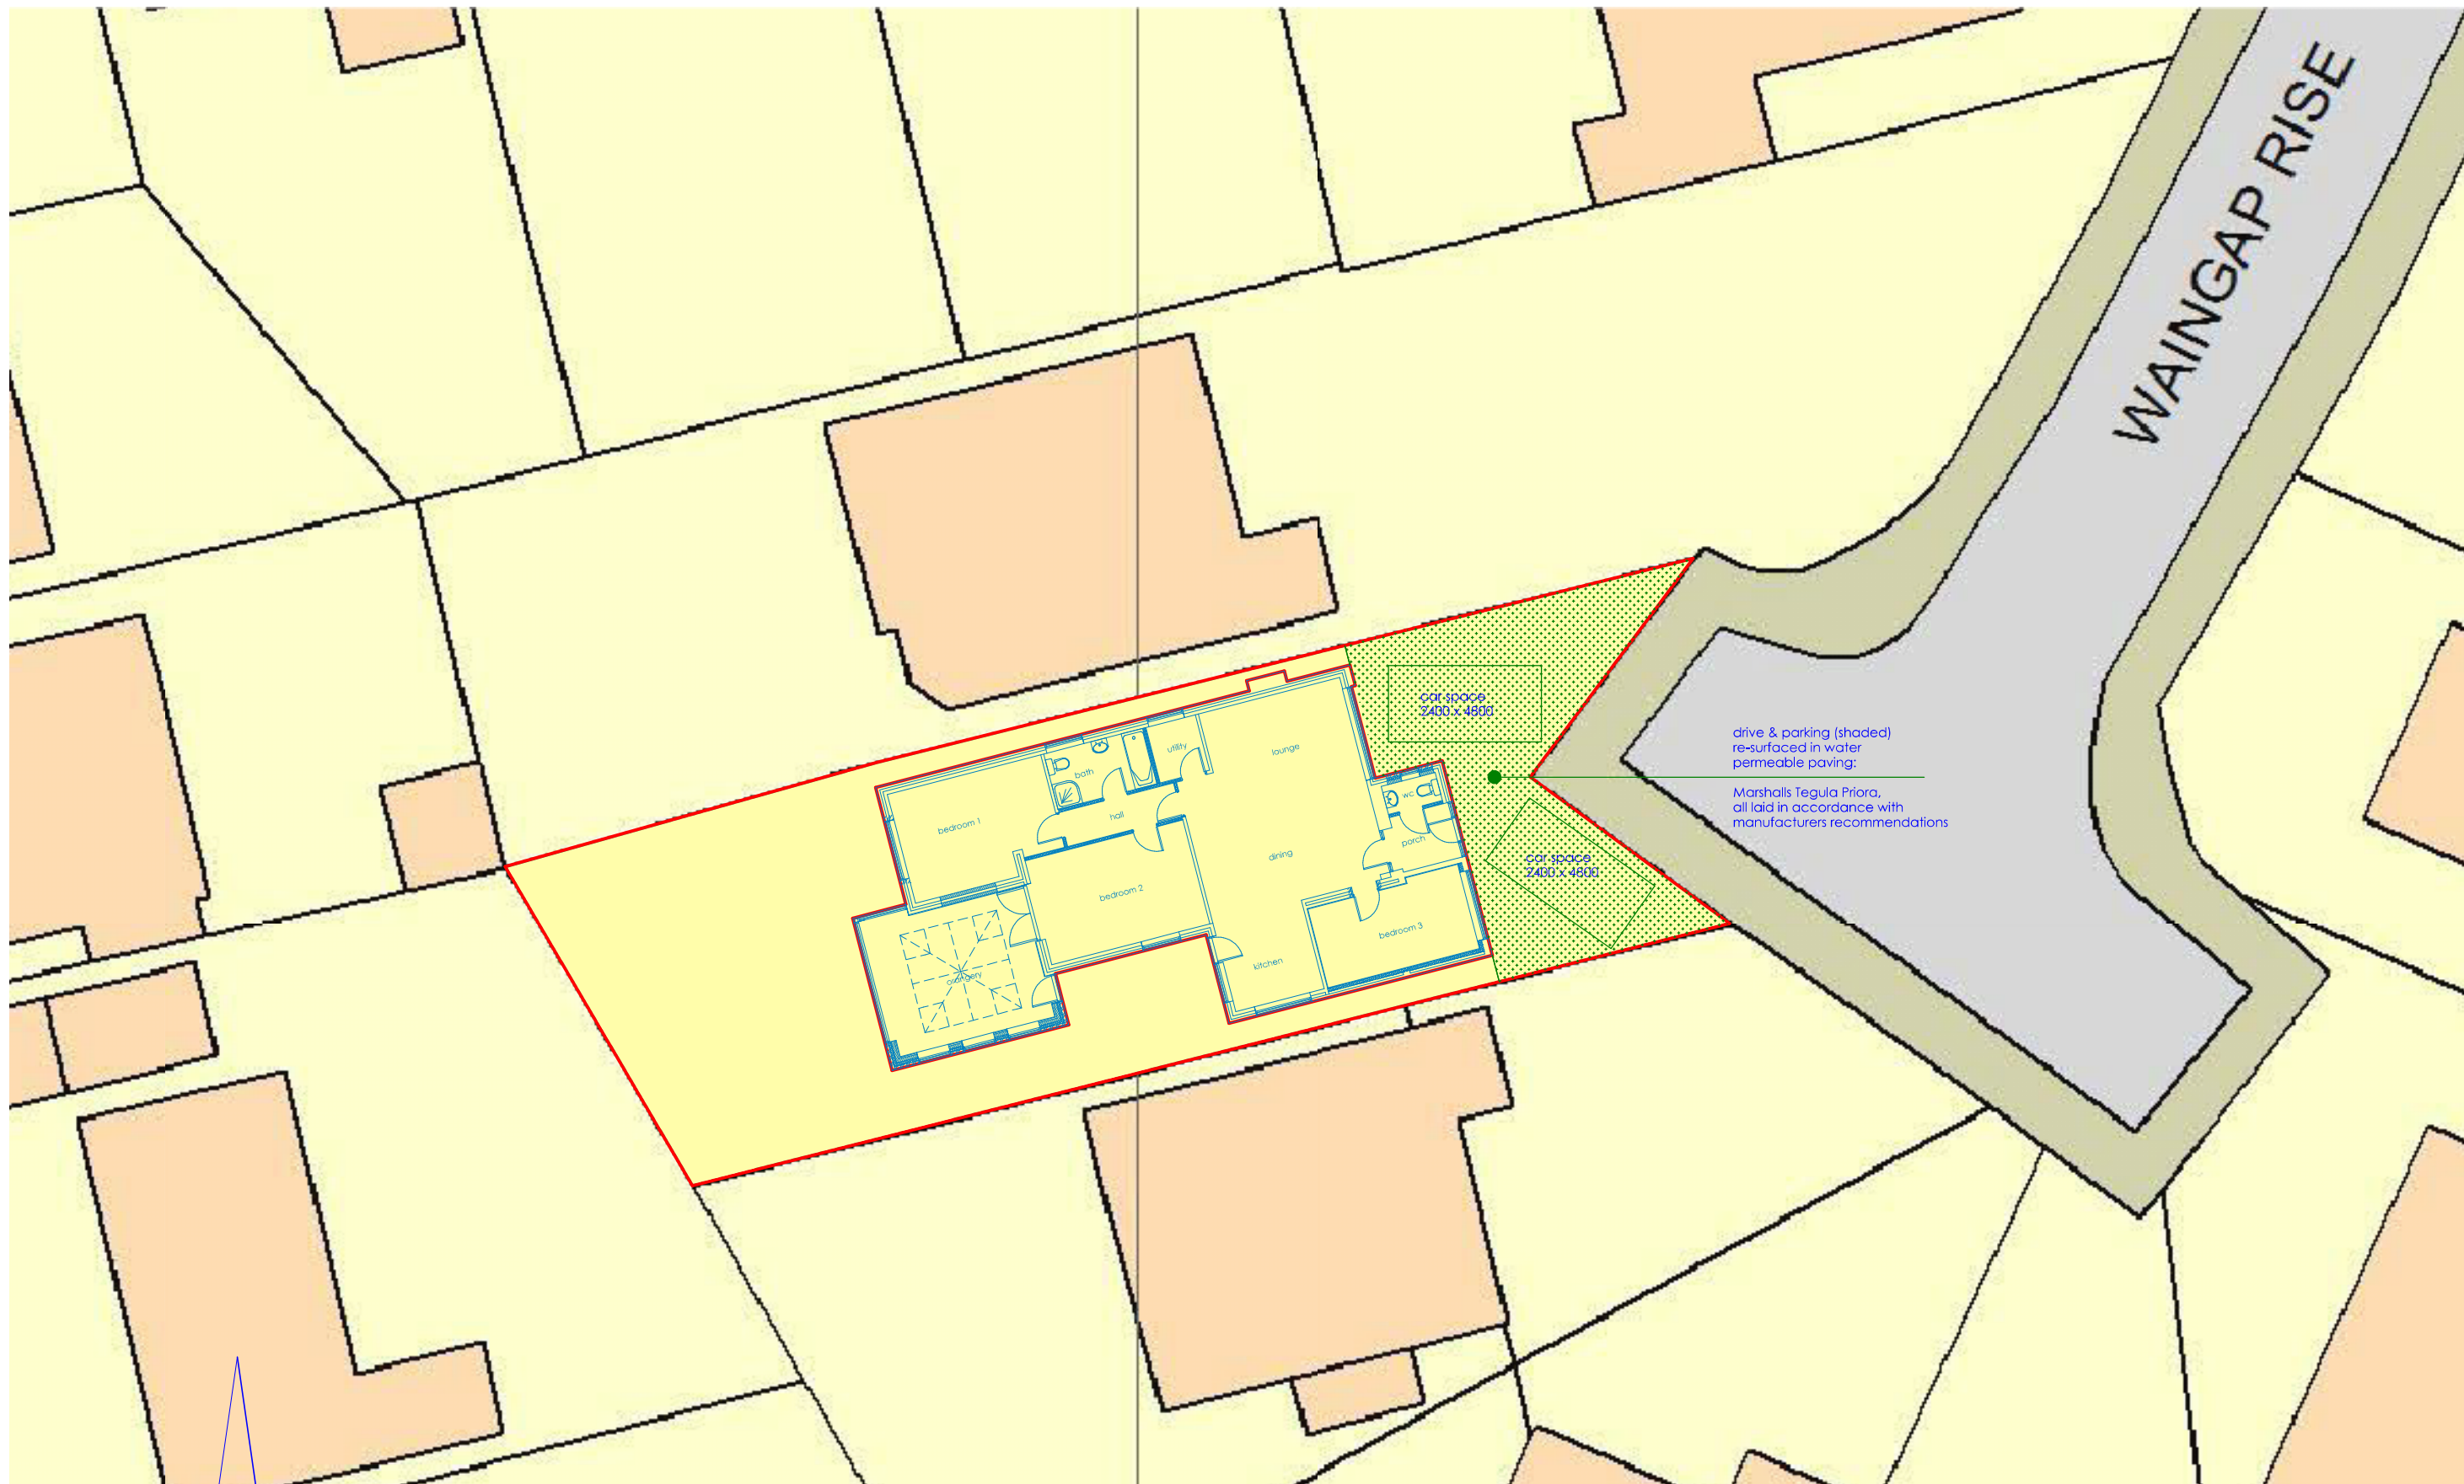


PROPOSED

**DAVID YOUNG ARCHITECT**  
 37 TEMPLE DRIVE : SWINTON : MANCHESTER : M27 4EA  
 davidyoung.architect@gmail.com MOBILE 07774 181 336

0 2000 4000 6000  
 1 : 200 SCALE @ A3 size

**PROPOSED SITE PLAN DWG : 01revA**

27 WAINGAP RISE SYKE ROCHDALE OL12 9TZ SEP 2023  
 REV A: Oct 2023 - permeable paving and parking spaces indicated