


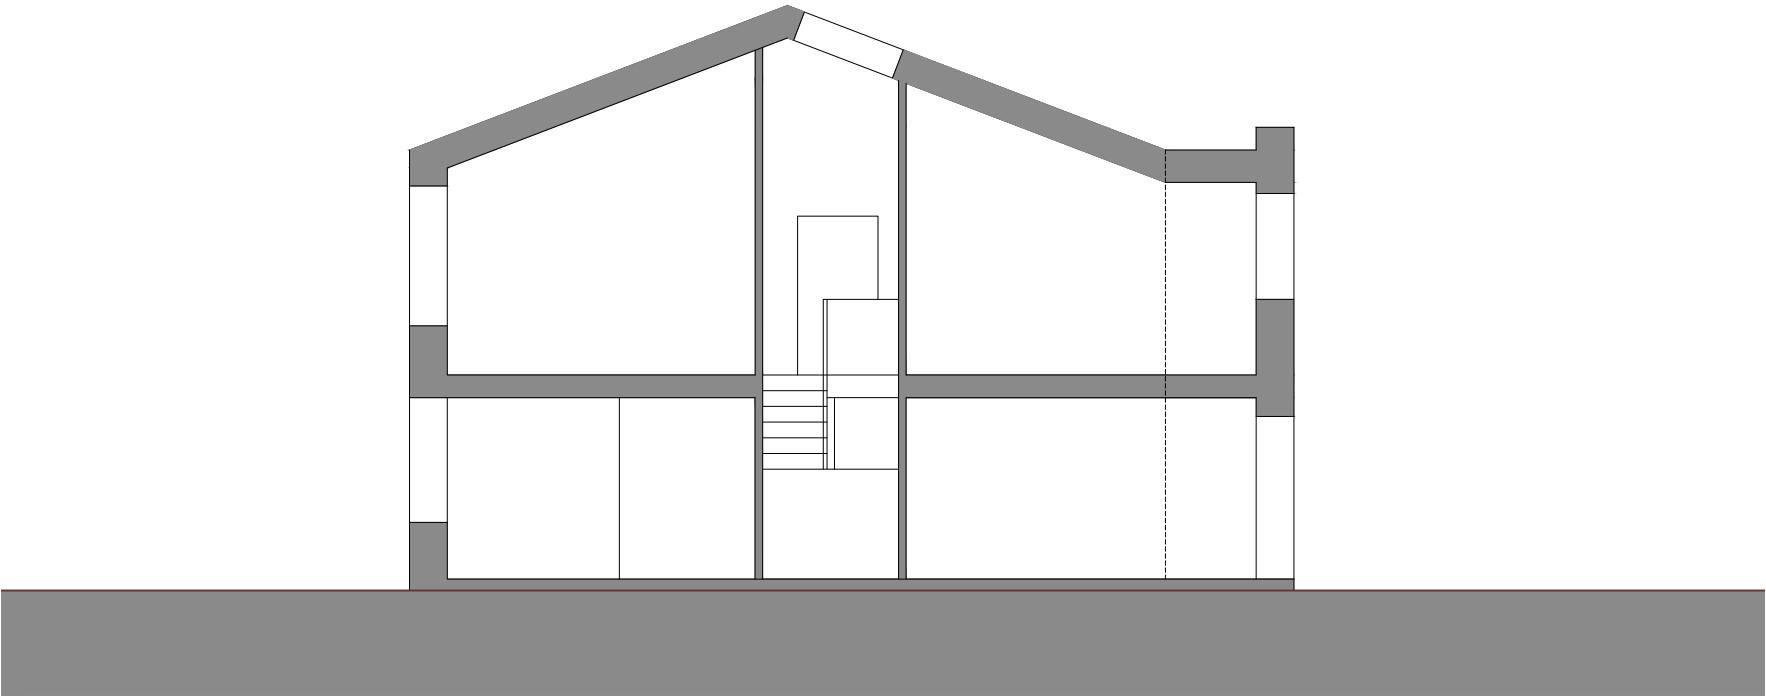

typical cross section

Sigma Property  
Proposed Development  
53-61 Tweedale Steet  
Rochdale

Typical Cross-section

work to figured dimensions

© CJ Partnership owns the copyright of this design / drawing which must not be reproduced in whole or in part without the written permission of CJ Partnership

contract no

3639 06

drawn by  
PDC

drawing no

date  
August 2023

revision

scale @ A3  
1:100

planning

Revisions:  
A.

Blue Pit Mill Queensway  
Castleton Rochdale OL11 2PG

+44 (0)1706 631347  
info@cjpartnership.com  
www.cjpartnership.com

