




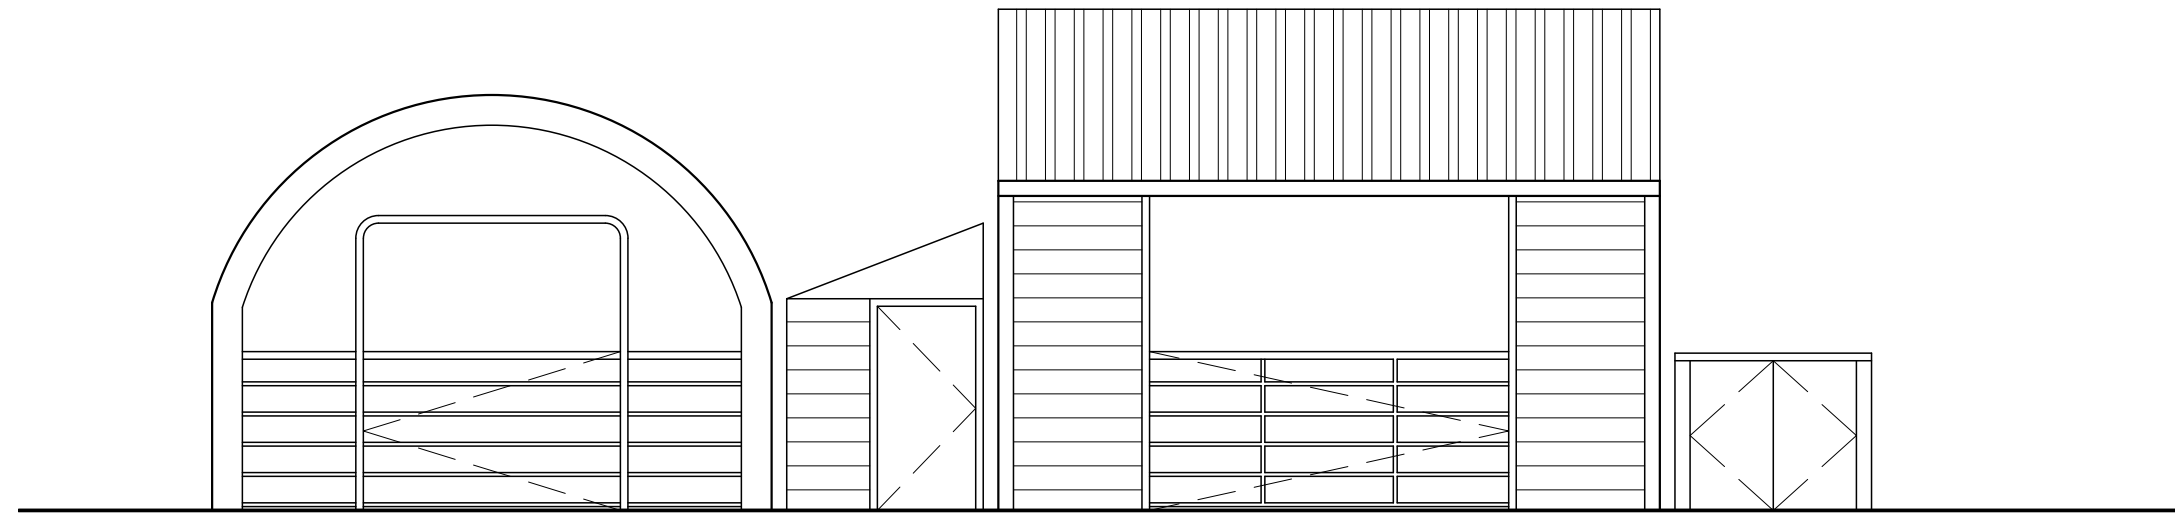


PROPOSED ELEVATION A

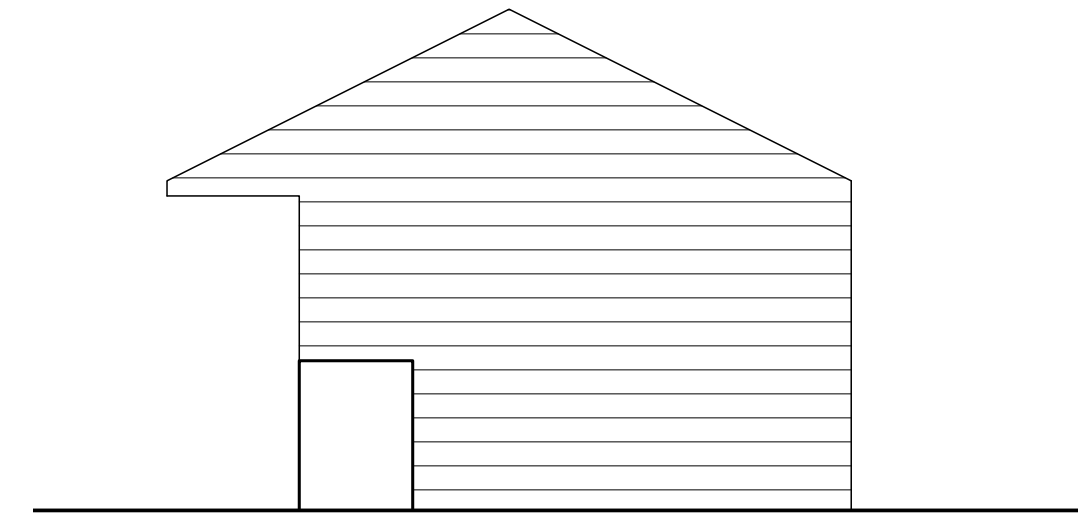


PROPOSED ELEVATION B

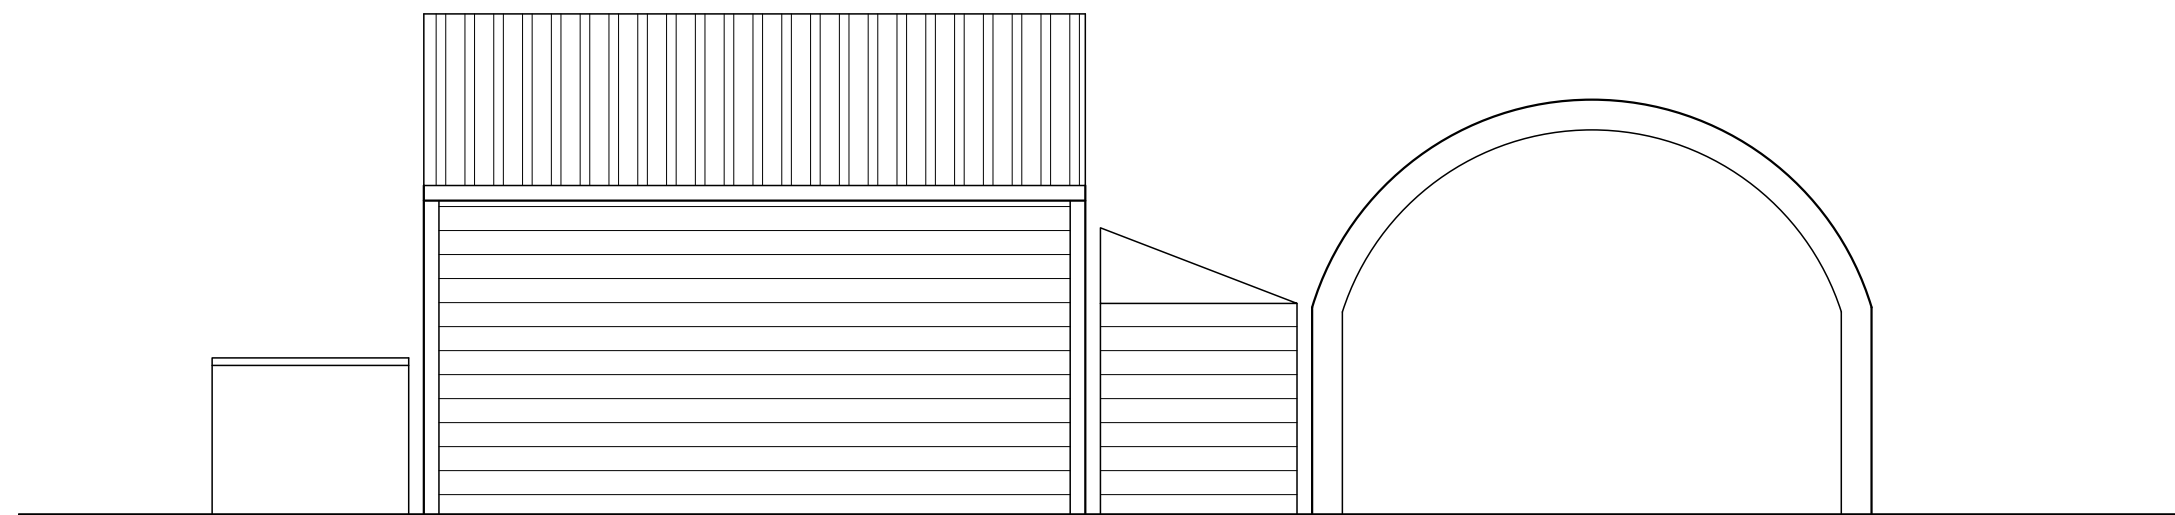


PROPOSED ELEVATION C

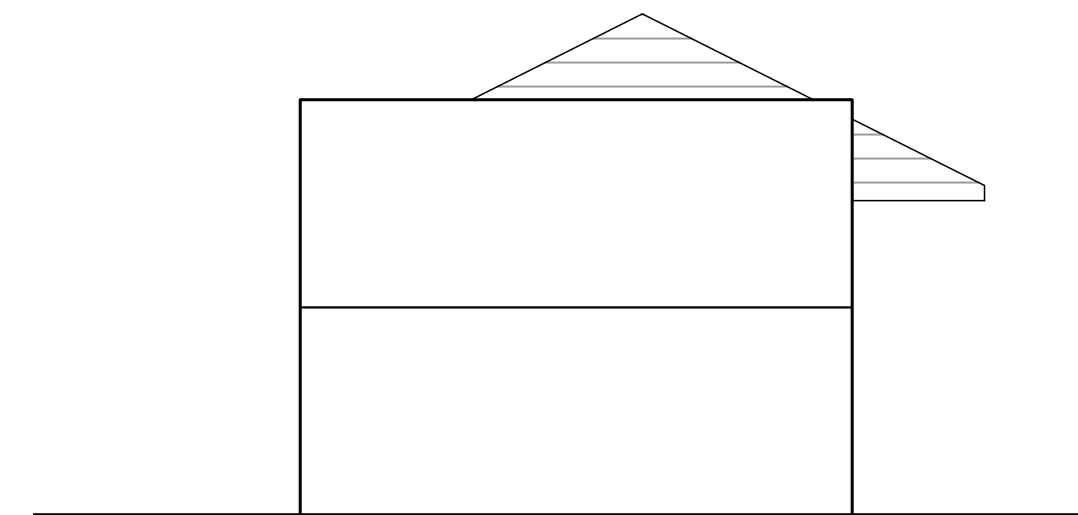

PROPOSED ELEVATION D

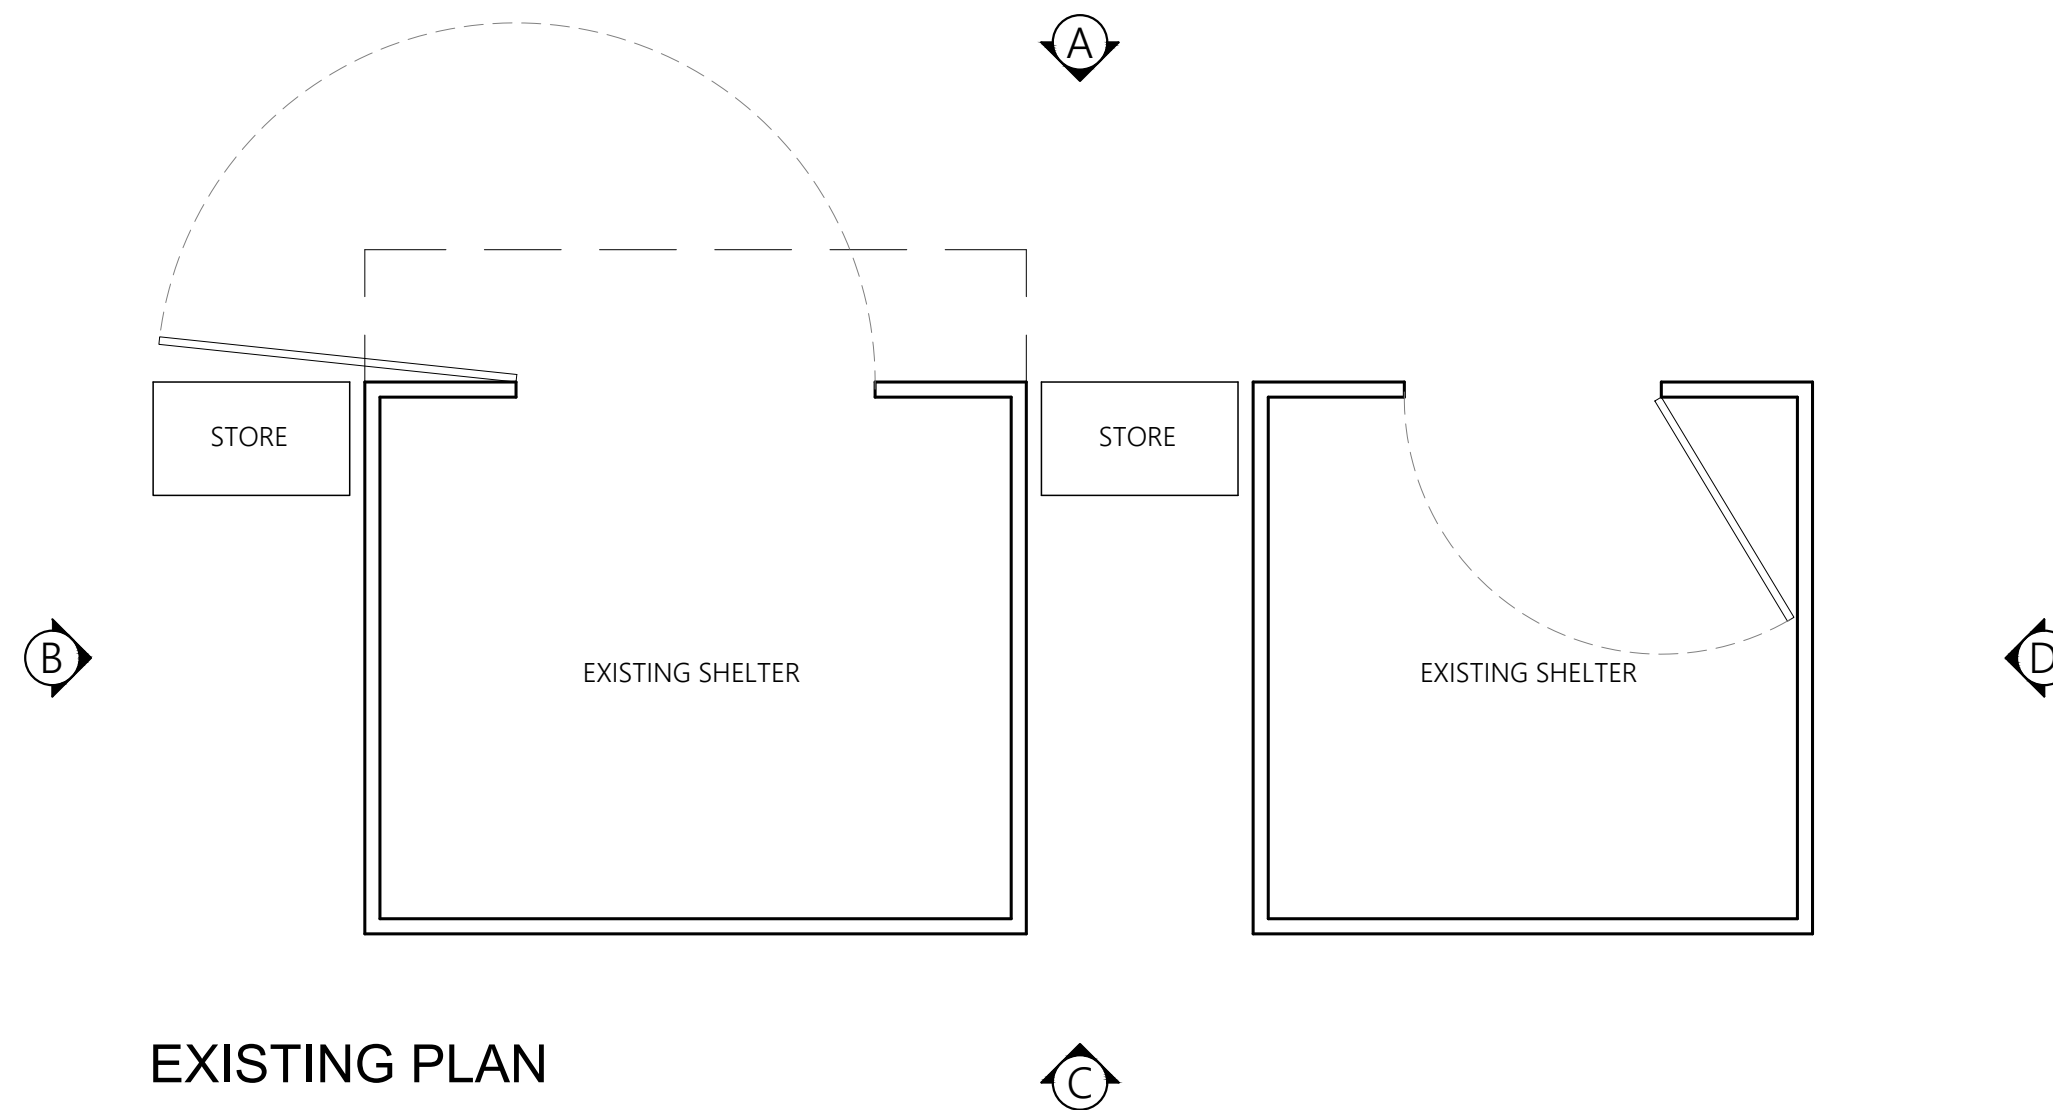

EXISTING PLAN

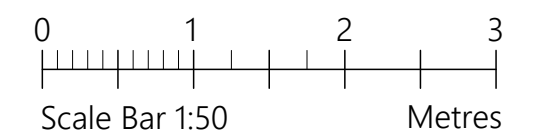

PROJECT	Calderbrook Alpacas Todmorden Road Littleborough, OL15 9LY		
CLIENT	Calderbrook Alpacas		
STATUS	Information		
DRAWING	Existing Plans and Elevations		
DWG No.	2331-06	REV	
SCALE	1:50@A2	DATE	Oct '23
		website: www.agbcad.co.uk	
		email: info@agbcad.co.uk	
		telephone: 07912 090 125	
		DO NOT SCALE FROM THIS DRAWING	