



Exisitng Ground Floor

1:100

GOODCHILD DESIGN
PARTNERSHIP
0161 850 8586
07764 772 622
goodchild.design@icloud.com
132-134 Great Ancoats St
Manchester M4 6DE

The Contractor is responsible for checking and confirming dimensions at the job site. Goodchild Design Partnership will not be responsible for construction means, methods, techniques, sequences, or procedures, or for safety precautions and programs in connection with the project.

DO NOT SCALE FROM THIS DRAWING
NOT FOR CONSTRUCTION - FOR ASSESSMENT BY THE PLANNING AUTHORITY ONLY

Mr Awat Abdullahi

163 Leander Drive
Castleton Rochdale
OL11 2XE

Additional Storey to a Bungalow

Rev:											
ChID	Rev	A	B								
Client	LPA										
Change Name	Client changes-pre app										
Date	Site Plan										
08/10/24											
01/11/24											


Project Status:	
Feasibility	Detailed Design
Design	Construction
Planning	As Built

Scale: As indicated @ A3


Sheet: 1.01
Existing Floor Plans

N1374(P)
Printed: 01/11/2024


This drawing and the design shown remain the COPYRIGHT of Goodchild Design Partnership © no copy or alteration to the drawing may be made without our prior written authorisation.

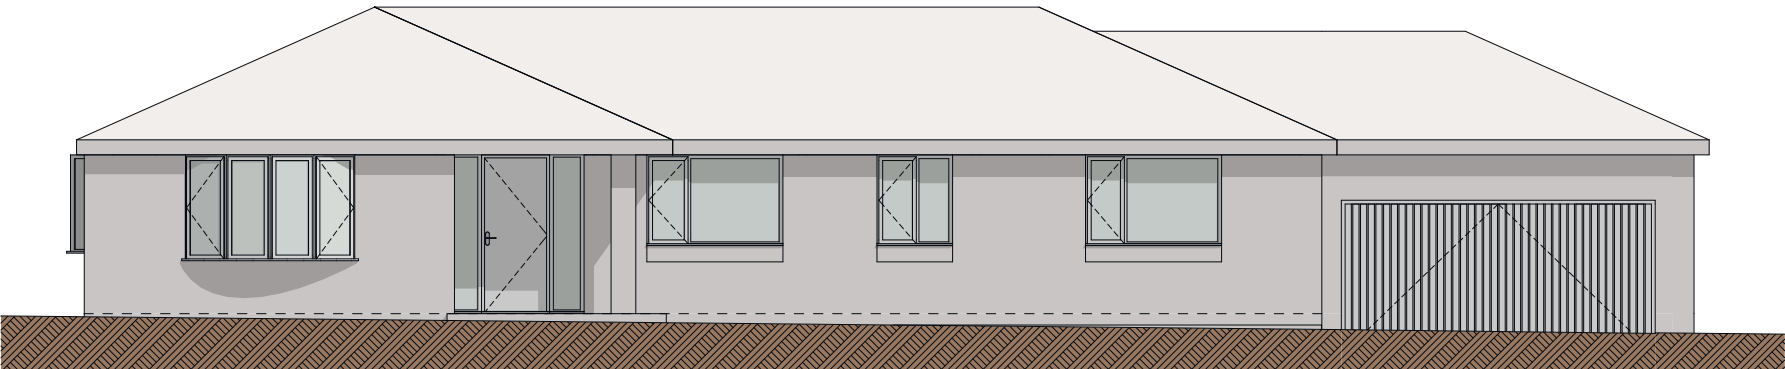


Existing North Elevation 1:100

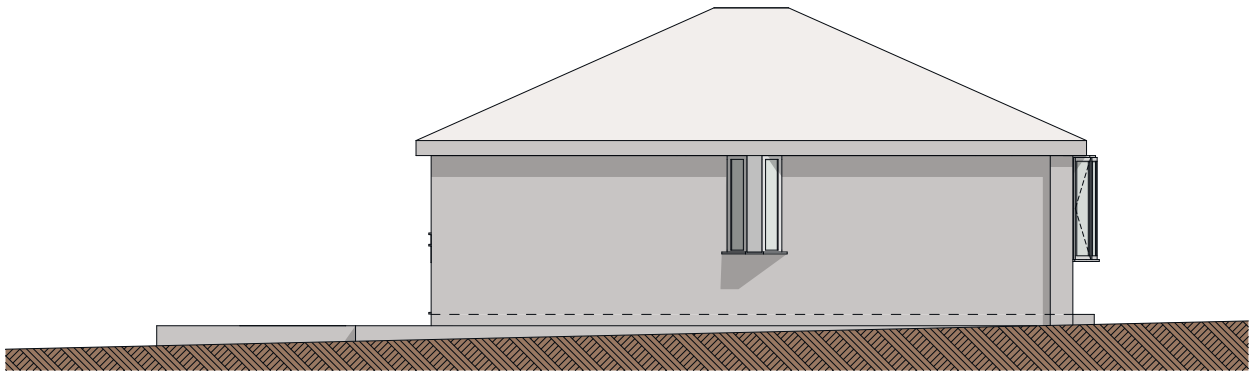

Existing East Elevation 1:100

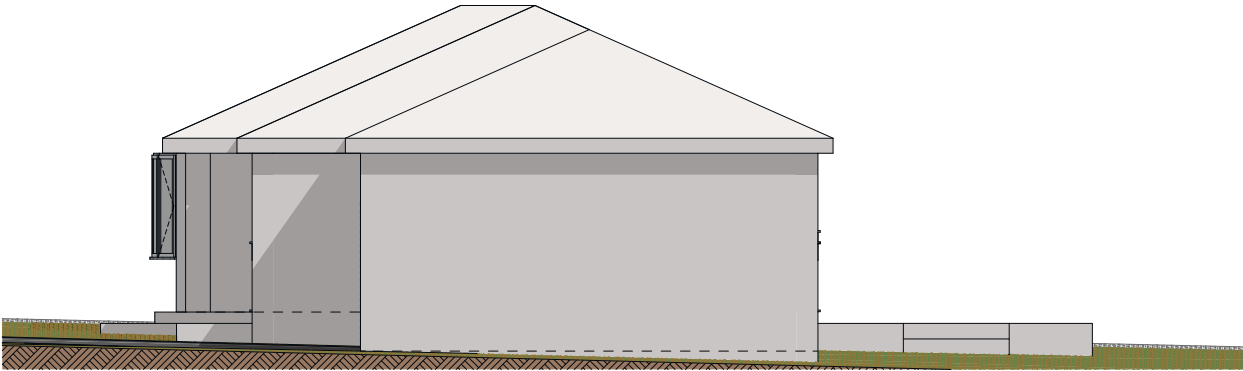

Existing West Elevation 1:100

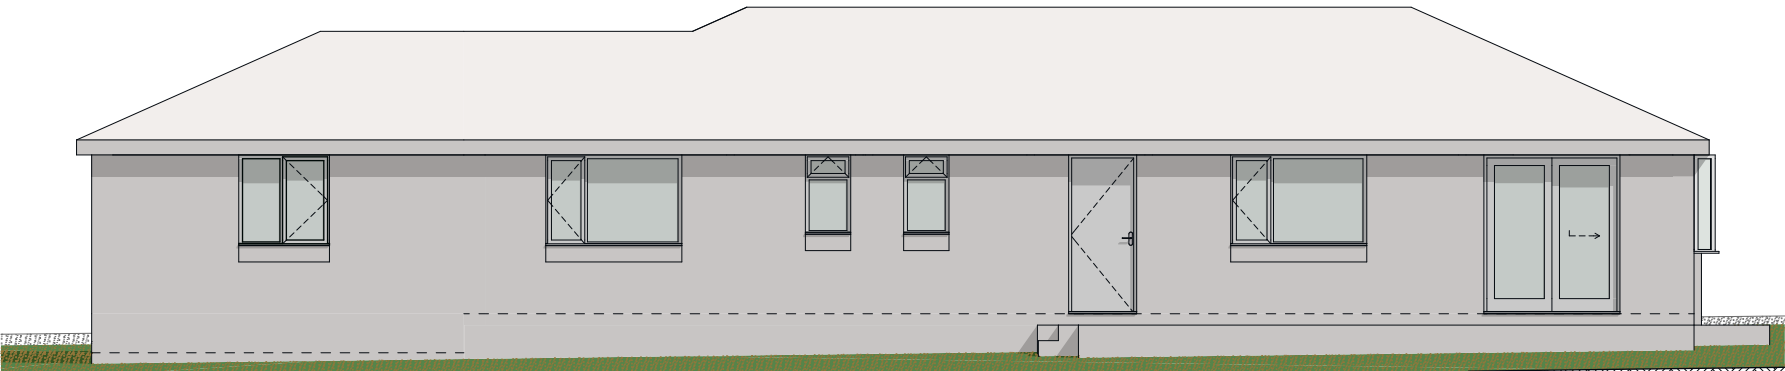

Existing South Elevation 1:100

**GOODCHILD DESIGN
PARTNERSHIP**

0161 850 8586

07764 772 622

goodchild.design@icloud.com

132-134 Great Ancoats St
Manchester M4 6DE



The Contractor is responsible for checking and confirming dimensions at the job site. Goodchild Design Partnership will not be responsible for construction means, methods, techniques, sequences, or procedures, or for safety precautions and programs in connection with the project.

DO NOT SCALE FROM THIS DRAWING

**NOT FOR CONSTRUCTION - FOR
ASSESSMENT BY THE PLANNING
AUTHORITY ONLY**

Mr Awat Abdullahi

163 Leander Drive
Castleton Rochdale
OL11 2XE

**Additional Storey to a
Bungalow**

Rev:											
Rev	A	B									
ChID	Client	LPA									
Change Name	Client changes-pre app	Site Plan									
Date	08/10/24	01/11/24									

Project Status:	
Feasibility	Detailed Design
Design	Construction
Planning	As Built

Scale:
As indicated @ A3

Sheet: 1.02
Existing Elevations

N1374(P)


Printed: 01/11/2024

This drawing and the design shown remain the COPYRIGHT of Goodchild Design Partnership © no copy or alteration to the drawing may be made without our prior written authorisation.




Proposed North Elevation

1:100

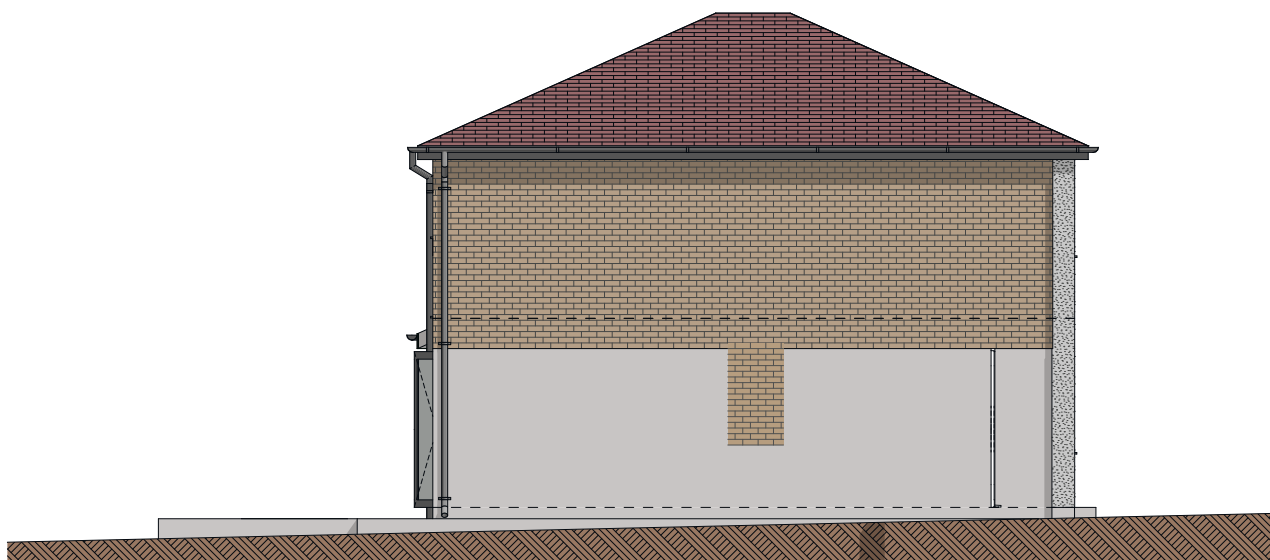

Proposed East Elevation

1:100

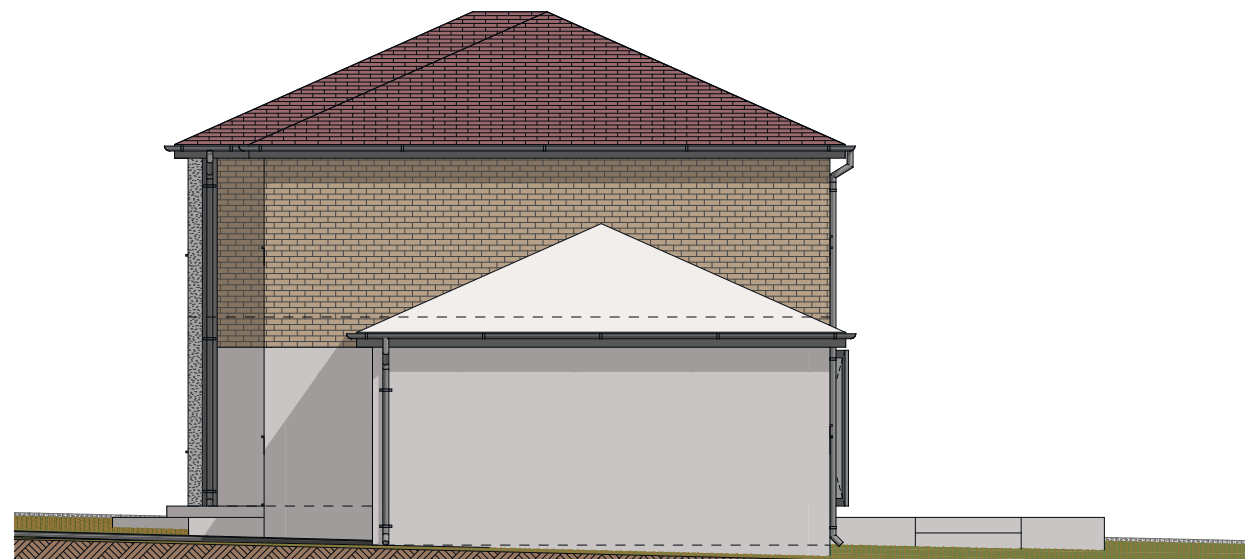

Proposed West Elevation

1:100



Proposed South Elevation

1:100

**GOODCHILD DESIGN
PARTNERSHIP**

0161 850 8586

07764 772 622

goodchild.design@icloud.com

132-134 Great Ancoats St
Manchester M4 6DE



The Contractor is responsible for checking and confirming dimensions at the job site. Goodchild Design Partnership will not be responsible for construction means, methods, techniques, sequences, or procedures, or for safety precautions and programs in connection with the project.

DO NOT SCALE FROM THIS DRAWING

**NOT FOR CONSTRUCTION - FOR
ASSESSMENT BY THE PLANNING
AUTHORITY ONLY**

Mr Awat Abdullahi

163 Leander Drive
Castleton Rochdale
OL11 2XE

**Additional Storey to a
Bungalow**

Rev:

Rev	A	B							
ChID	Client	LPA							
Change Name	Client changes-pre app	Site Plan							
Date	08/10/24	01/11/24							

Project Status:

Feasibility	Detailed Design
Design	Construction
Planning	As Built

Scale:

As indicated @ A3

Sheet: 2.02

Proposed Elevations

N1374(P)

Printed: 01/11/2024

This drawing and the design shown remain the COPYRIGHT of Goodchild Design Partnership © no copy or alteration to the drawing may be made without our prior written authorisation.