


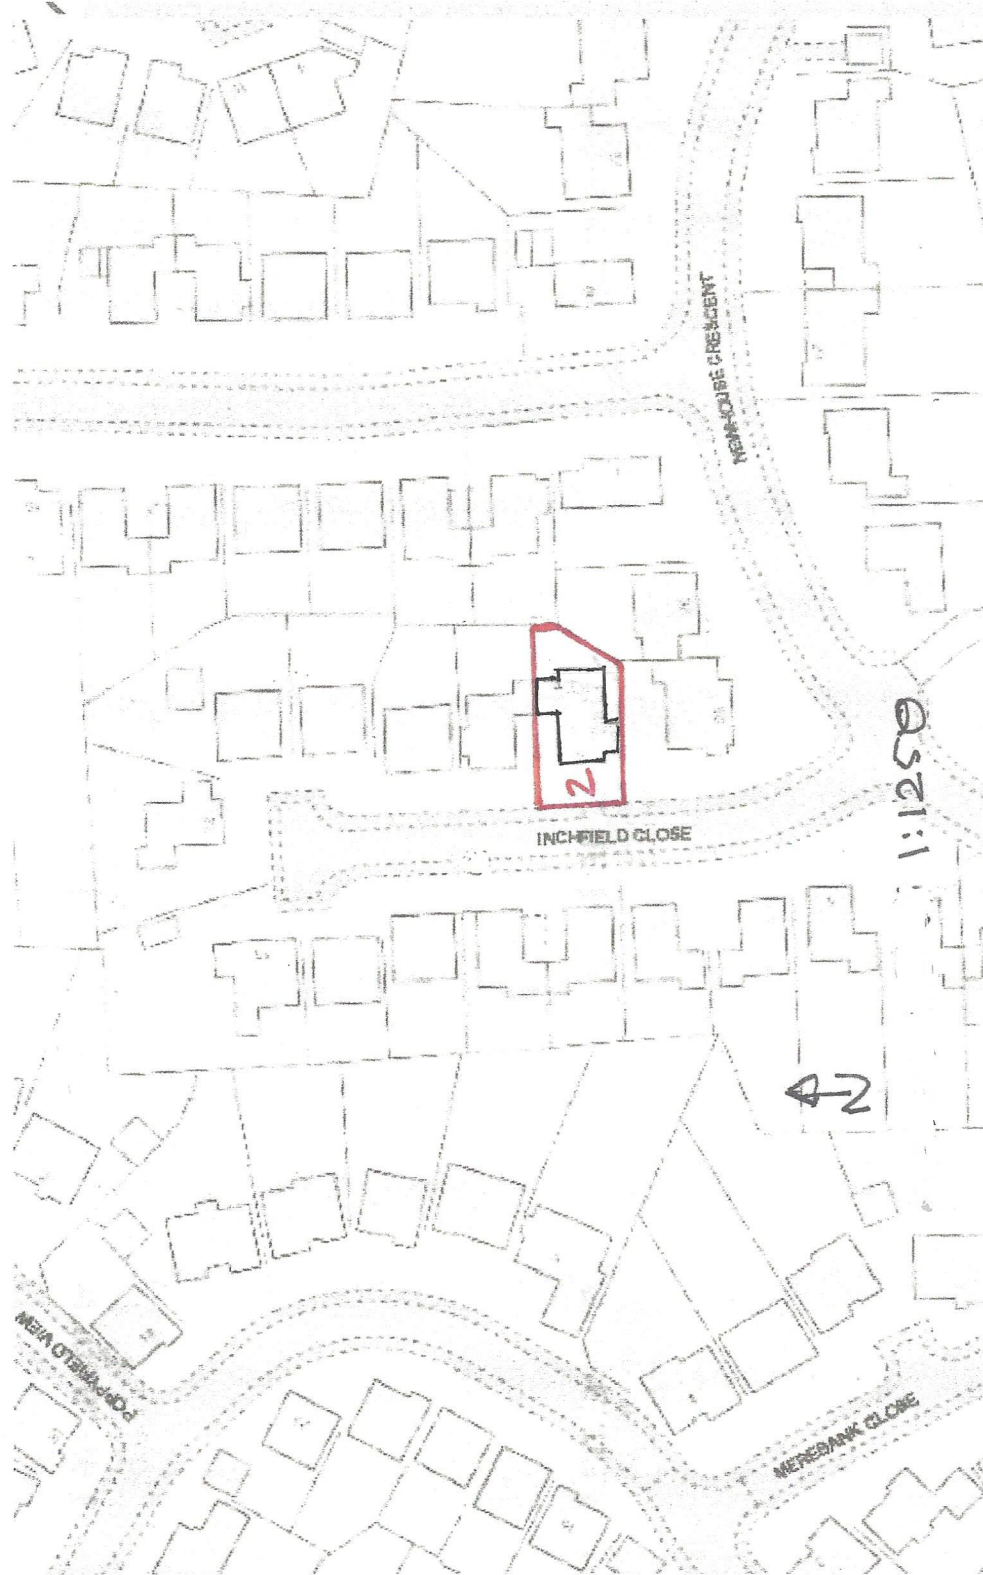

PROPOSED SITE PLAN TO SHOW
DUEING TO BE LOCATED ON
EXISTING FOUNDATION AND IN
LINE WITH FRONT ELEVATION OF
ADJOINING, ATTACHED PROPERTY