




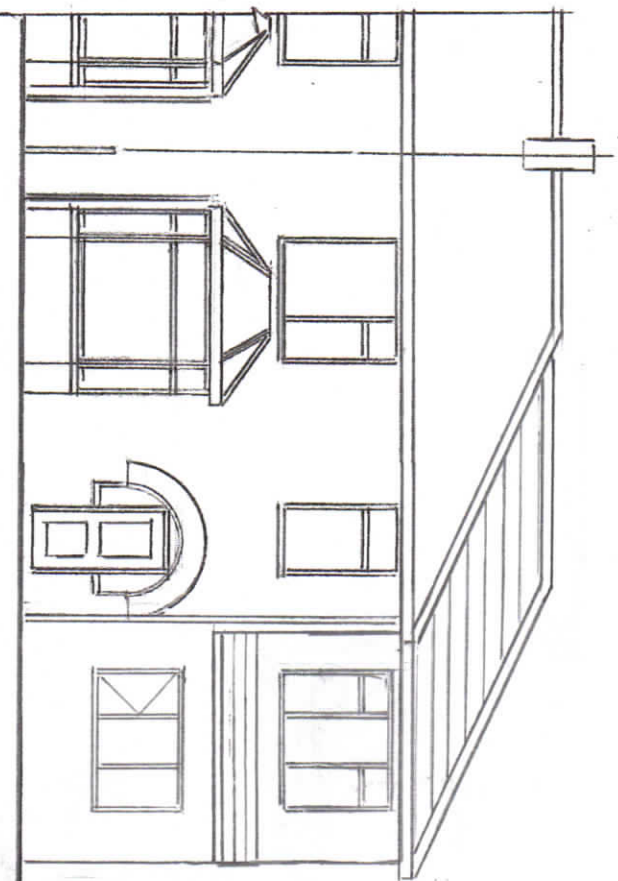


PROPOSED FRONT ELEVATION

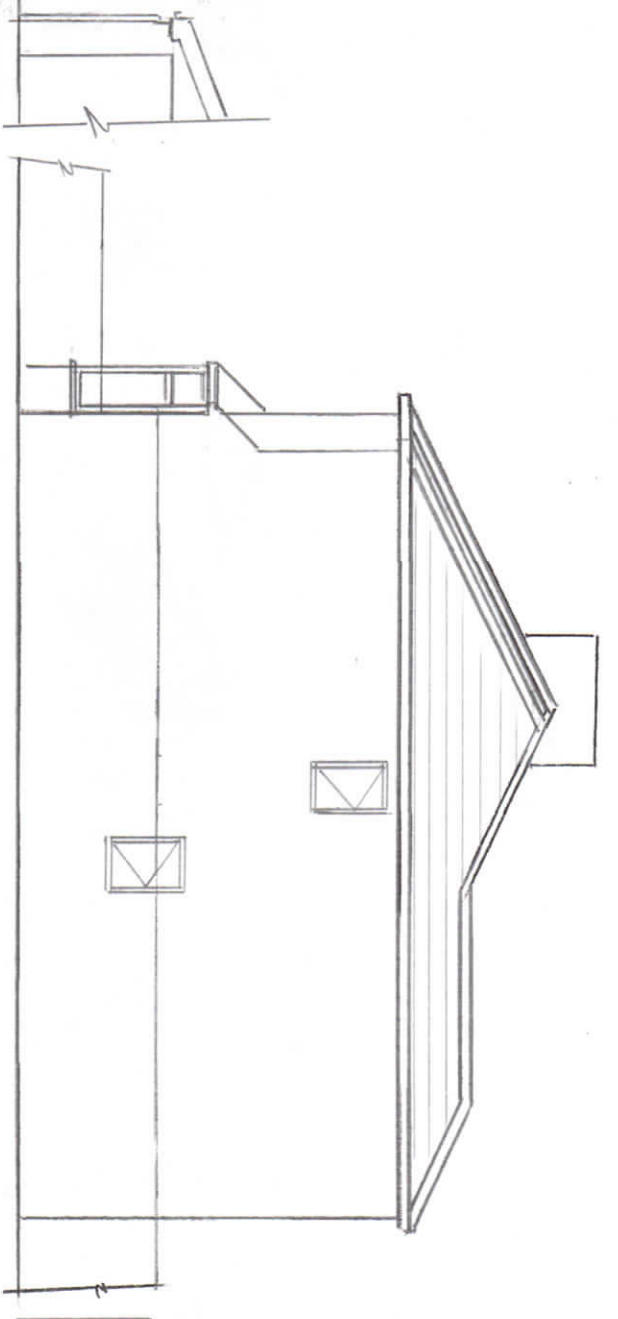

PROPOSED SIDE ELEVATION

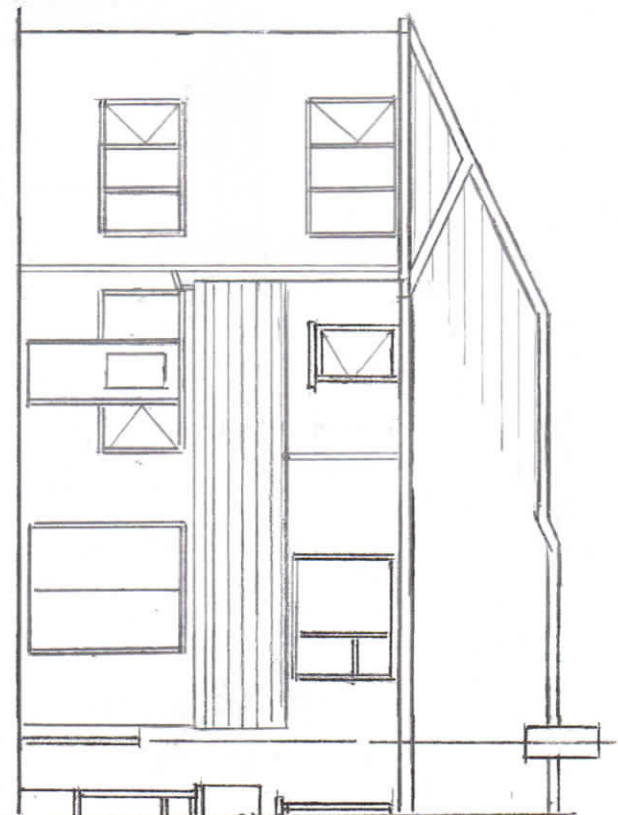


PROPOSED REAR ELEVATION

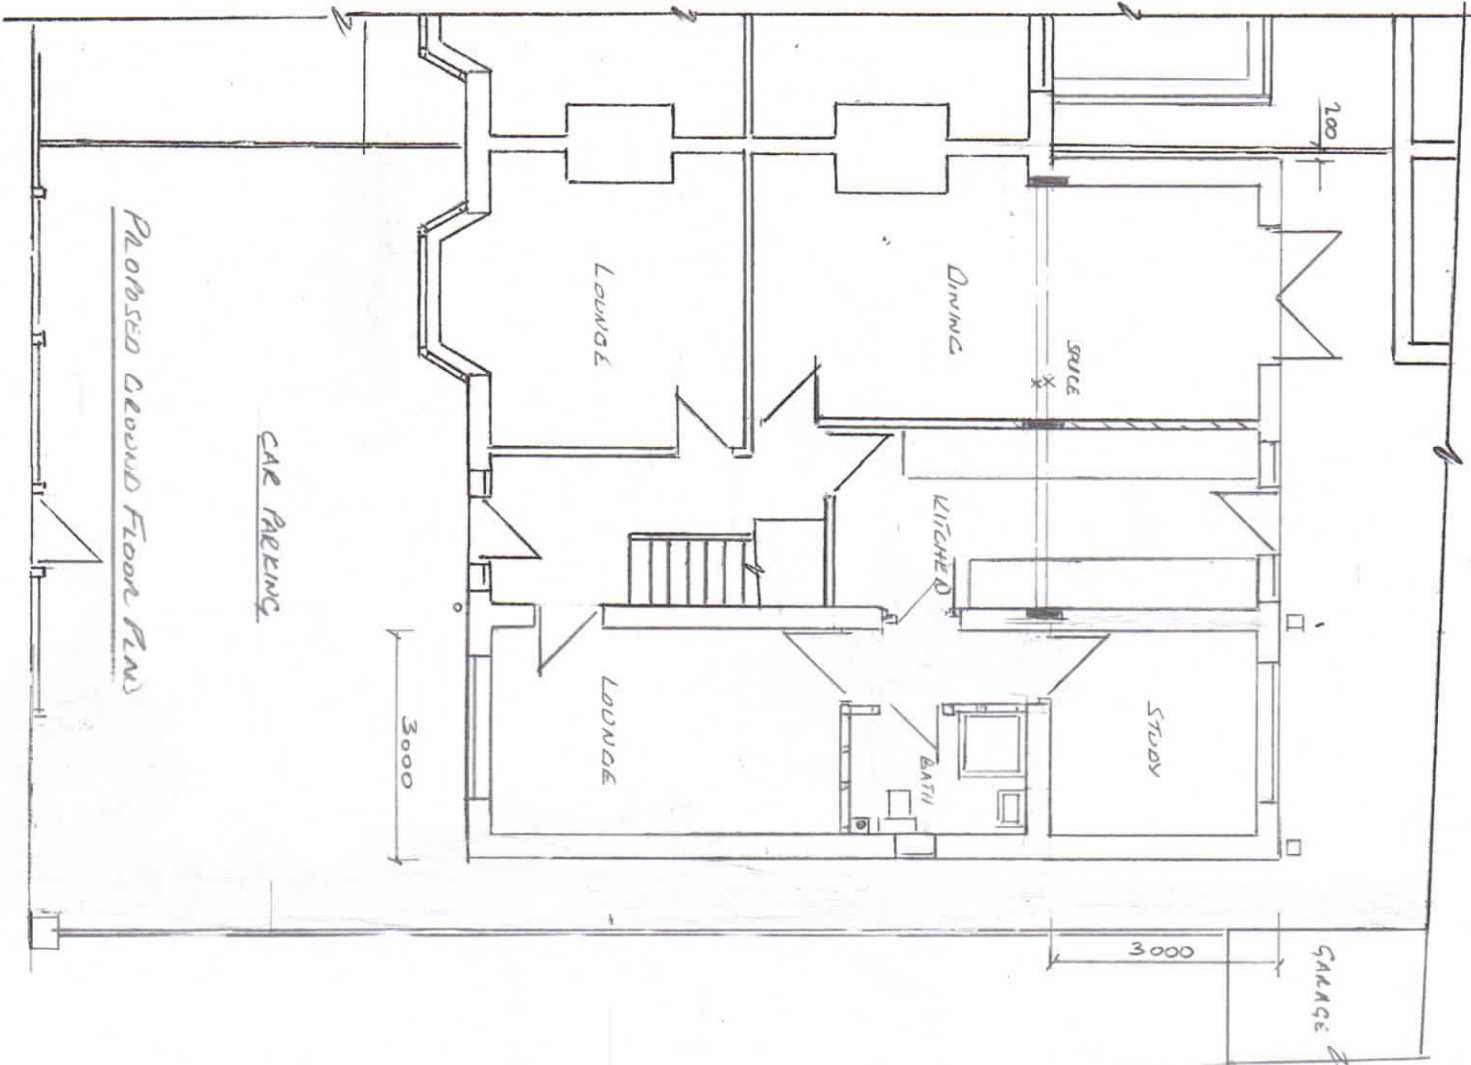


PROPOSED GROUND FLOOR PLAN

CAR PARKING

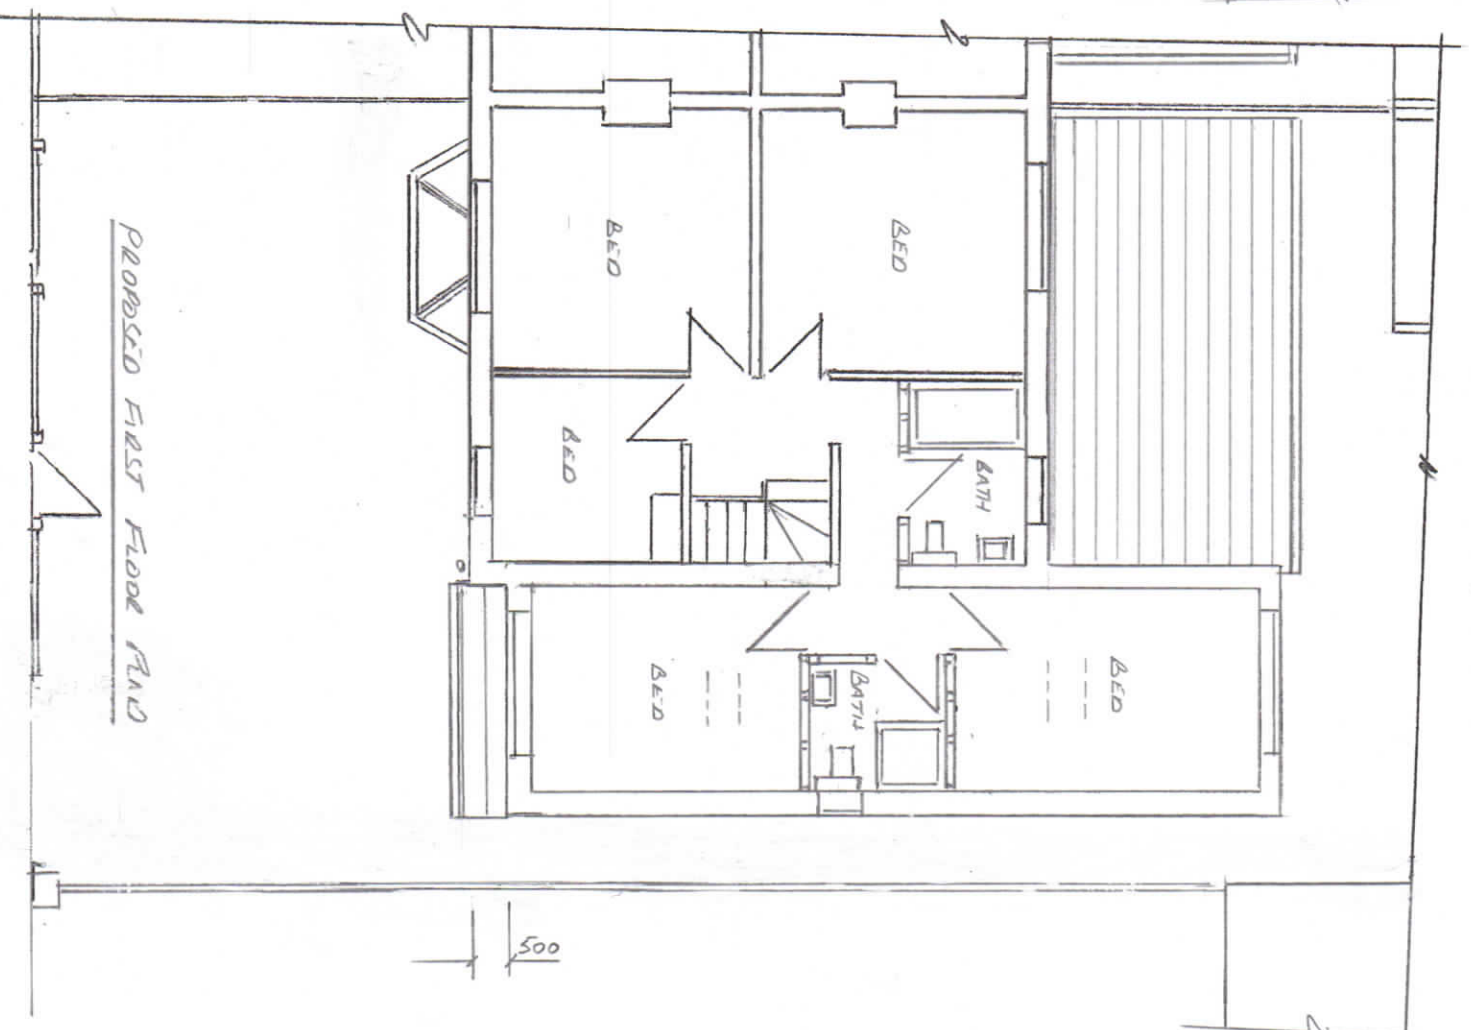

PROPOSED FIRST FLOOR PLAN

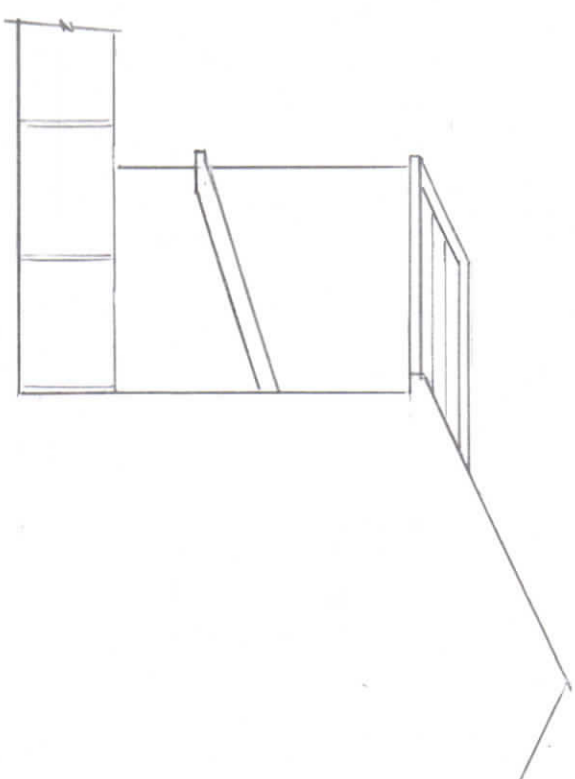

PROPOSED SIDE ELEVATION

LEV 2 16-04-24