




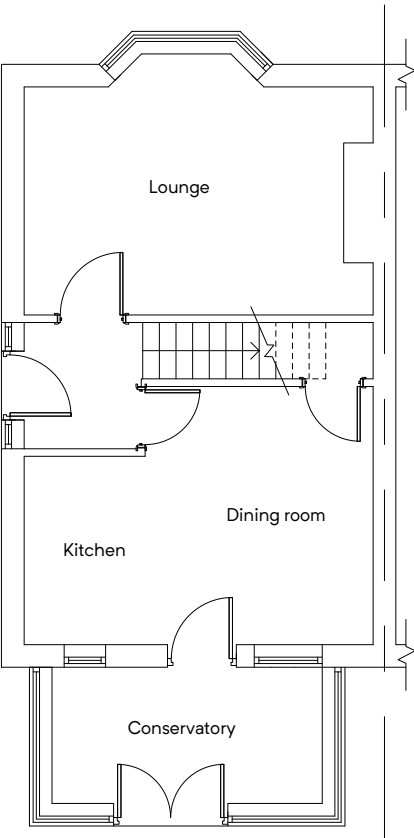


GROUND FLOOR PLAN
(EXISTING)

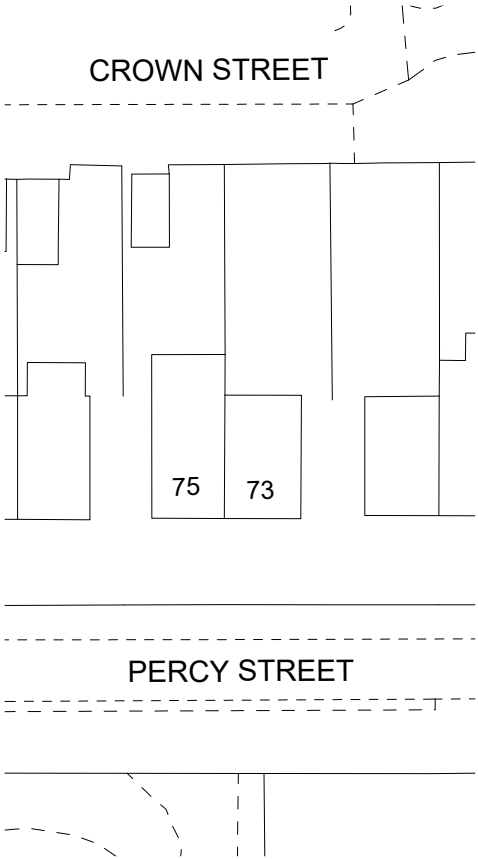


SITE PLAN
(EXISTING)

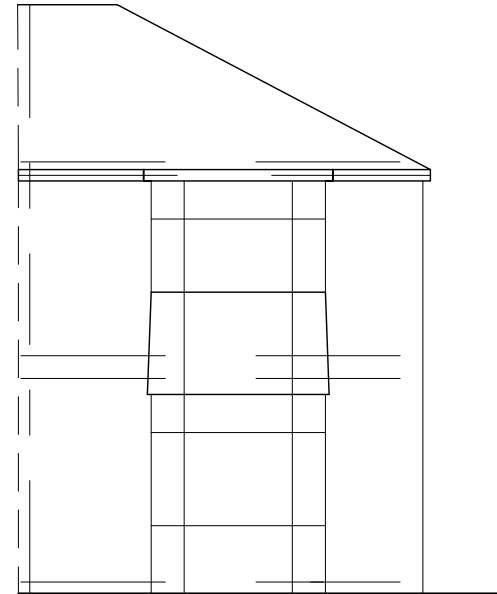

FRONT ELEVATION
(EXISTING)

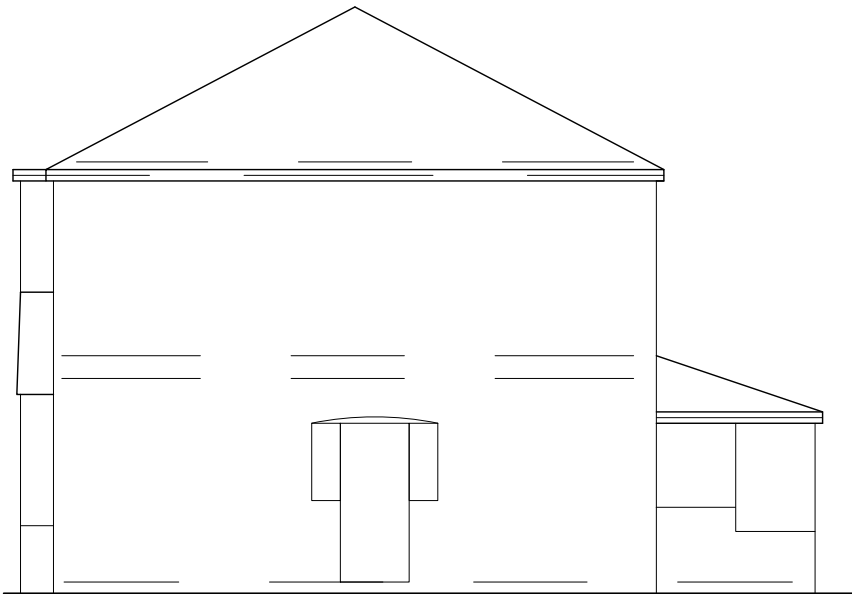

SIDE ELEVATION
(EXISTING)

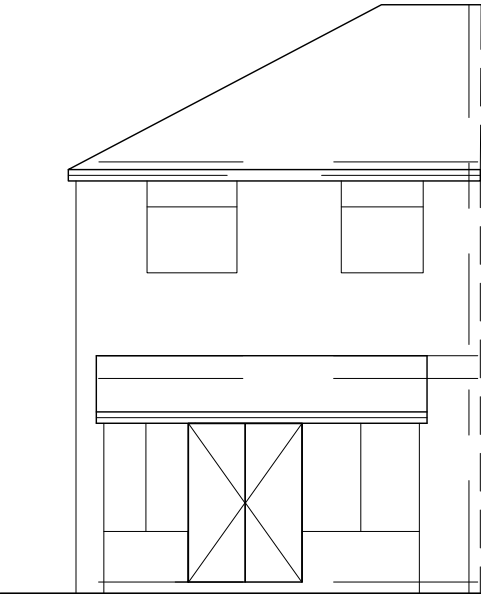

REAR ELEVATION
(EXISTING)

Building Design Services

M.FAROOQ
418 Bury Road
Rochdale
OL11 5EU
01706 712231
0796 7605 763

bds

For:

MR ITEZAZ ZAFAR

PROPOSED SINGLE STOREY
REAR EXTENSION

73 Percy Street
Rochdale
OL16 5LF


Scale:

(Plan)
1:100 @ A3
(Elevation)
1:100 @ A3


(Site Plan)
1:500 @ A3

Job No. & Sheet


2193/1

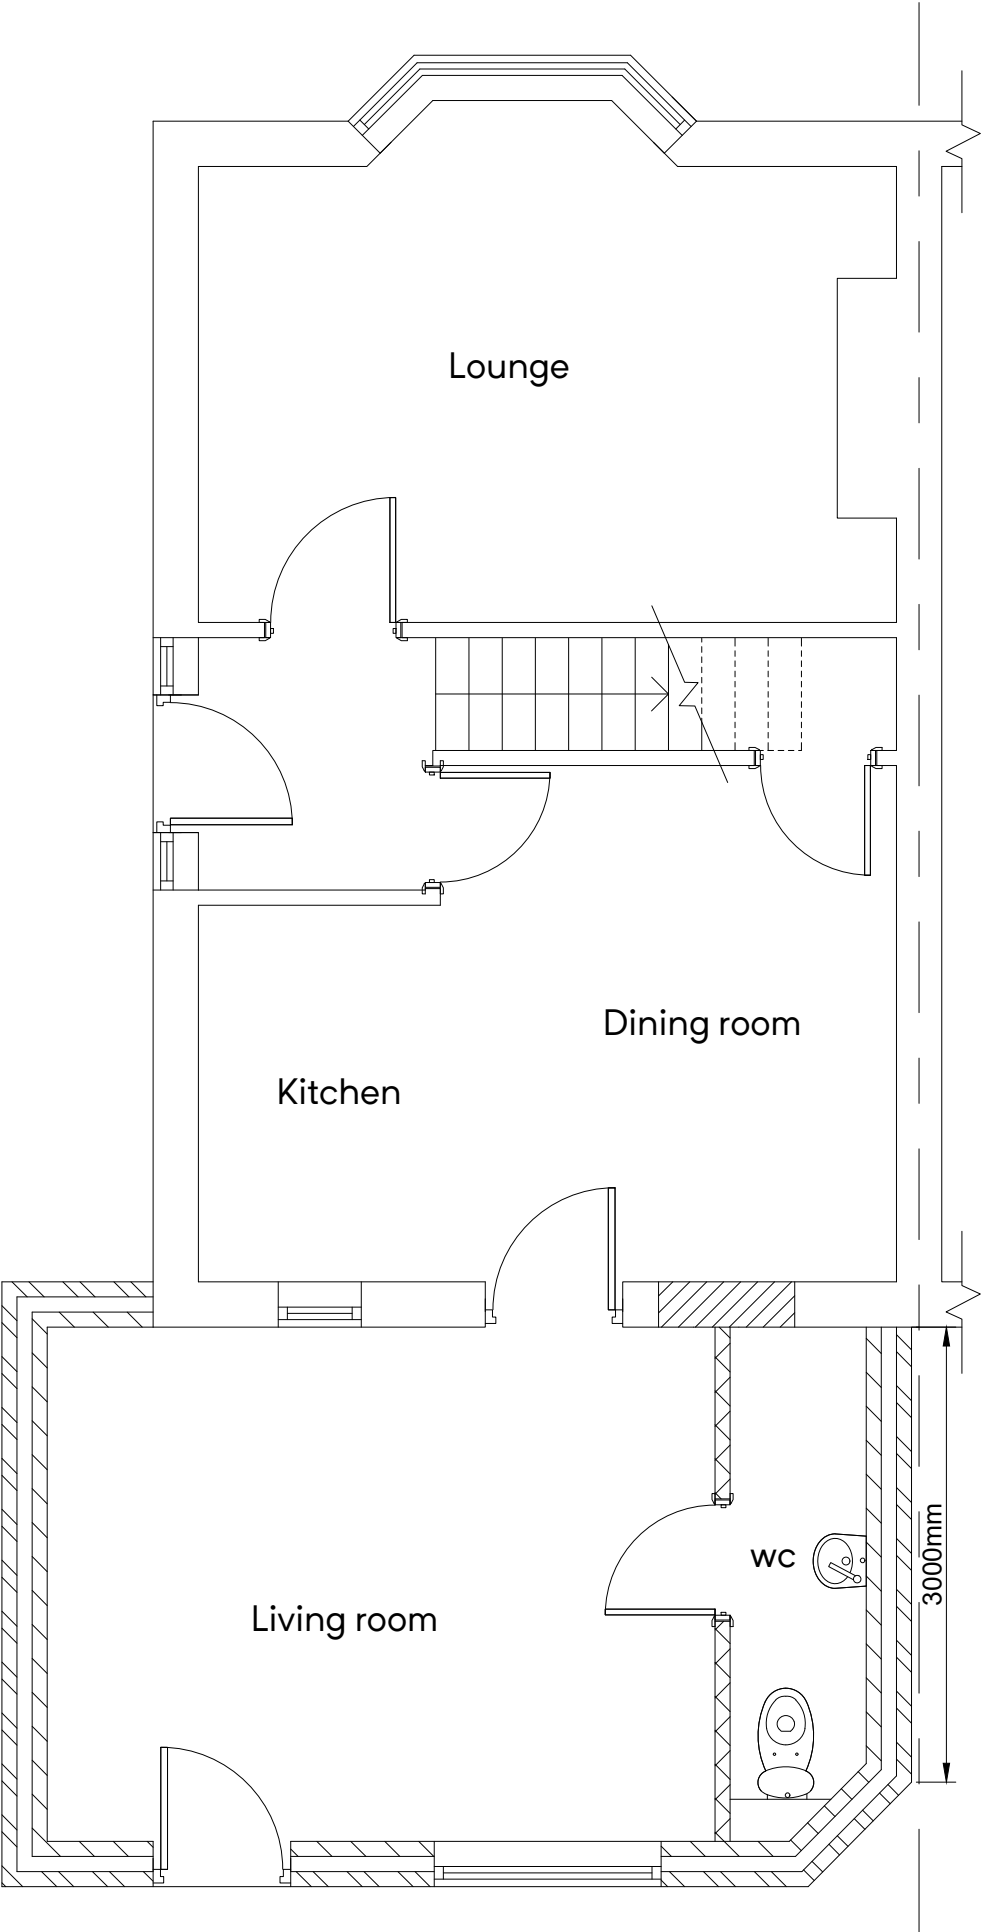


GROUND FLOOR PLAN
(PROPOSED)

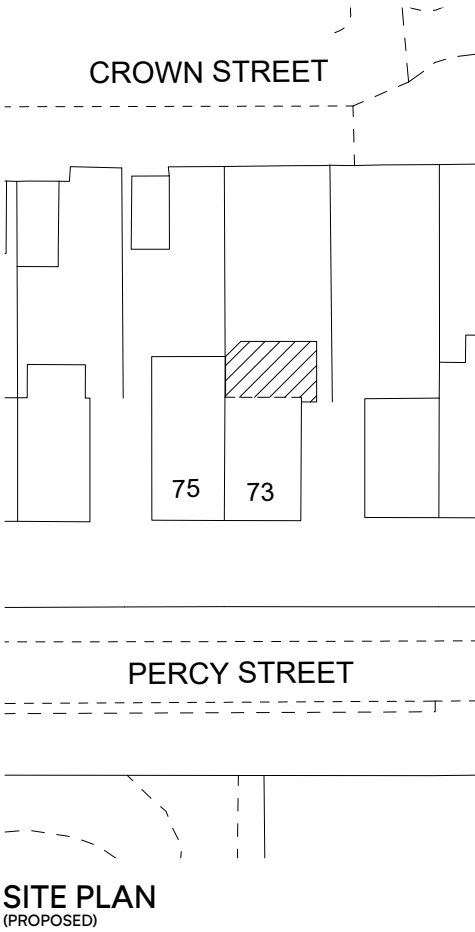


Building Design Services M.FAROOQ 418 Bury Road Rochdale OL11 5EU 01706 712231 0796 7605 763 bds	<u>For:</u> MR ITEZAZ ZAFAR	<u>Scale:</u> (Plan) 1:50 @ A3
	PROPOSED SINGLE STOREY REAR EXTENSION	(Site Plan) 1:500 @ A3
	73 Percy Street Rochdale OL16 5LF	<u>Job No. & Sheet</u> 2193/2

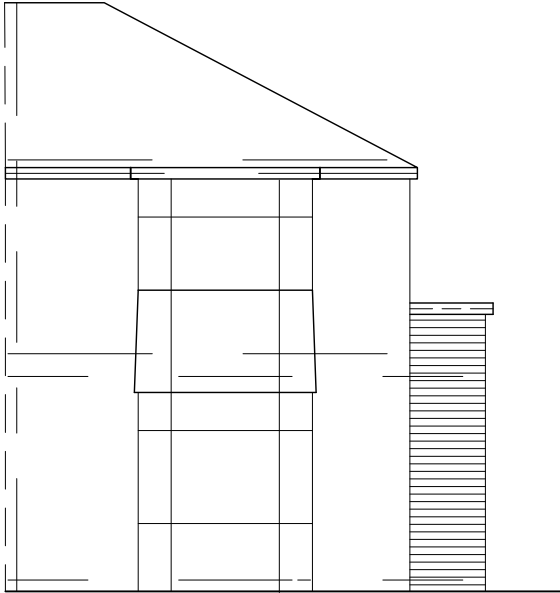


FRONT ELEVATION
(PROPOSED)

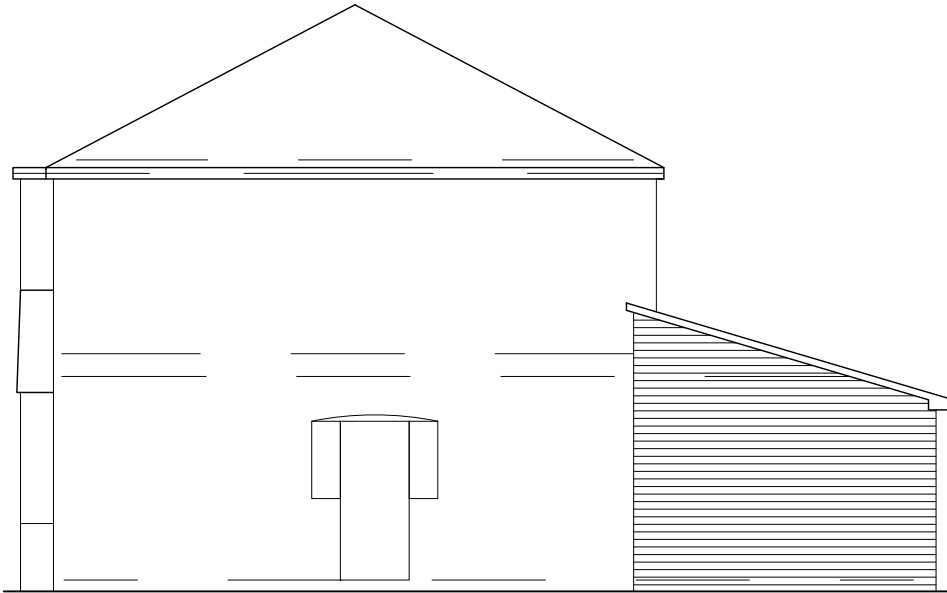

SIDE ELEVATION
(PROPOSED)

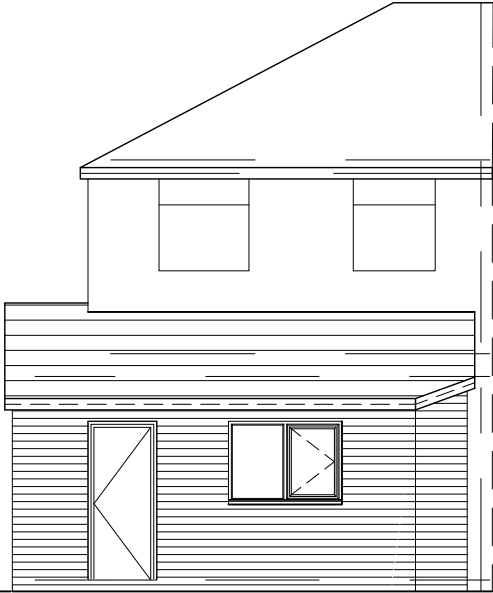

REAR ELEVATION
(PROPOSED)

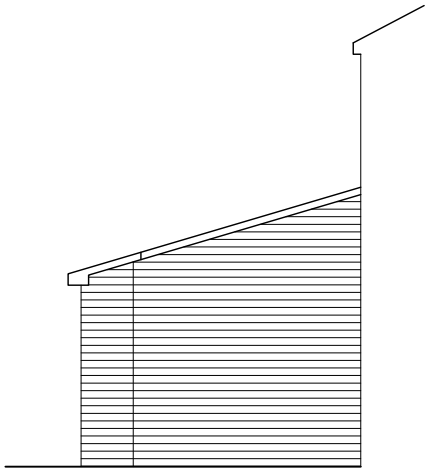

SIDE ELEVATION
(PROPOSED)