


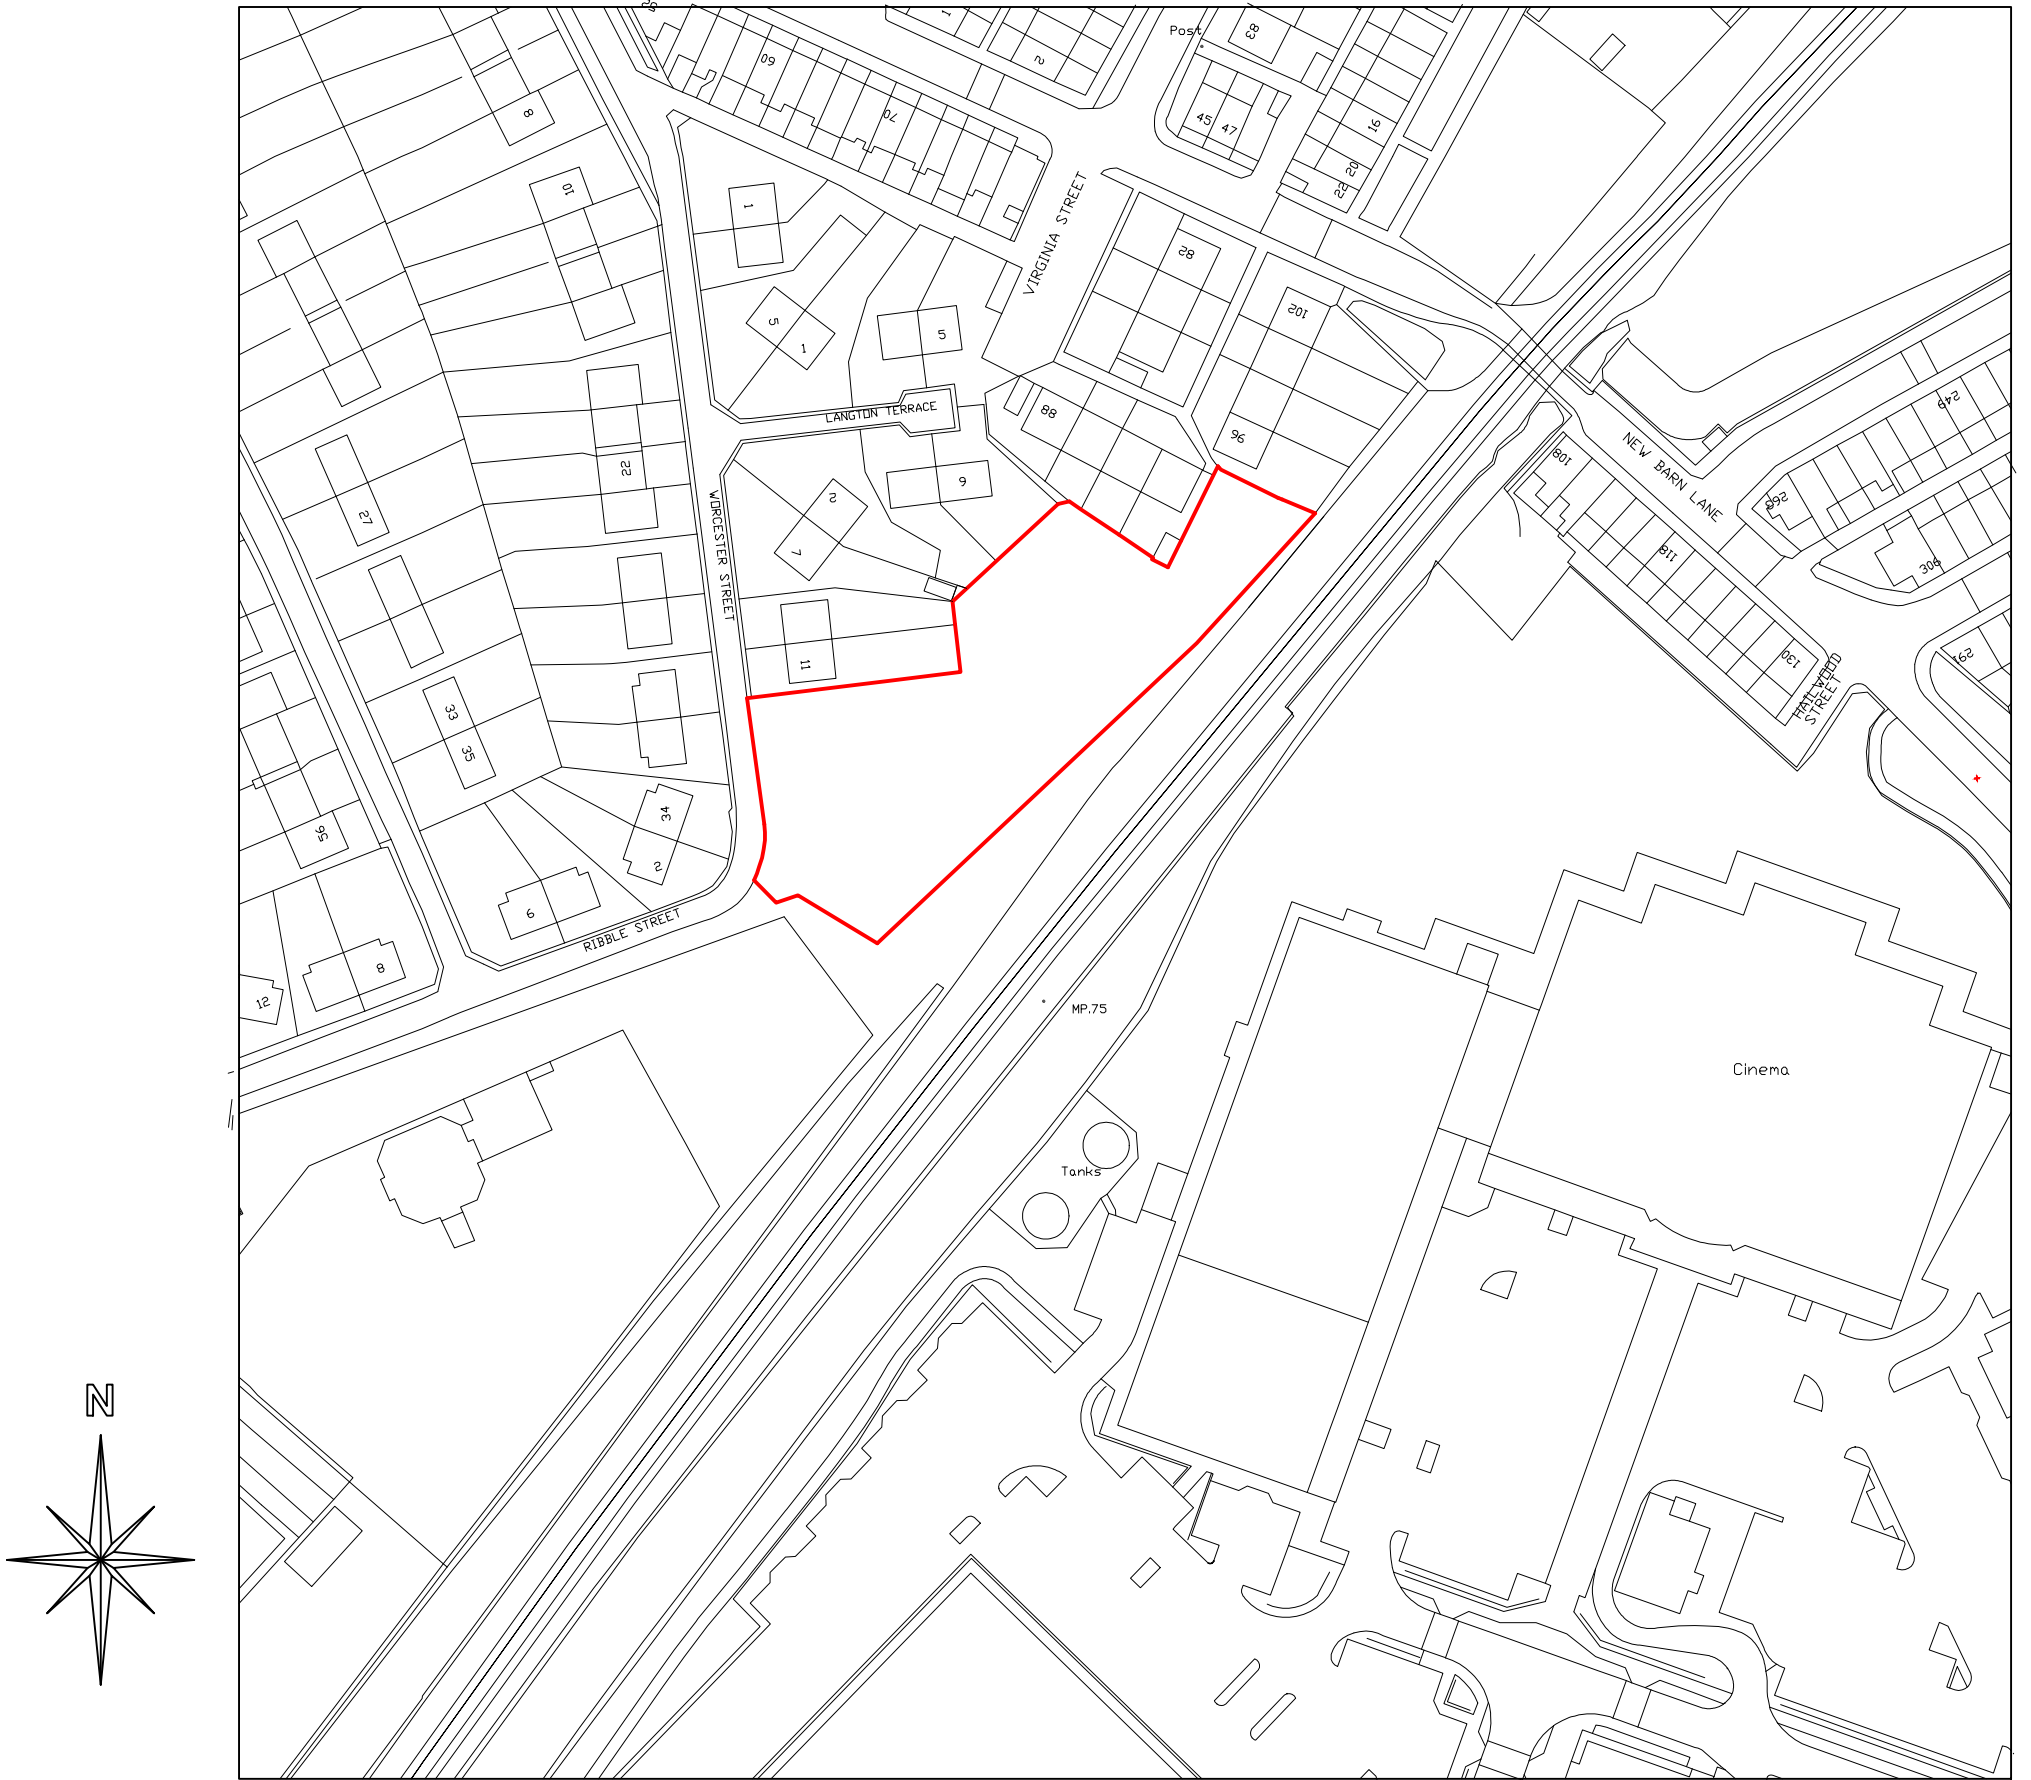

Scale 1:1250 @ A3

SITE LOCATION PLAN