



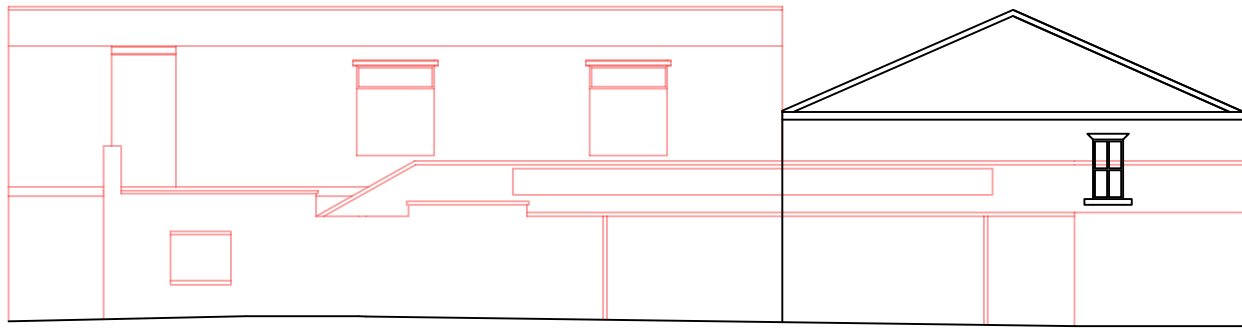


DRAFT PROPOSED ELEVATION PLAN  
WEST FACING ELEVATION  
SCALE 1:200 @ A3

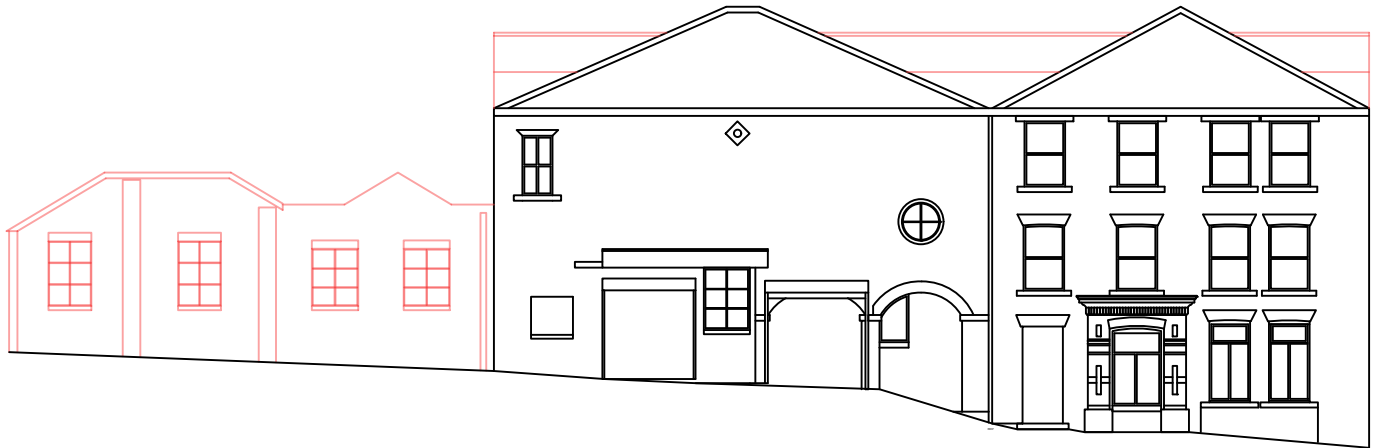


DRAFT PROPOSED ELEVATION PLAN  
SOUTH FACING ELEVATION  
SCALE 1:200 @ A3



DRAFT PROPOSED ELEVATION PLAN  
EAST FACING ELEVATION  
SCALE 1:200 @ A3

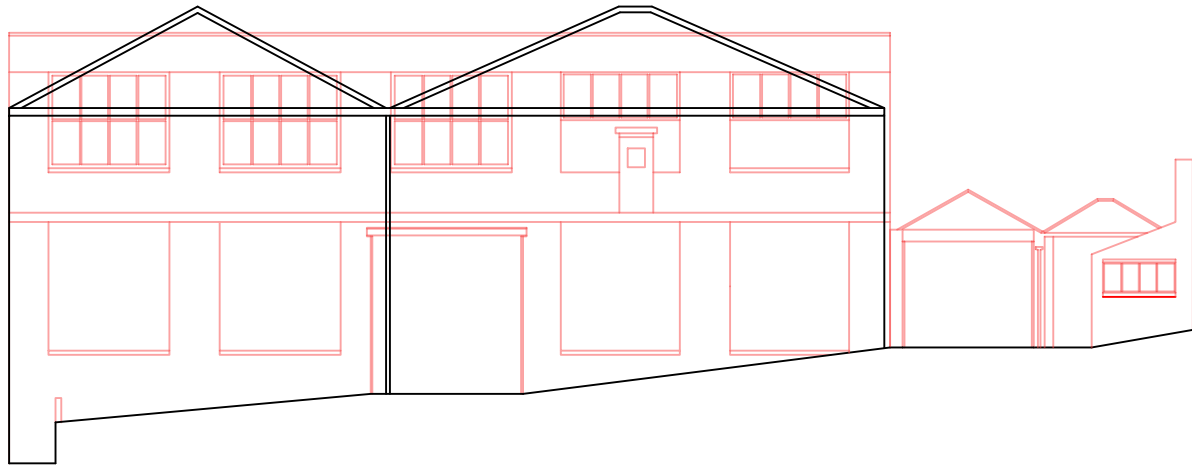

DRAFT PROPOSED ELEVATION PLAN  
NORTH FACING ELEVATION  
SCALE 1:200 @ A3

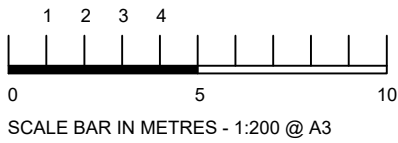

|   |          |                    |          |
|---|----------|--------------------|----------|
| PROJECT<br>PLANNING DRAWINGS<br>DEMOLITION WORKS<br>FIELDHOUSE INDUSTRIAL ESTATE<br>ROCHDALE<br>OL12 0AA |          | CLIENT<br>BIZSPACE |          |
|   |          | DATE<br>04.08.23   |          |
| DRAWING TITLE<br>DRAFT PROPOSED ELEVATIONS<br>PLANNING DRAWINGS                                          |          | SCALE<br>1:200     |          |
|   |          | BY<br>CR           | QA<br>JV |
| DRAWING NO<br>06                                                                                         | REV<br>A | JOB<br>3392        |          |



BUILDING & PROJECT  
CONSULTANTS

|                                                   |                                                       |                                                           |
|---------------------------------------------------|-------------------------------------------------------|-----------------------------------------------------------|
| UNIT 4<br>7 BURTON PLACE<br>MANCHESTER<br>M15 4PT | EDWARD PAVILION<br>ALBERT DOCK<br>LIVERPOOL<br>L3 4AF | CB CENTRE<br>99-103 LOMOND GROVE<br>CAMBERWELL<br>SE5 7HN |
|---------------------------------------------------|-------------------------------------------------------|-----------------------------------------------------------|

T: 0161 236 8133    T: 0151 318 2254    T: 0207 459 4165

[www.bwpconsultants.co.uk](http://www.bwpconsultants.co.uk)

DO NOT SCALE THIS DRAWING. CHECK ALL DIMENSIONS ON SITE