


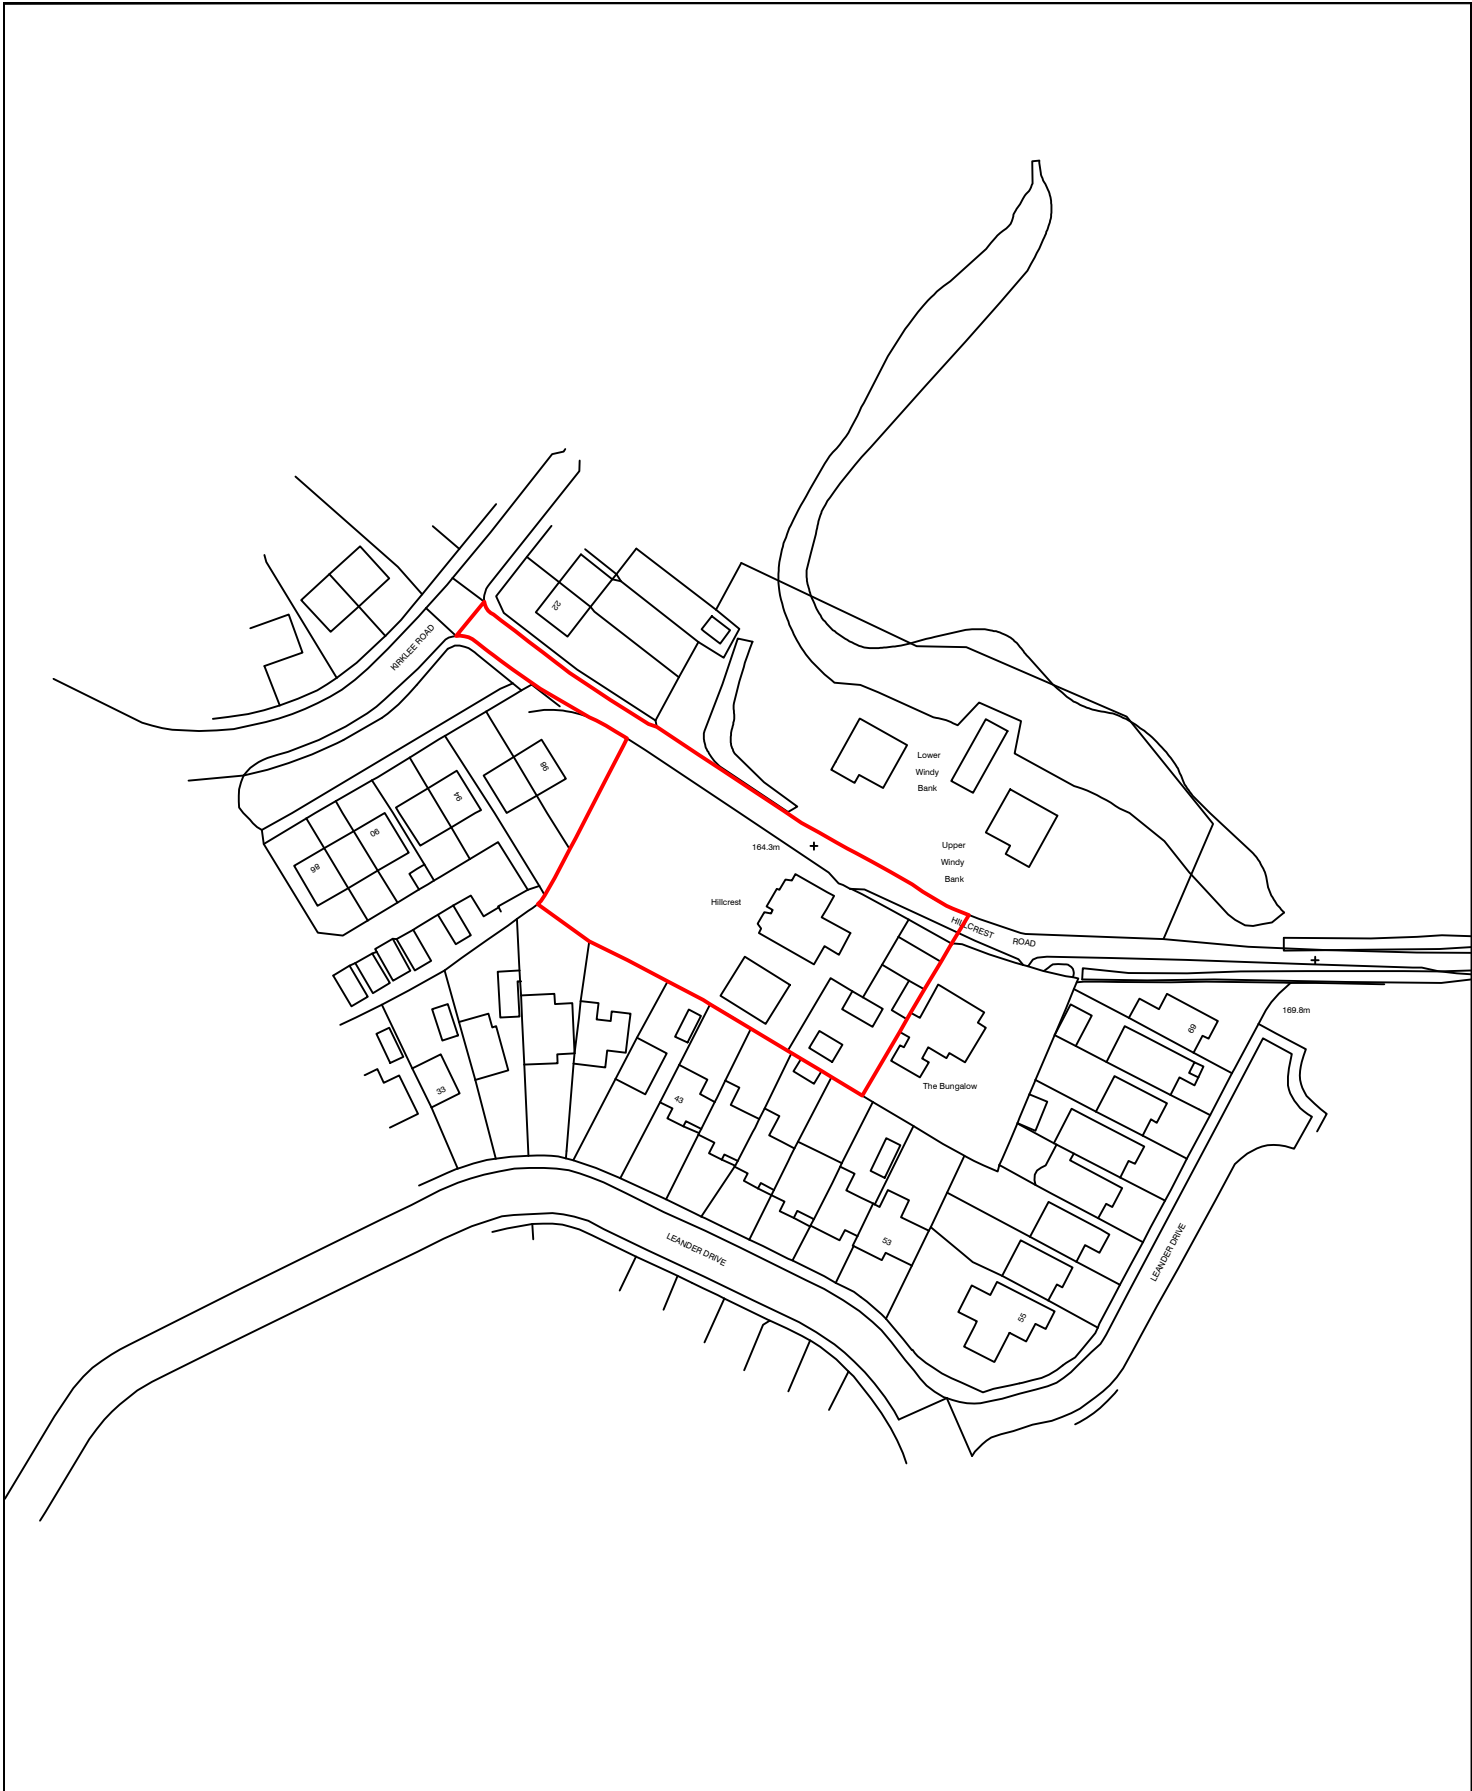

				Project / Client:		Issue:		 JHA Pulmann, 18A Bridge Street Milnrow, Rochdale, OL16 3ND  01302 364565  enquiries@j-h-a.co.uk  www.j-h-a.co.uk		Scale: 1:1250		Date: JAN 2024							
				NEW DWELLINGS TO HILLCREST FOR MR DERRICK CULLEN		Drawing Title:				Drawn By: CS		Checked By: XXX							
						Drawing No:				Sheet Size: A4									
<table><thead><tr><th>Ref</th><th>Date</th><th>Revision</th><th>Initial</th></tr></thead><tbody><tr><td> </td><td> </td><td> </td><td> </td></tr></tbody></table>				Ref	Date	Revision	Initial												
Ref	Date	Revision	Initial																