


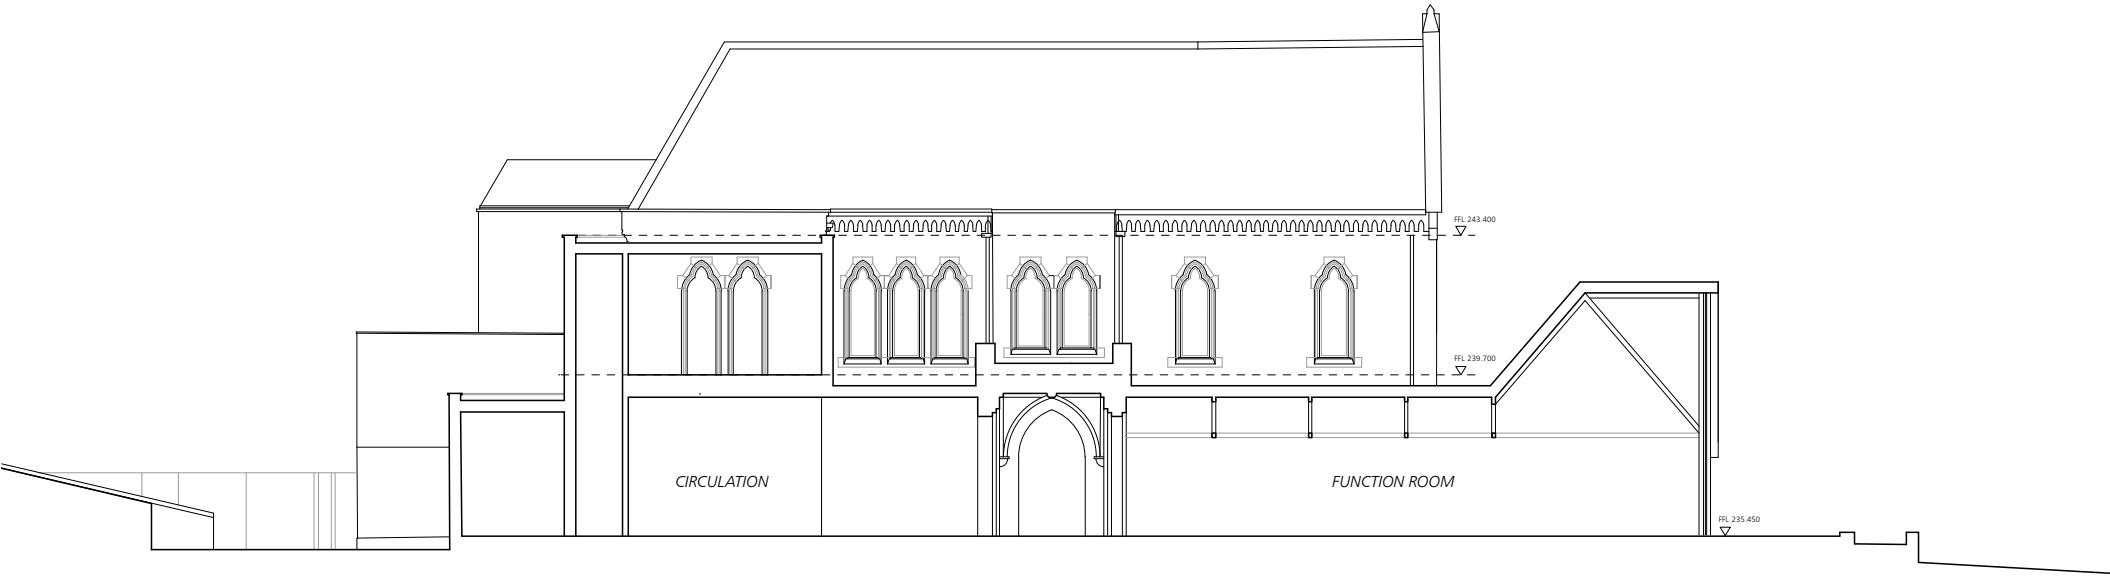

SECTION C-C



Jonathan Davidson Architects

Architecture & Industrial Design
47 Hilton Street
MANCHESTER
M1 2EF
t: 0161 711 0835
e: inbox@jddavidsonarchitects.com
w: www.jddavidsonarchitects.com

Client Elle R Leisure
Project **Proposed Albert's Restaurant**
Edenfield Rd, Norden
Scale 1:100 @ A1 / 1:200 @ A3
Date Aug 2023

Document **Planning Drawing**
Proposed Sections 2/2
Status For information

Doc Ref	366	PD	2013	A1
---------	-----	----	------	----