


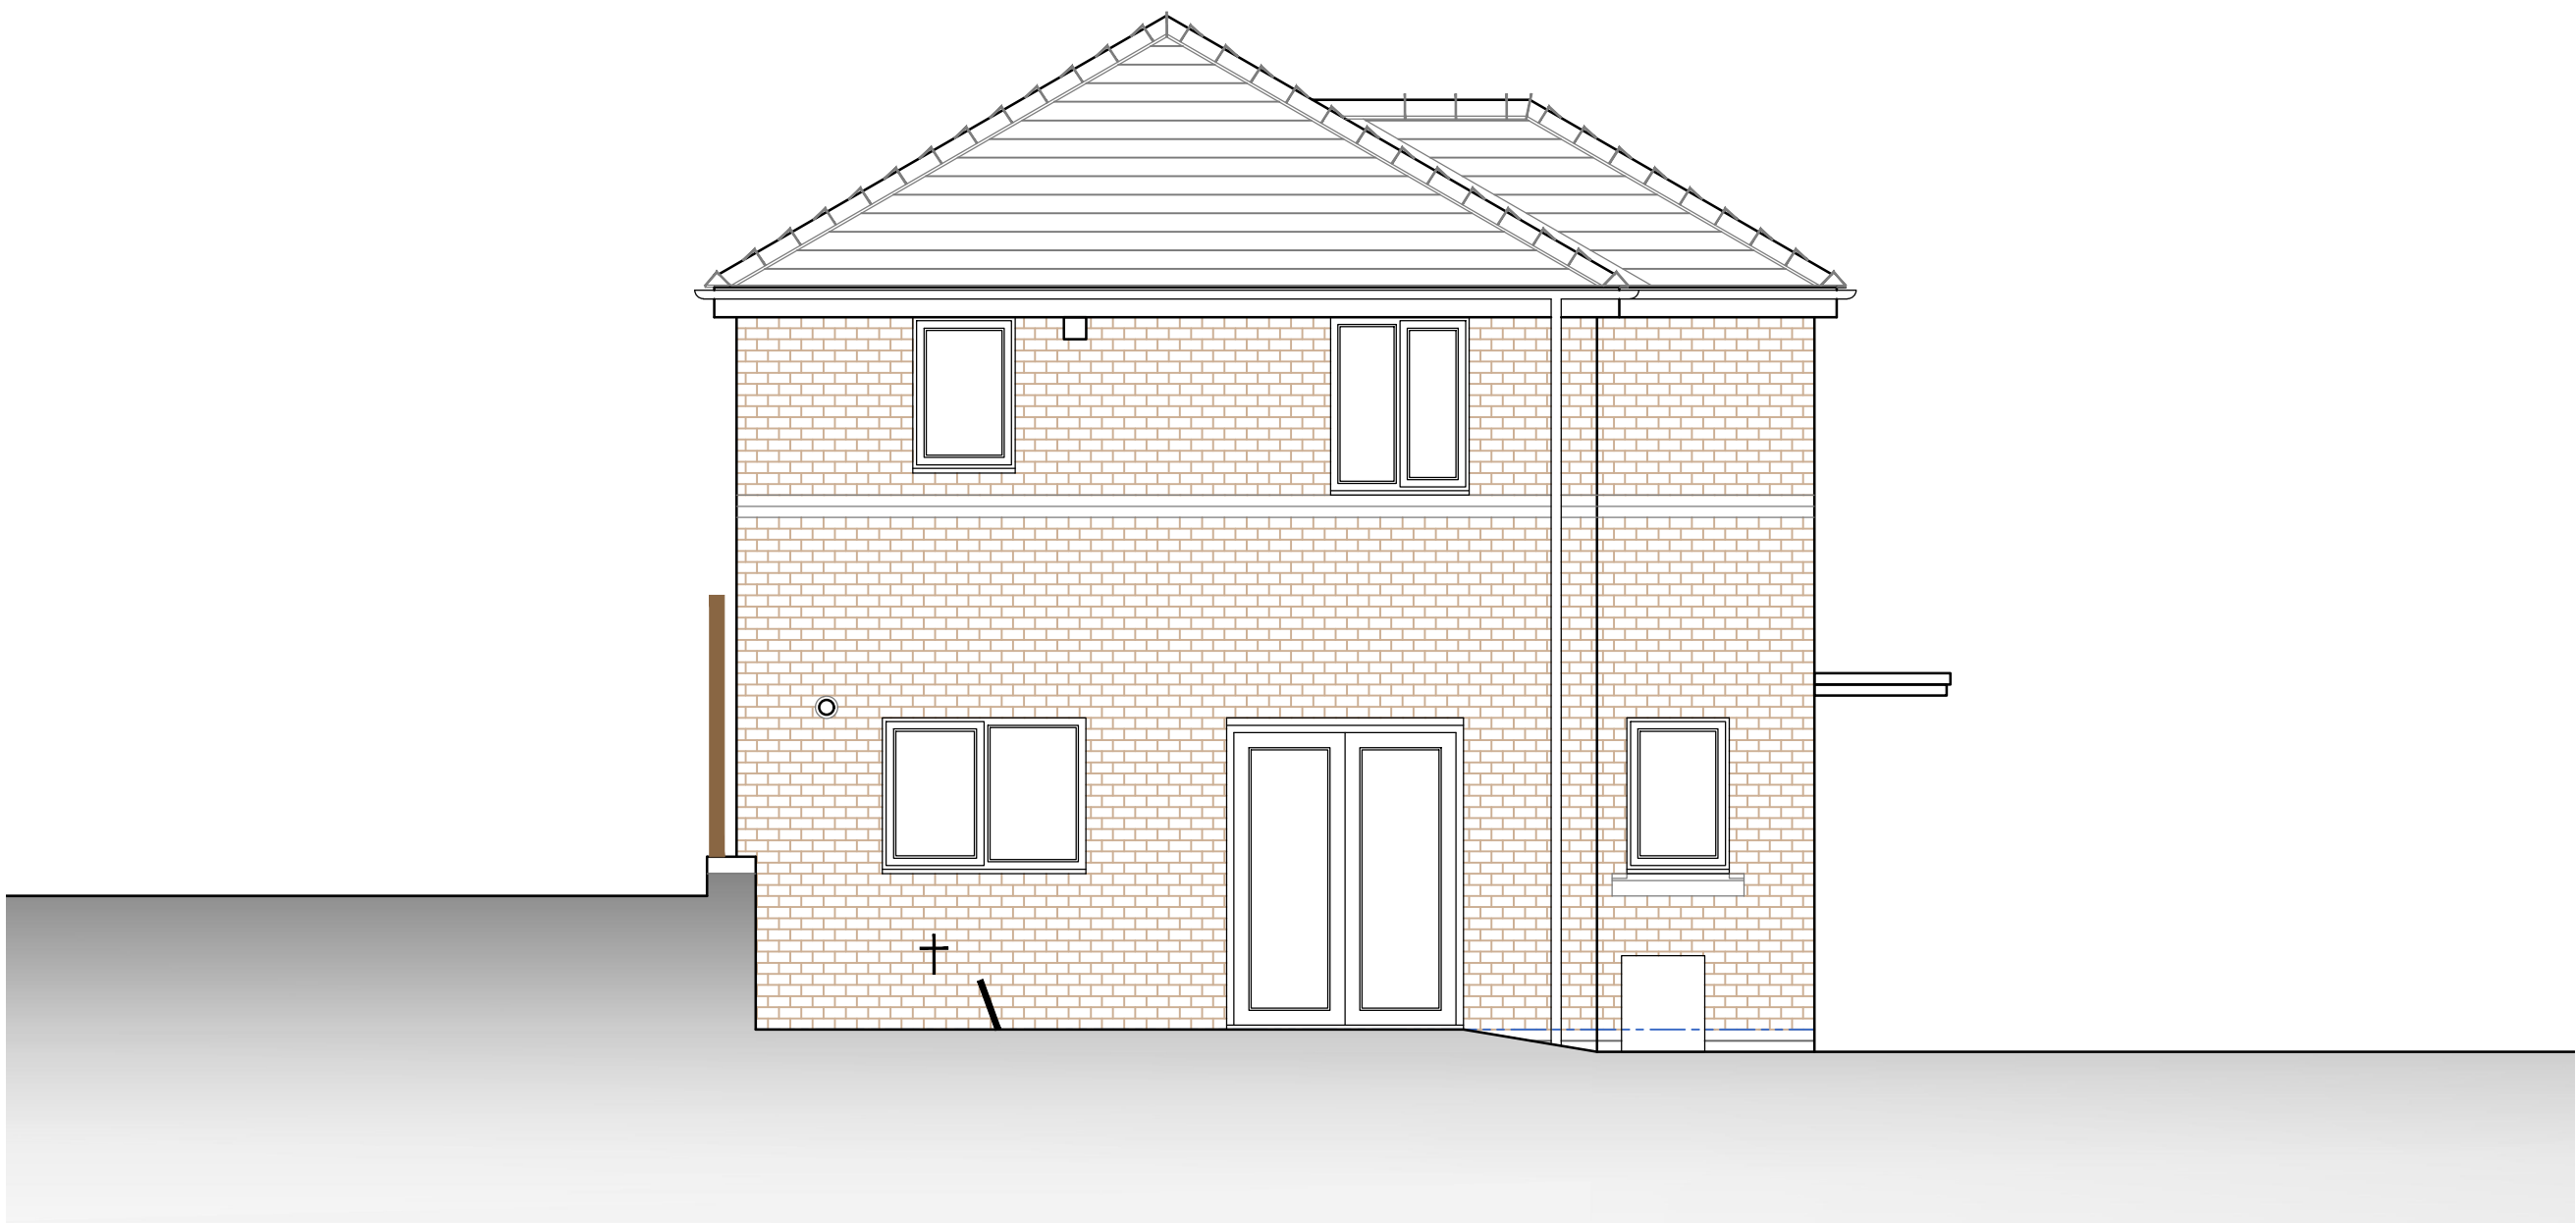

Existing Side Elevation

Status
Submitted for L.A Planning approval

Project
Proposed Two storey 'Side'
Extension to provide additional
living accommodation + both
Internal and External Alterations,
2 Manesty Close, Middleton,
Manchester, M24 4SA

Title
Existing Side Elevation

Client
Mr W. Mirihanage

Date	Scale
02:24	1:50@A3

Job no	Drawing no	Revision
24-007	PL-06	



AB Architecture Ltd
Andrew Barber - Director

31 Radcliffe Road, Winsford
Cheshire, CW7 1RE
07739 795785
www.abarch.co.uk
andy@abarch.co.uk