


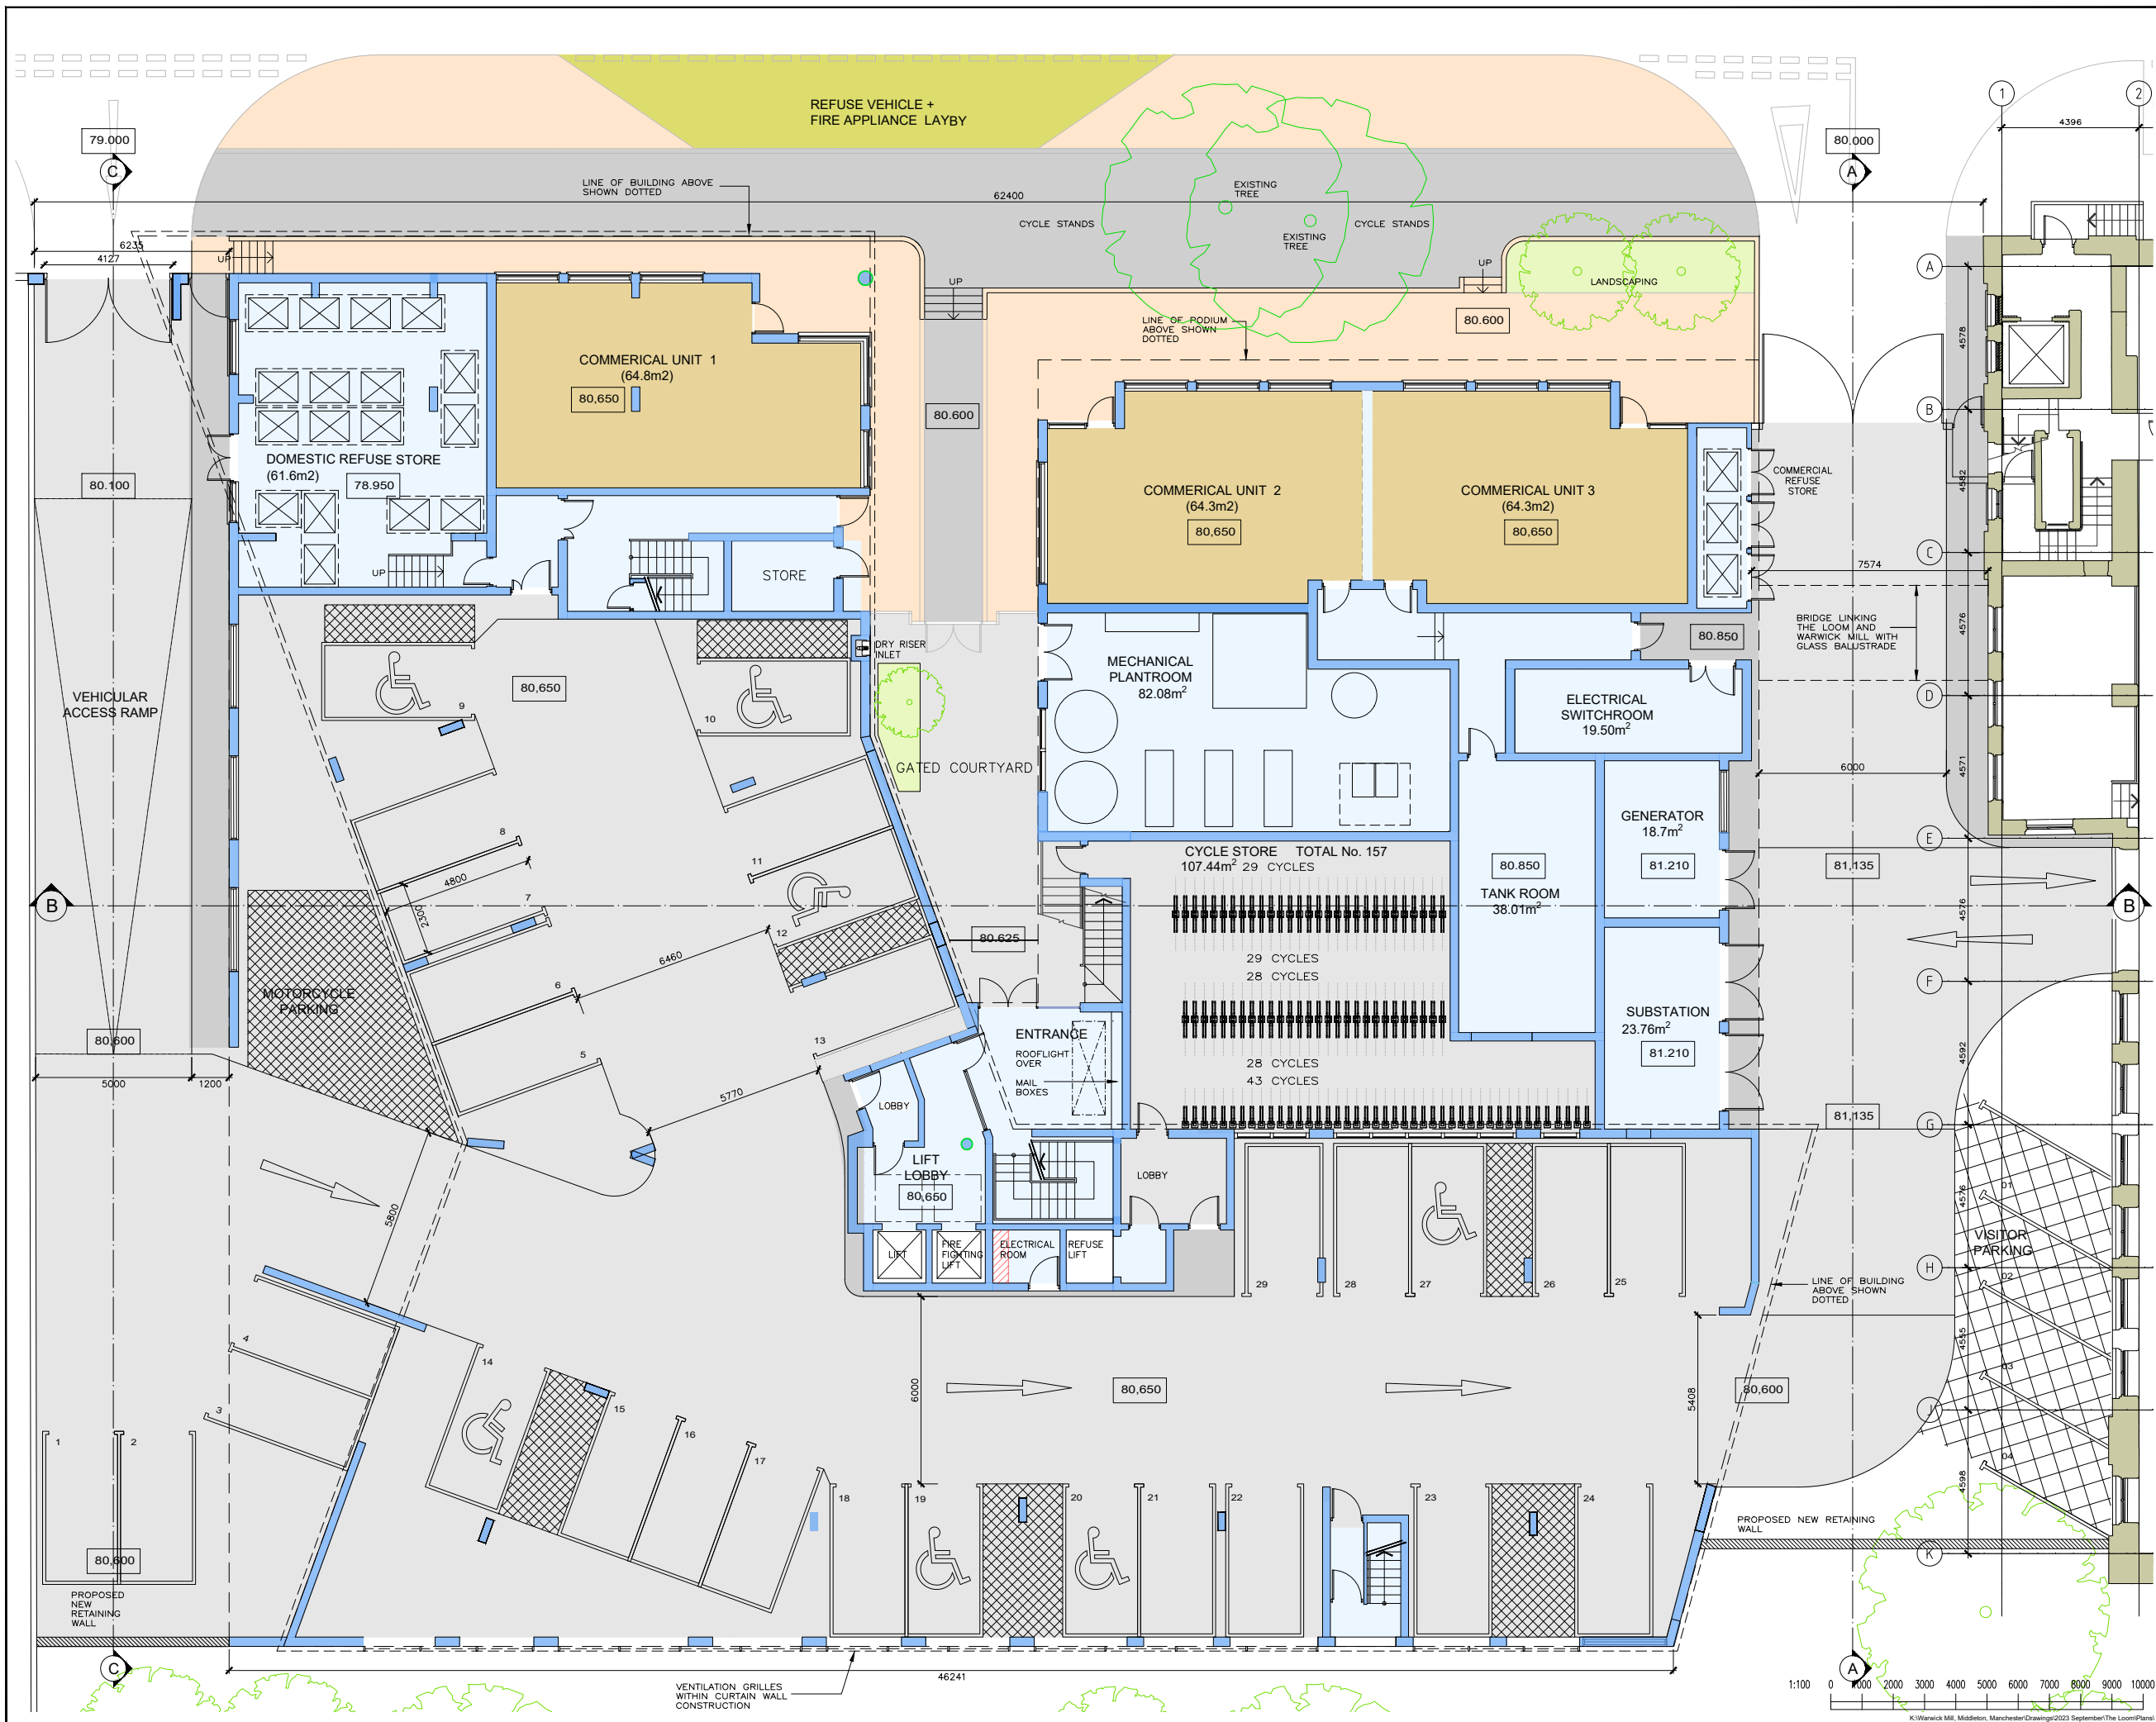

- Notes :
- Dimensions are to be checked on site before fabrication and construction
 - Any discrepancies are to be immediately notified to the architects
 - Structural measurements are to be taken from the structural engineers drawings
 - Do not scale
 - Copyright reserved by GMA



P1	UPDATED TO SITE CONDITIONS	05.10.23
REV	DESCRIPTION	DATE

DRAWING ISSUE STATUS

PLANNING

GMA ARCHITECTURE
Architects and Designers


UK House 82 Heath Road Twickenham TW1 4BA
Telephone 020 8891 5959 Fax 020 8607 9933
Email enquiries@gmaarchitecture.co.uk

Client
KAM LEI FONG LTD


Project **Warwick Mill**
Middleton
Manchester

Drawing
Residential Development
Ground Floor Plan

Scale	Date	Drawn	IL
1:100@A1	June 23	SJS	IL
Type	Client	TL-PA-101 P1	
01	277-02		

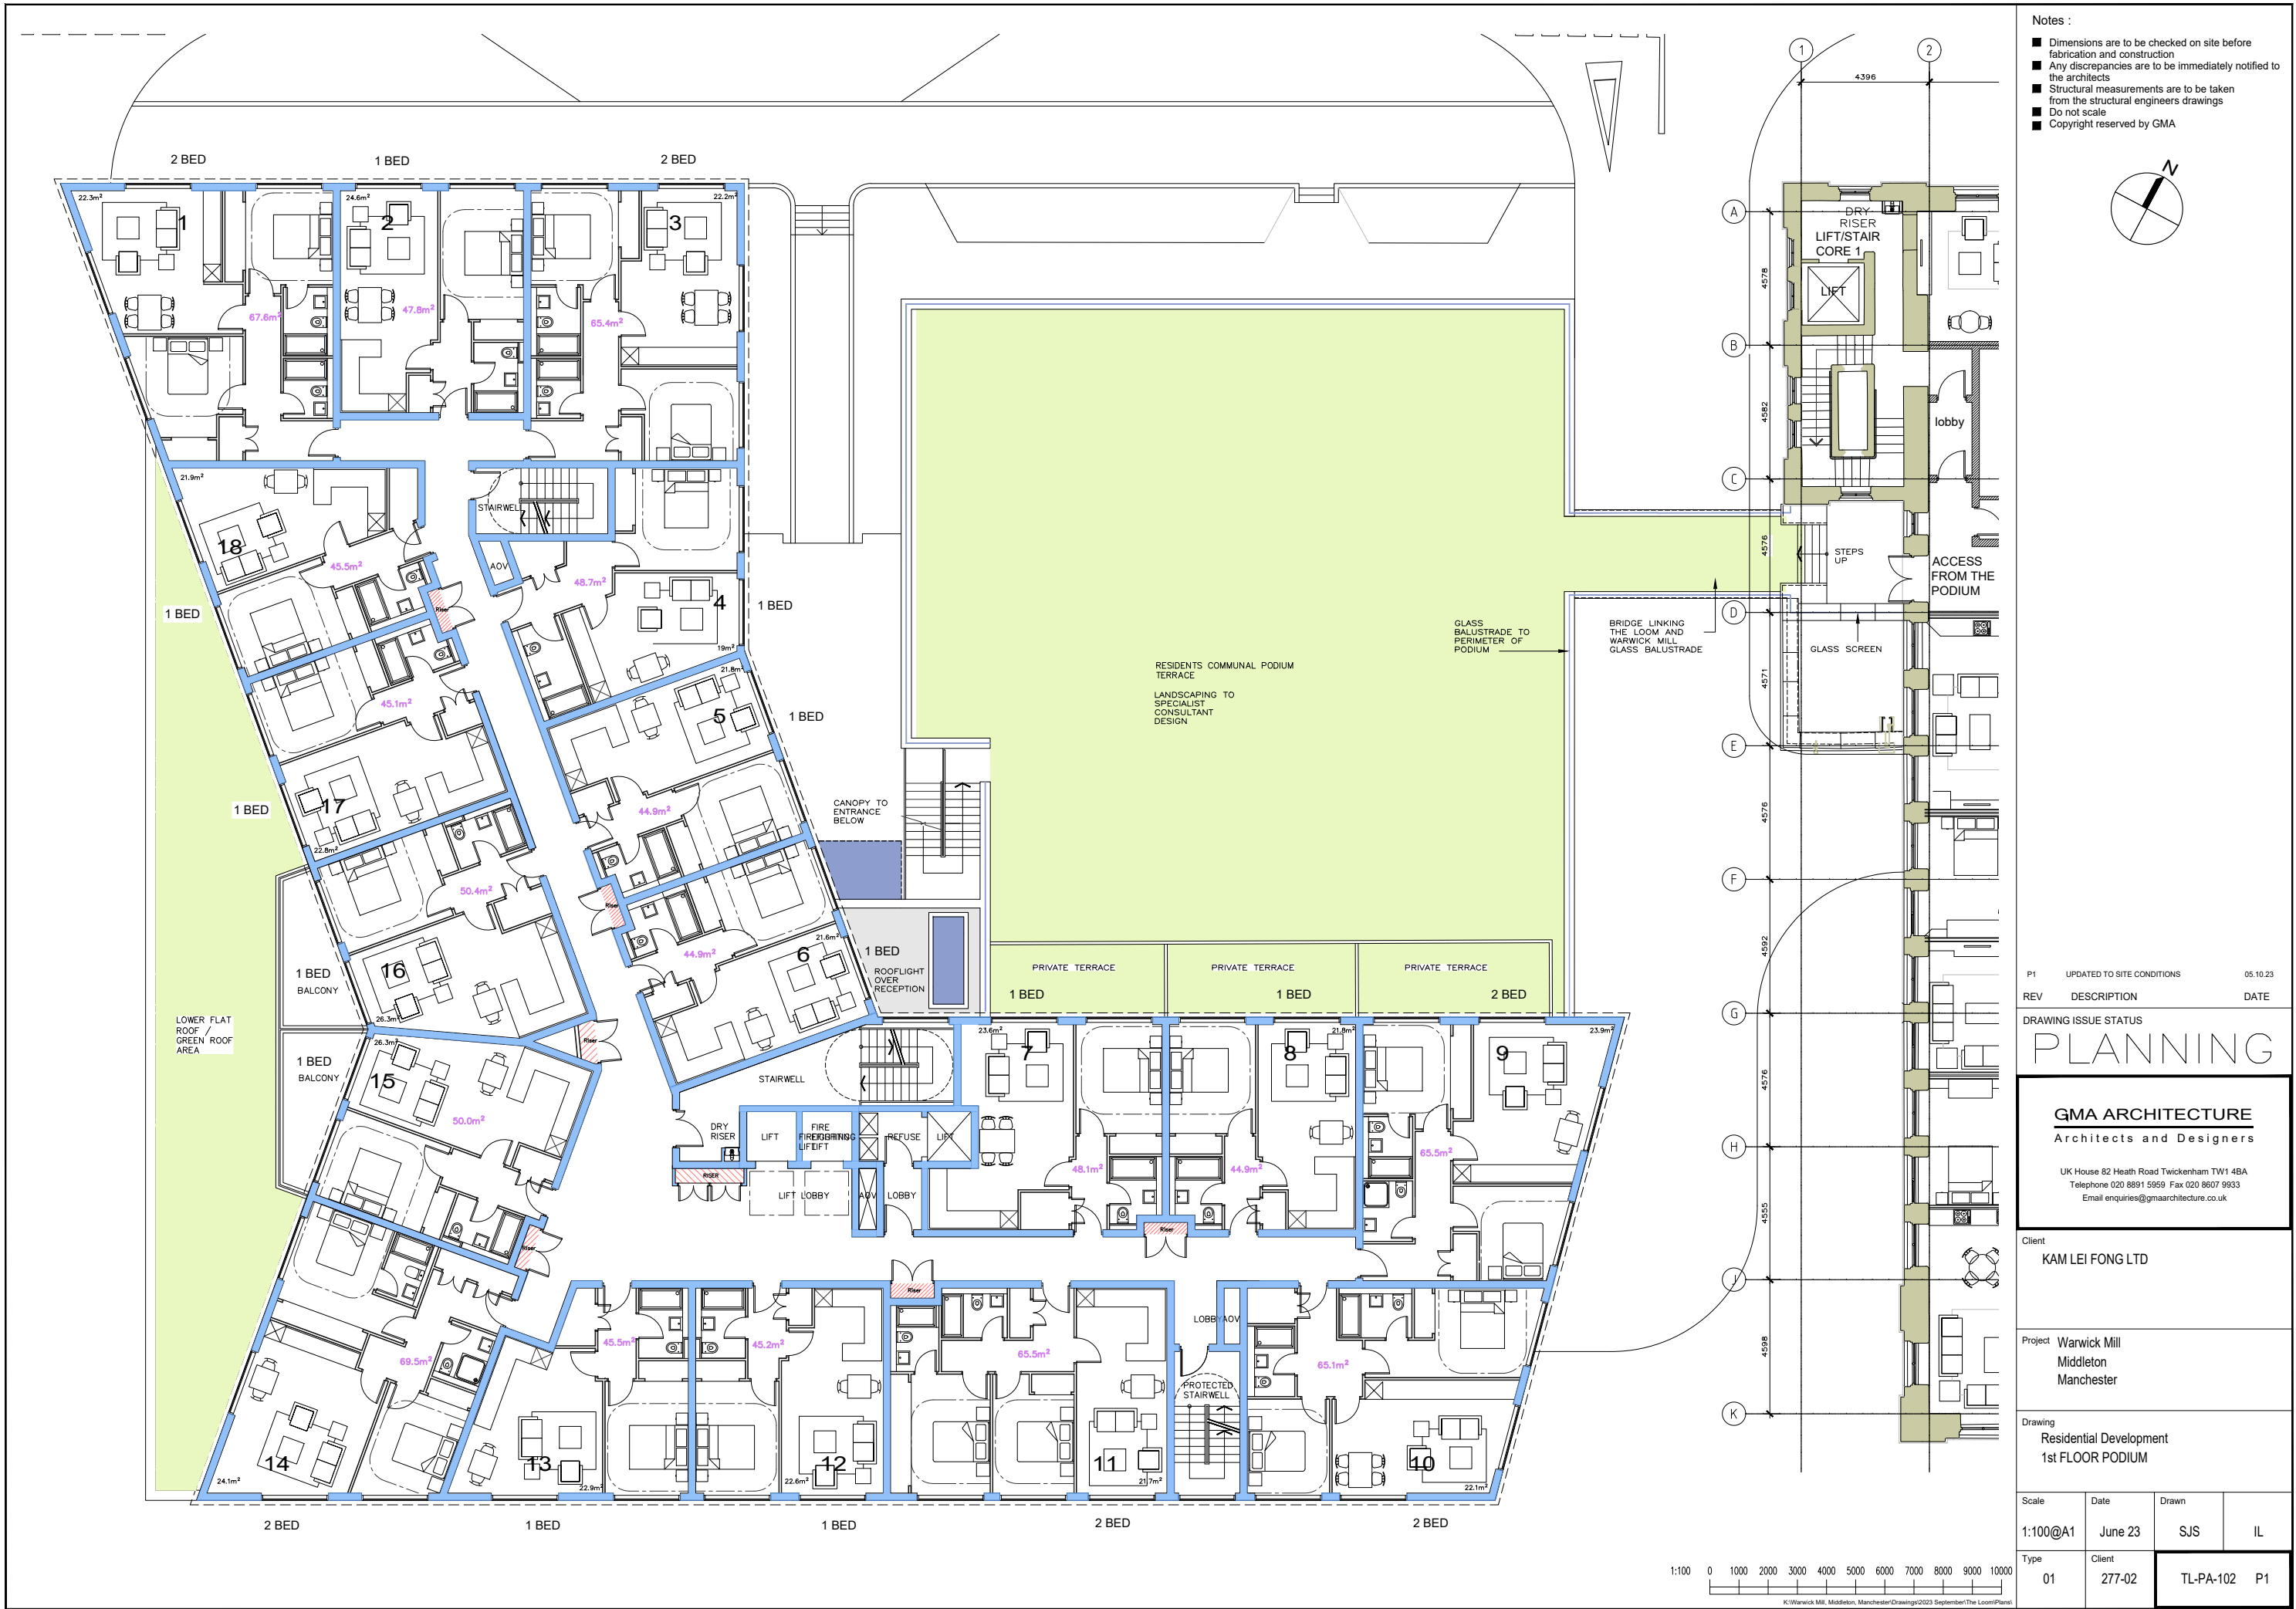

- Notes :
- Dimensions are to be checked on site before fabrication and construction
 - Any discrepancies are to be immediately notified to the architects
 - Structural measurements are to be taken from the structural engineers drawings
 - Do not scale
 - Copyright reserved by GMA

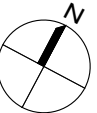

P1	UPDATED TO SITE CONDITIONS	05.10.23
REV	DESCRIPTION	DATE

DRAWING ISSUE STATUS

PLANNING

GMA ARCHITECTURE
Architects and Designers

UK House 82 Heath Road Twickenham TW1 4BA
Telephone 020 8891 5959 Fax 020 8607 9933
Email enquiries@gmaarchitecture.co.uk

Client
KAM LEI FONG LTD

Project **Warwick Mill
Middleton
Manchester**

Drawing
**Residential Development
1st FLOOR PODIUM**

Scale	Date	Drawn	
1:100@A1	June 23	SJS	IL
Type	Client		
01	277-02	TL-PA-102 P1	



- Notes :
- Dimensions are to be checked on site before fabrication and construction
 - Any discrepancies are to be immediately notified to the architects
 - Structural measurements are to be taken from the structural engineers drawings
 - Do not scale
 - Copyright reserved by GMA



P1	UPDATED TO SITE CONDITIONS	05.10.23
REV	DESCRIPTION	DATE

DRAWING ISSUE STATUS
PLANNING

GMA ARCHITECTURE
Architects and Designers


UK House 82 Heath Road Twickenham TW1 4BA
Telephone 020 8891 5959 Fax 020 8607 9933
Email enquiries@gmaarchitecture.co.uk

Client
KAM LEI FONG LTD

Project **Warwick Mill
Middleton
Manchester**

Drawing
**Residential Development
2nd to 7th FLOORS**

Scale	Date	Drawn	IL
1:100@A1	June 23	SJS	IL
Type	Client	TL-PA-103 P1	
01	277-02		

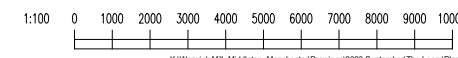



- Notes :
- Dimensions are to be checked on site before fabrication and construction
 - Any discrepancies are to be immediately notified to the architects
 - Structural measurements are to be taken from the structural engineers drawings
 - Do not scale
 - Copyright reserved by GMA



P1	UPDATED TO SITE CONDITIONS	05.10.23
REV	DESCRIPTION	DATE

DRAWING ISSUE STATUS

PLANNING

GMA ARCHITECTURE
Architects and Designers

UK House 82 Heath Road Twickenham TW1 4BA
Telephone 020 8891 5959 Fax 020 8607 9933
Email enquiries@gmaarchitecture.co.uk

Client
KAM LEI FONG LTD

Project **Warwick Mill
Middleton
Manchester**

Drawing
**Residential Development
8th FLOOR**

Scale	Date	Drawn	IL
1:100@A1	June 23	SJS	
Type	Client	TL-PA-104	P1
01	277-02		





Notes :

- Dimensions are to be checked on site before fabrication and construction
- Any discrepancies are to be immediately notified to the architects
- Structural measurements are to be taken from the structural engineers drawings
- Do not scale
- Copyright reserved by GMA



P1	UPDATED TO SITE CONDITIONS	05.10.23
REV	DESCRIPTION	DATE

DRAWING ISSUE STATUS

PLANNING

GMA ARCHITECTURE
Architects and Designers

UK House 82 Heath Road Twickenham TW1 4BA
Telephone 020 8891 5959 Fax 020 8607 9933
Email enquiries@gmaarchitecture.co.uk


Client

KAM LEI FONG LTD

Project **Warwick Mill**
Middleton
Manchester


Drawing
Residential Development
9th FLOOR

Scale	Date	Drawn	IL
1:100@A1	June 23	SJS	IL
Type	Client	TL-PA-105	P1
01	277-02		

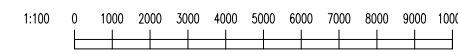

Notes :

- Dimensions are to be checked on site before fabrication and construction
- Any discrepancies are to be immediately notified to the architects
- Structural measurements are to be taken from the structural engineers drawings
- Do not scale
- Copyright reserved by GMA

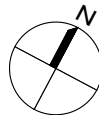

P1	UPDATED TO SITE CONDITIONS	05.10.23
REV	DESCRIPTION	DATE

DRAWING ISSUE STATUS

PLANNING

GMA ARCHITECTURE
Architects and Designers

UK House 82 Heath Road Twickenham TW1 4BA
Telephone 020 8891 5959 Fax 020 8607 9933
Email enquiries@gmaarchitecture.co.uk

Client
KAM LEI FONG LTD

Project **Warwick Mill
Middleton
Manchester**

Drawing
**Residential Development
ROOF PLAN**

Scale	Date	Drawn	IL
1:100@A1	June 23	SJS	
Type	Client	TL-PA-106 P1	
01	277-02		

