


REVISIONS		
P01	FIRST ISSUE	18/04/24 PW BG
P02	Updated to latest design development	04/07/24 DTP BG
P03	Planning NMA - Risers added	07/03/25 VMS DTP

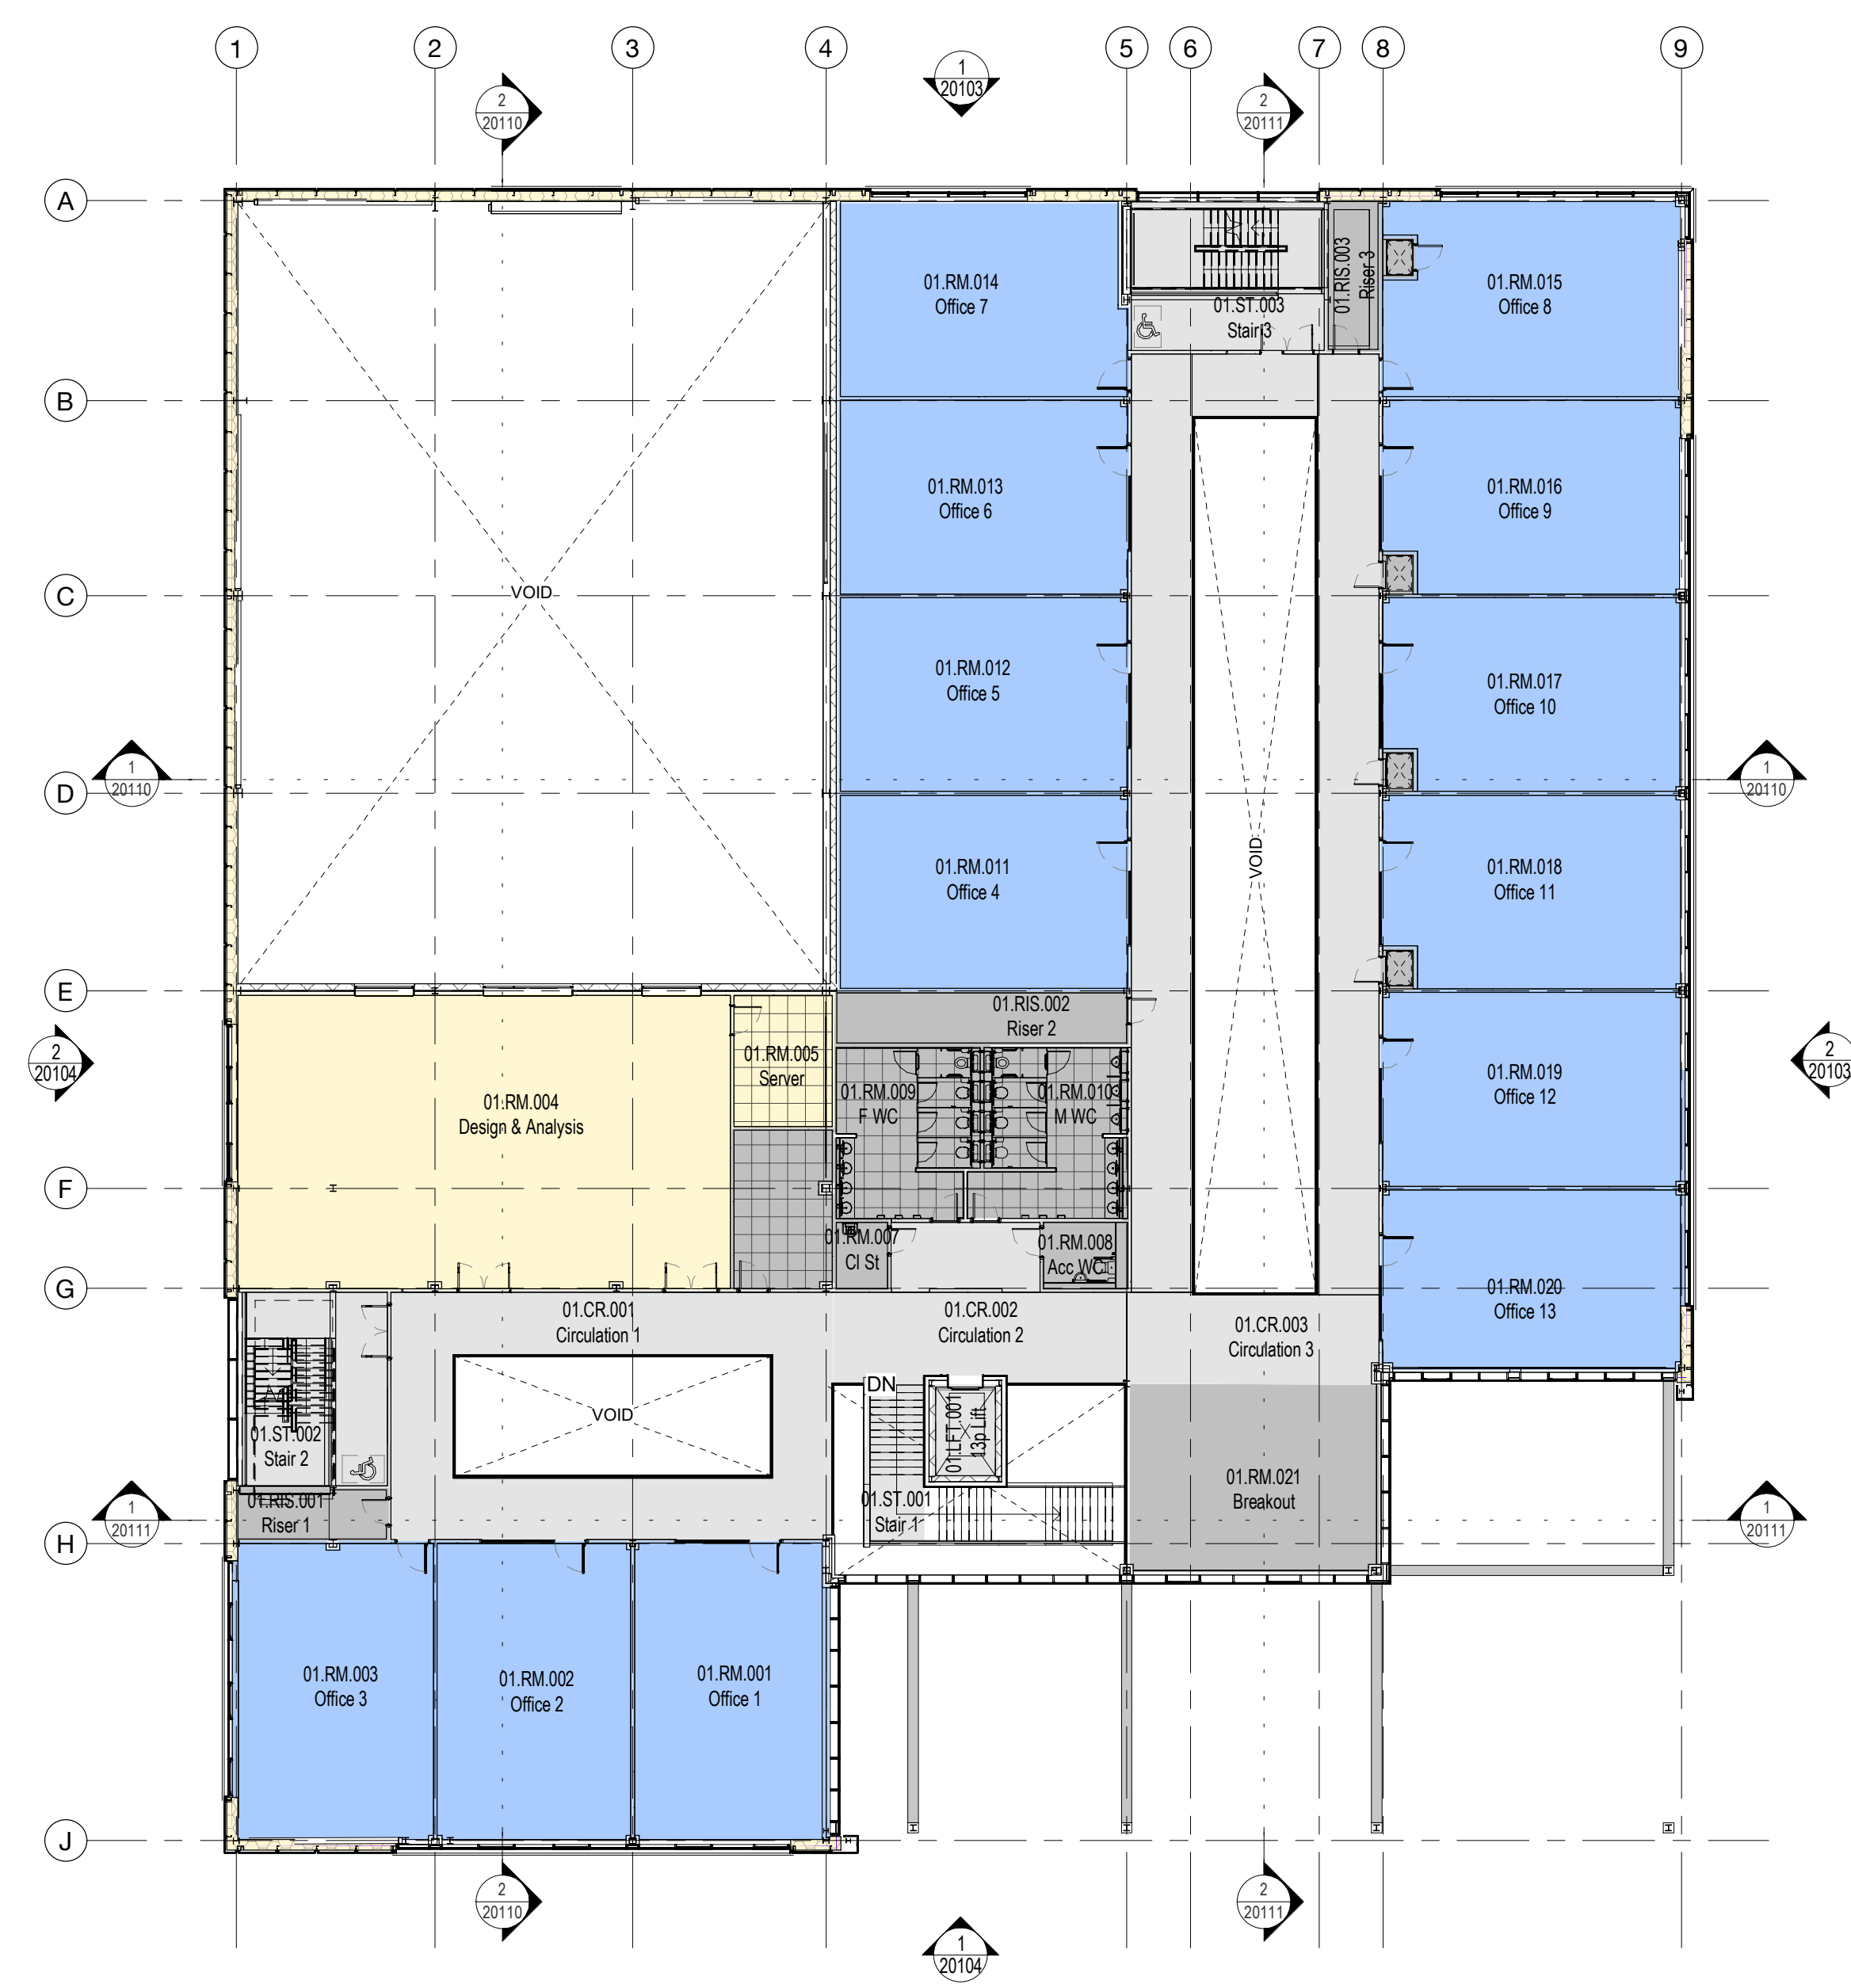

First Floor

1 : 200



PROJECT
**KINGSWAY BUSINESS PARK
PLOT R2 - SMMC**

TITLE
FIRST FLOOR GA PLAN

SCALE
1 : 200 @ A2

DATE
21/09/23

DLA REF
2022-040

DRAWN
PW

REVIEWED
BG

DOCUMENT NUMBER
SMMC-DLA-ZZ-01-DR-A-20101

DOCUMENT PURPOSE
PLANNING

REVISION
P03