
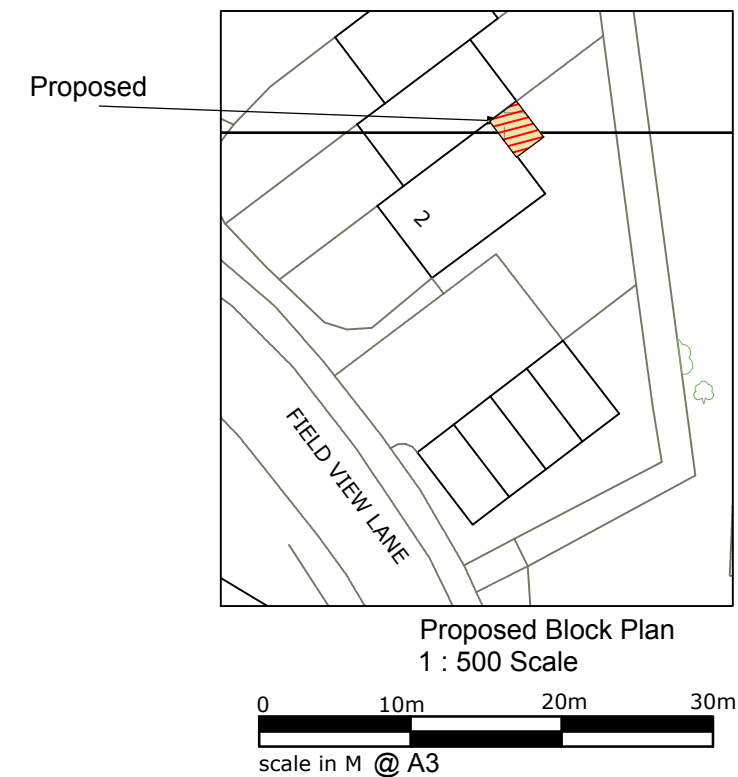


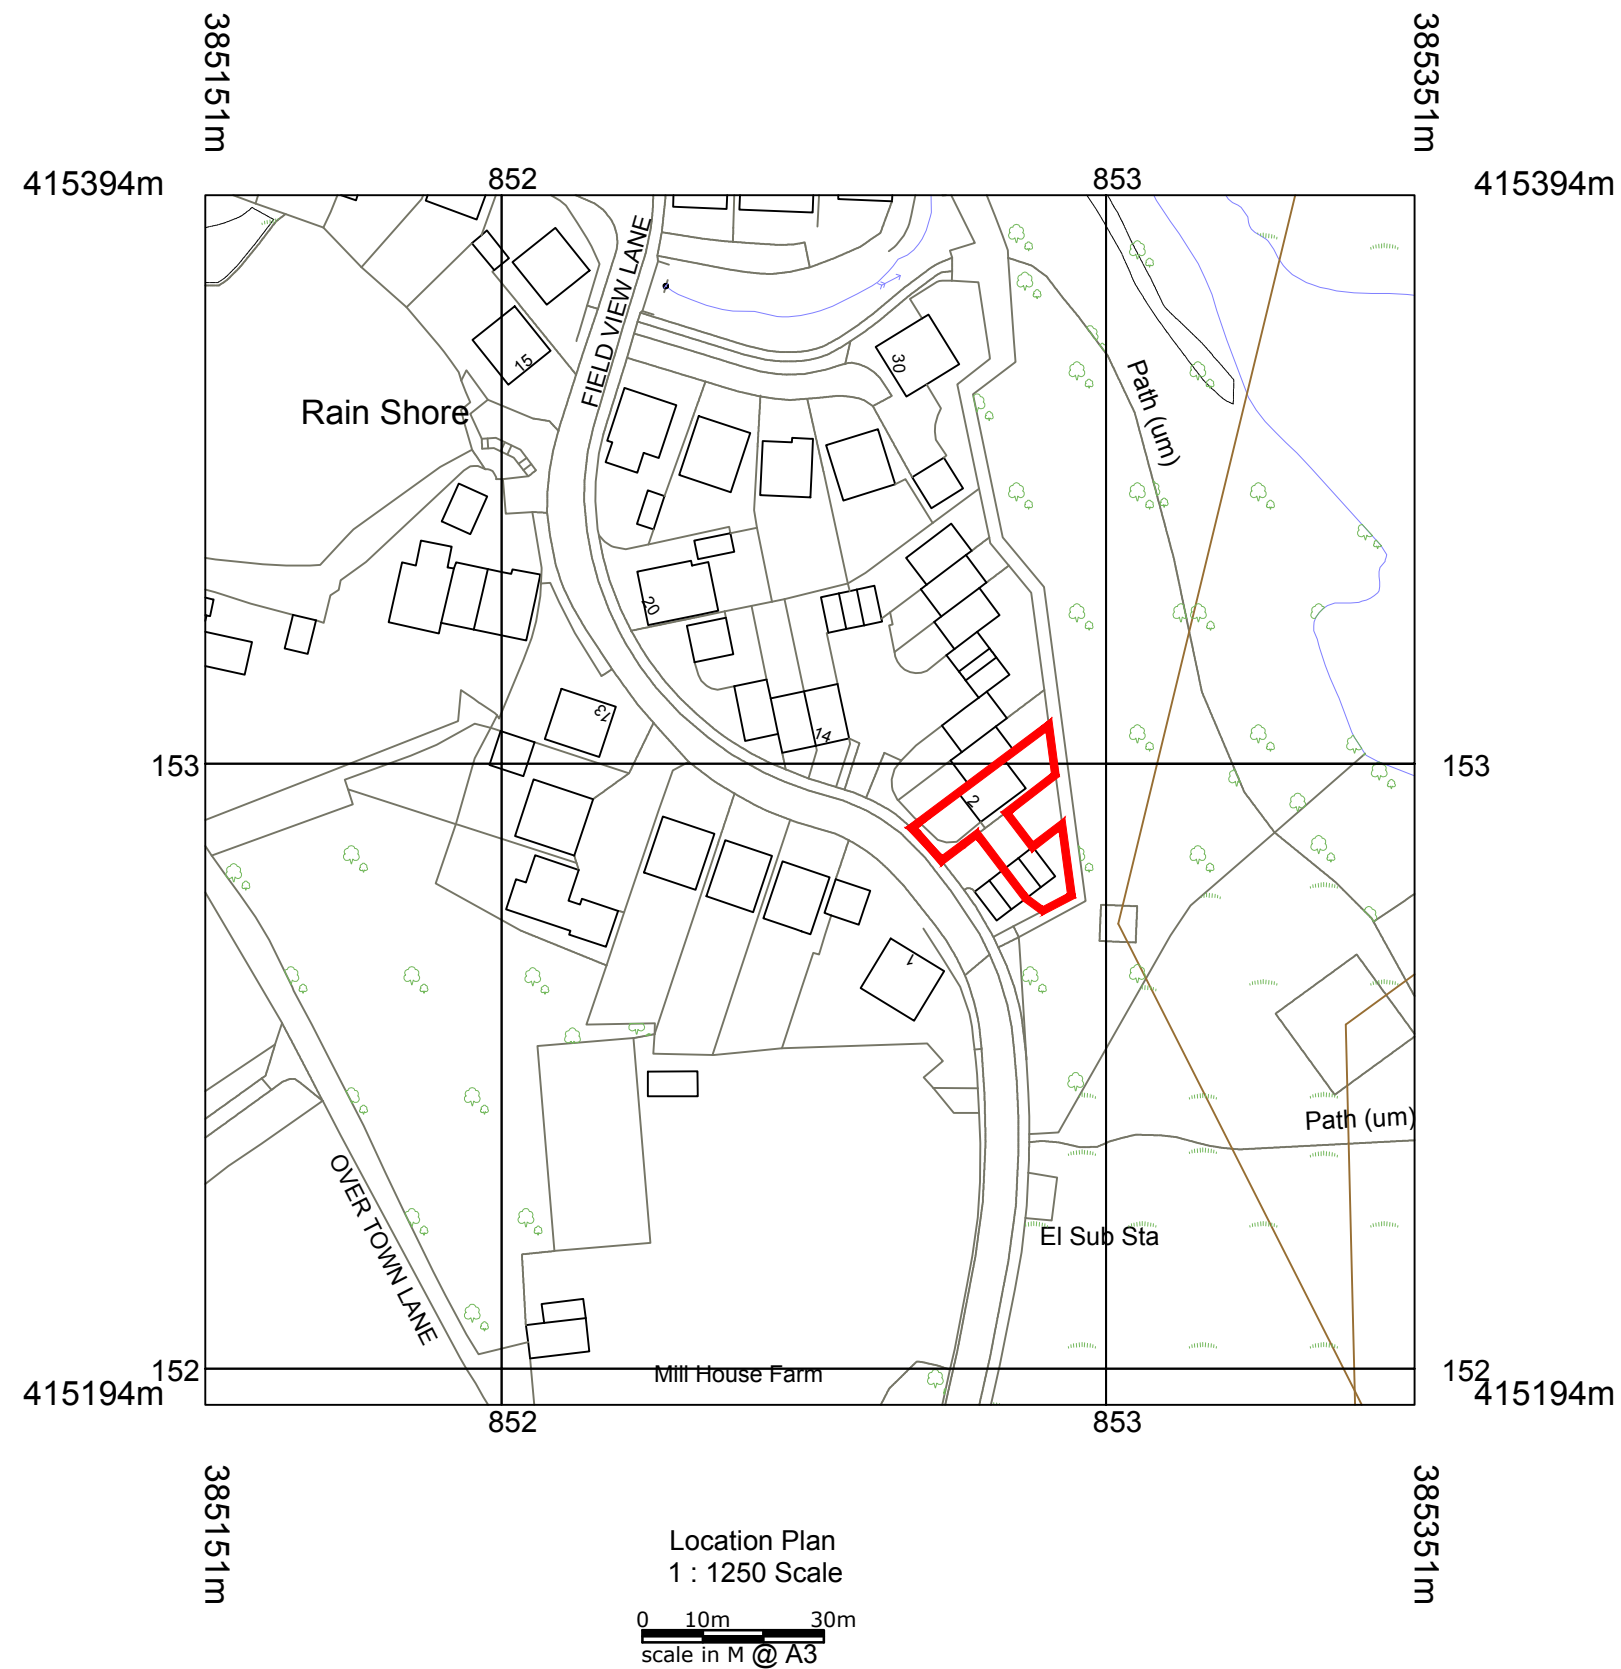

rev A 6 june 24 Existing Block Plan added

© Pride Road Copyright 2024. All rights reserved. This drawing must not be reproduced without permission. Do not scale from this drawing. All dimensions are in millimetres unless stated otherwise. Any discrepancies must be reported to the Architect. NB Contractor must check and confirm all dimensions on site prior to manufacture. Concept design drawings are not suitable for planning applications or building regulations applications. Client and Contractor are to ensure that any structural design has been approved by a Building Inspector and all works in general are to be approved by a Building Inspector.

**PRIDE RD.**

The architect your home deserves

www.prideroad.co.uk @lisaraynes 07989744336 lisa@prideroad.co.uk

Client: Karen and Clair Wood				
Project: 2 Field View Lane Norden Rochdale OL12 7TS PROPOSED FRONT PORCH				
Drawing: Location Plan and Block Plans				
Scale @ A3 as shown	Date: 21.05.24	Drawn: LR	Job no: J1117	Drawing No. 16 A