

Rochdale

Bus Shelter Relocation

Bus Shelter on, Manchester Road, Rochdale OL11 4LX

SITE PLANS AND IMAGES

Bus Shelter on, Manchester Road, Rochdale OL11 4LX

Easting: 389017

Northing: 412166



 APPLICATION SITE

Scale 1:1250





Bus Shelter on, Manchester Road, Rochdale OL11 4LX

Easting: 389017

Northing: 412166

Previous Shelter Position

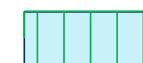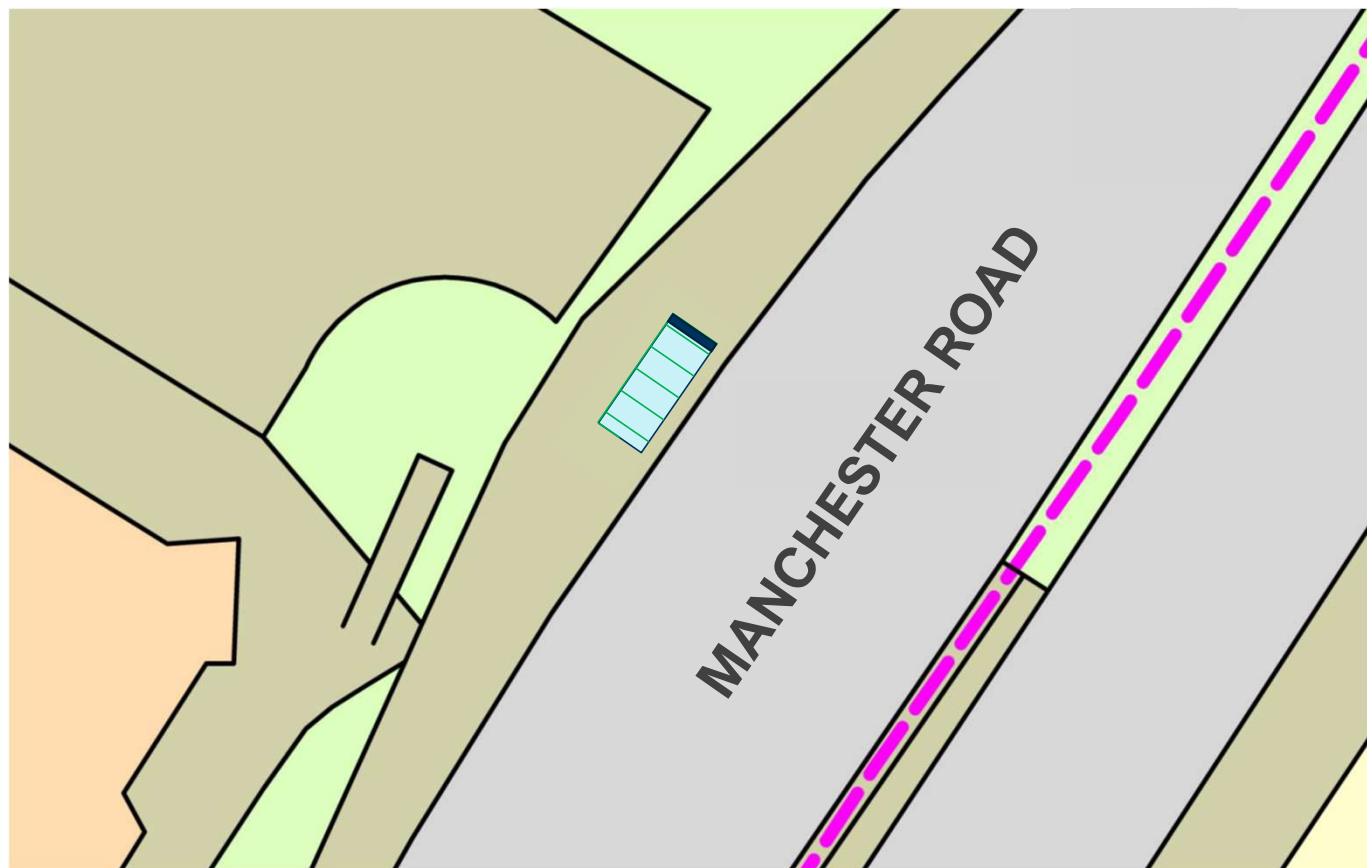

ADVERTISED
BUS SHELTER



Scale 1:200
0m 5m 10m

Bus Shelter on, Manchester Road, Rochdale OL11 4LX

Proposed Shelter Position

Easting: 389017

Northing: 412166

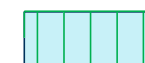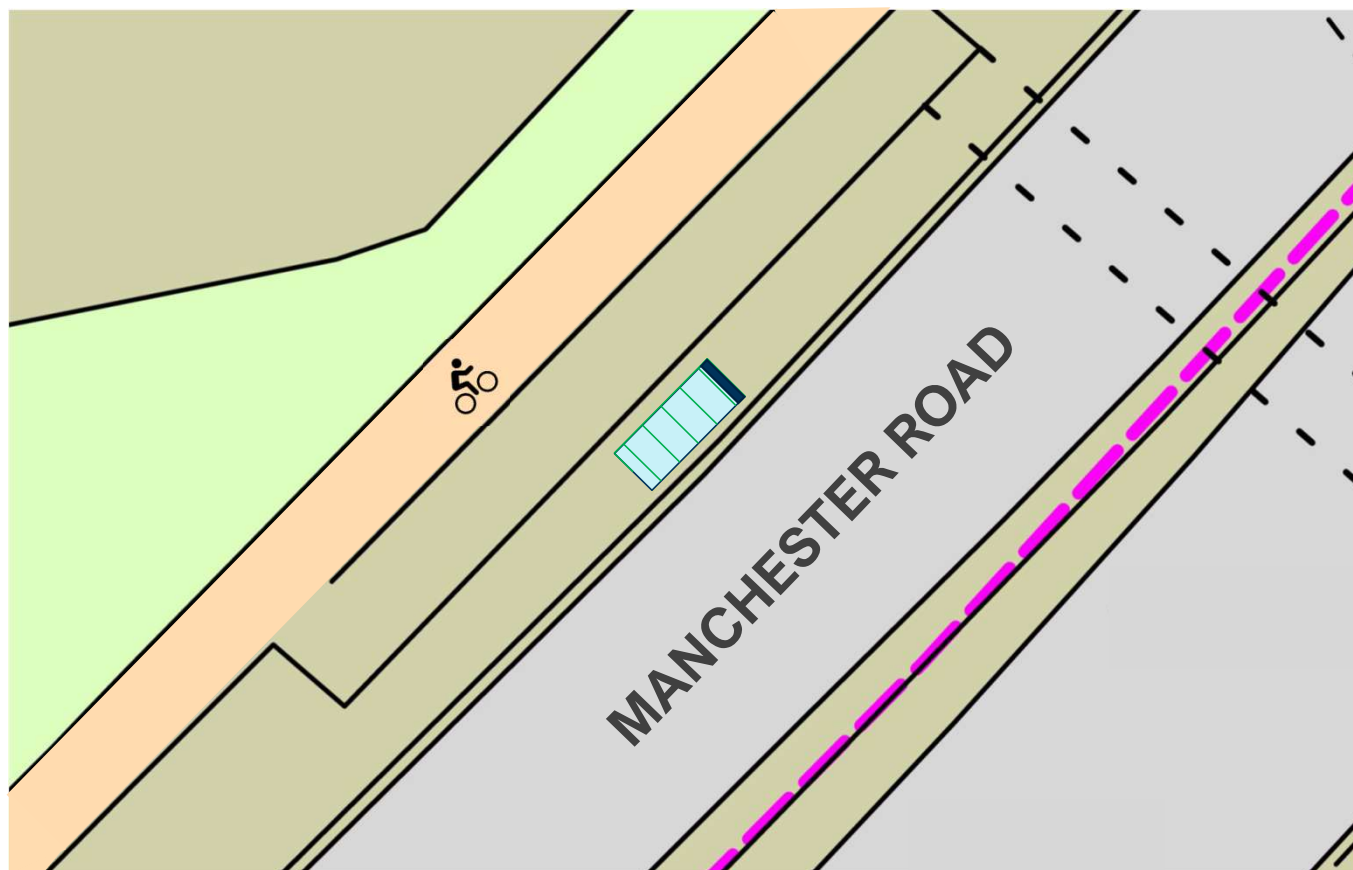


ADVERTISED
BUS SHELTER

Scale 1:200
0m 5m 10m

Bus Shelter on, Manchester Road, Rochdale OL11 4LX

New Shelter Position – Plan provided by TfGM

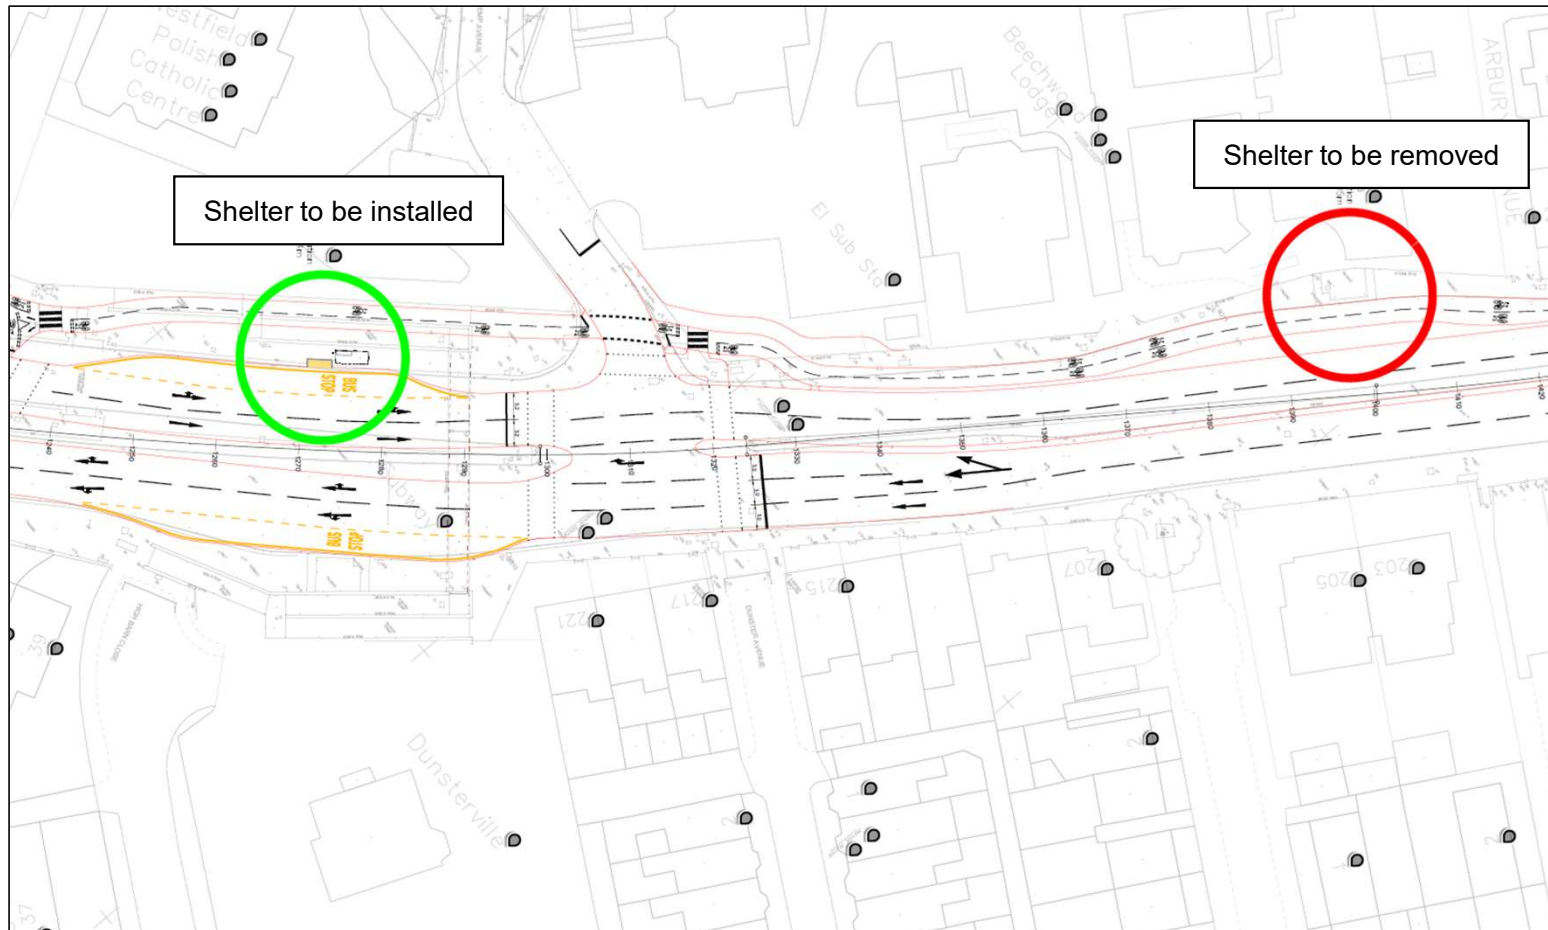

Bus Shelter on, Manchester Road, Rochdale OL11 4LX



Northbound view of existing shelter



Southbound view of existing shelter