



Copyright © TRex Design Services
The drawing should not be scaled. Work to figured dimensions only.
All dimensions to be checked on site.
No building work is to be started until all relevant approvals are in place.

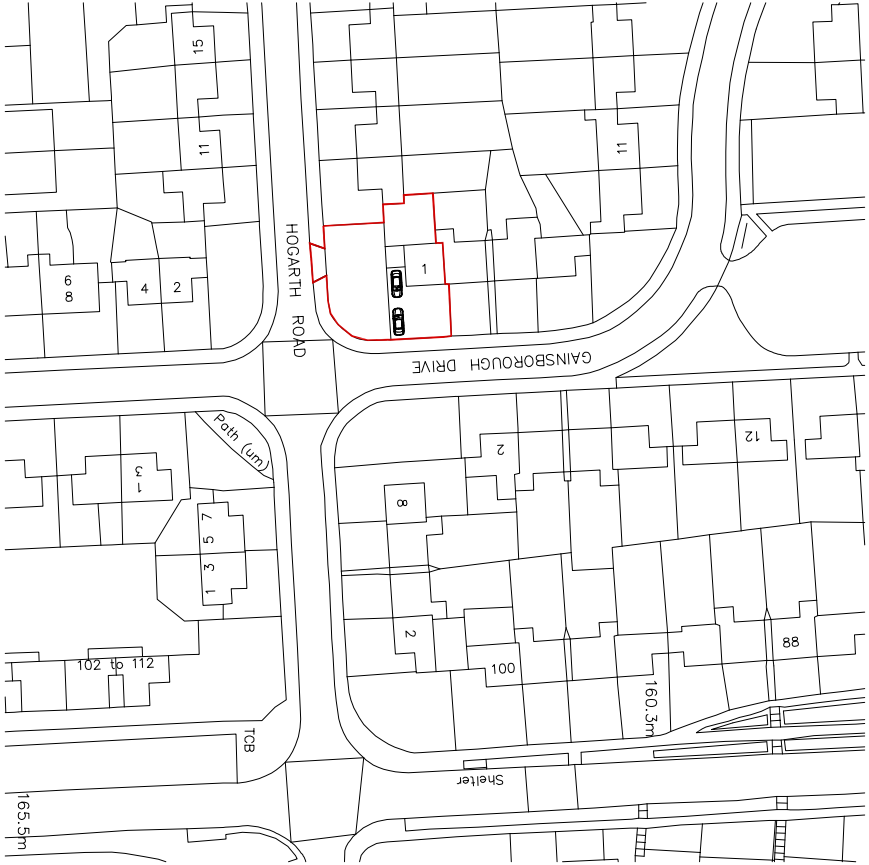

Location Plan 1:1250

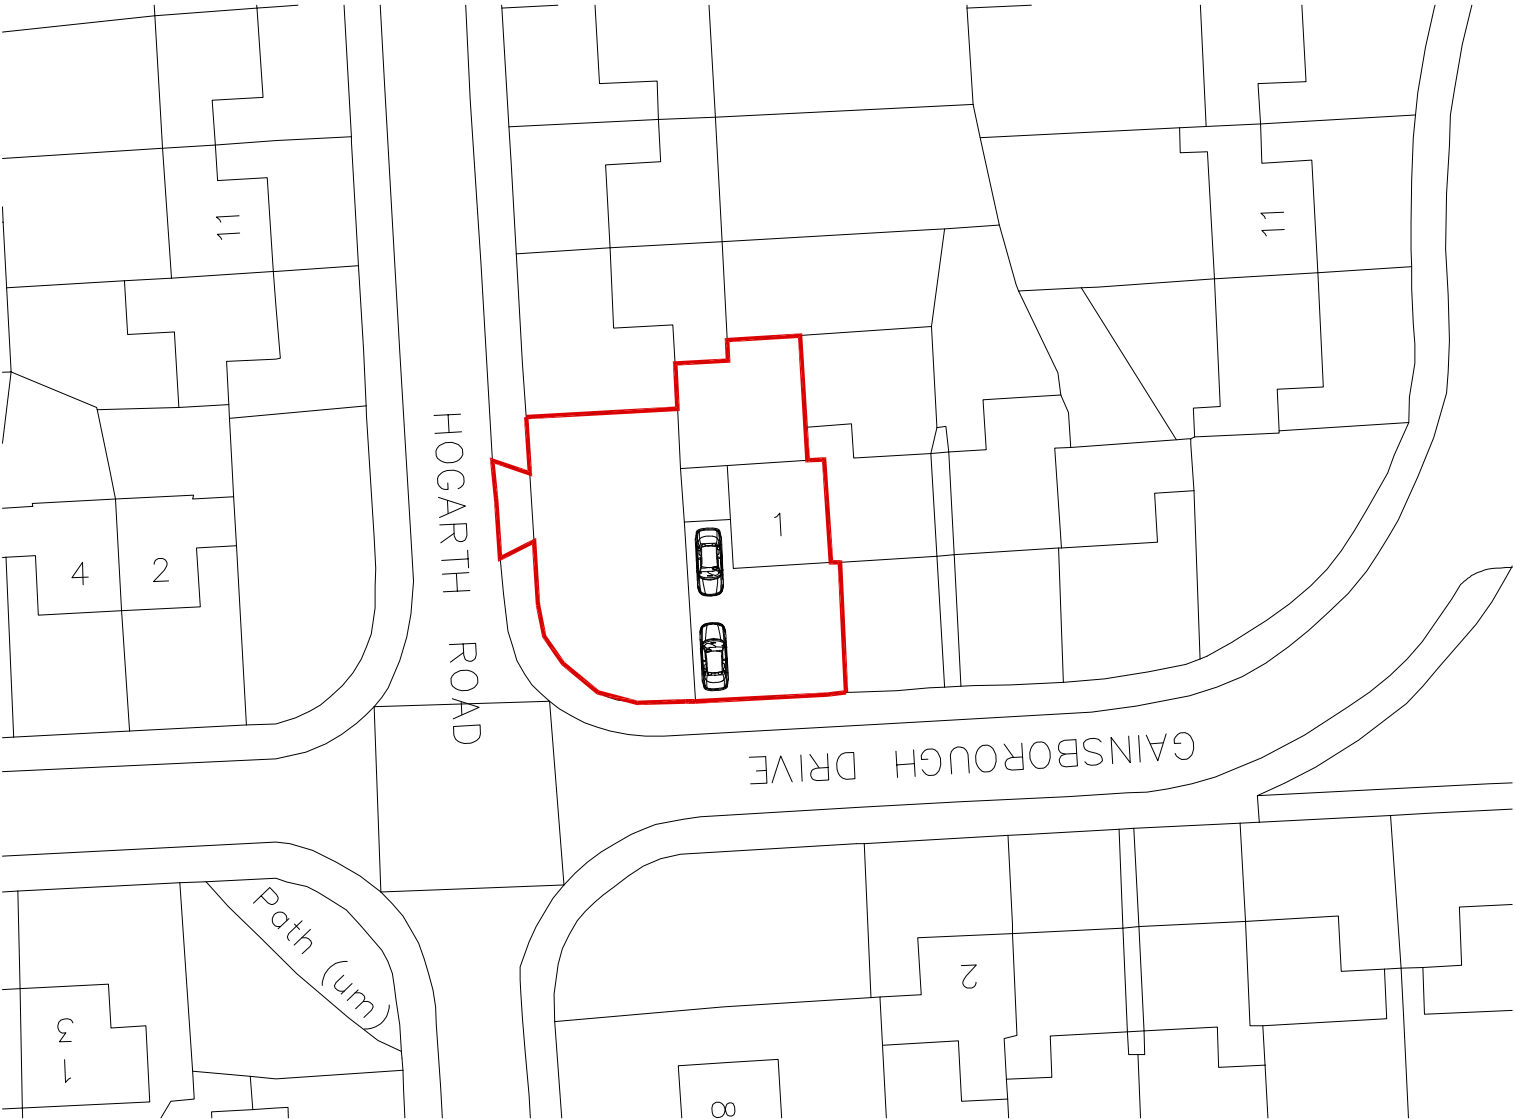

Block Plan 1:500

PLANNING APPROVAL

Sept 23 - Revised for planning
Aug 23 - Revised for re-submission

1 Gainsborough Drive
Kirkholt
OL11 2QT

Single Storey Attached Garage

Existing Location and Block Plan

Scale @ A3: Noted

Date: January 2023

Dwg n°: SP01 Revision: C