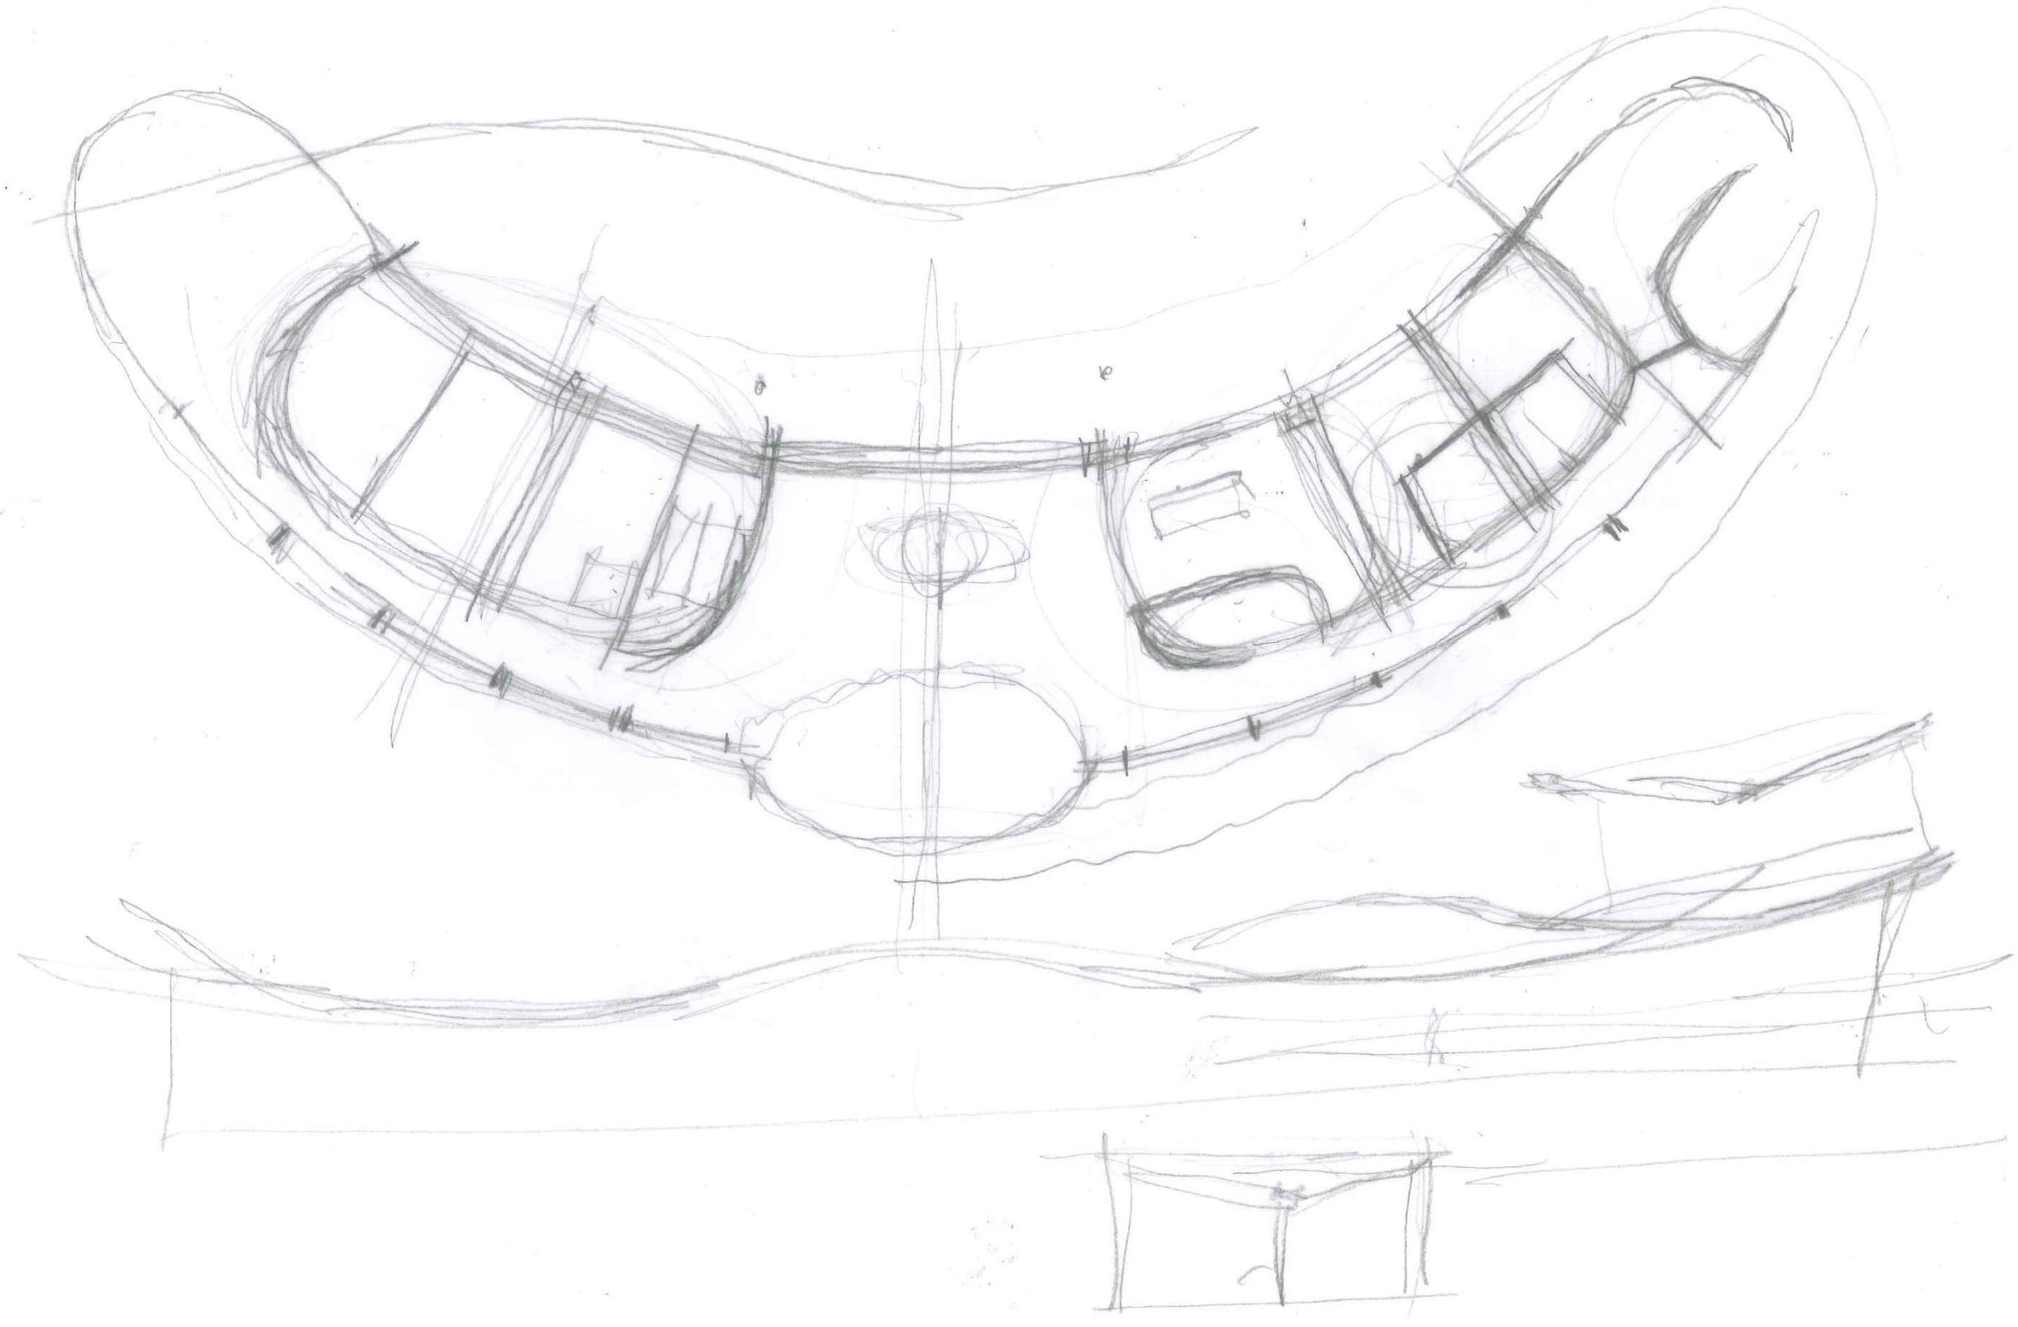

Mark Beswick
Kestrel House
Land adjacent Bamford Old Hall
Bamford
Rochdale

Roof structure and internal walls **planning**

work to figured dimensions

© CJ Partnership owns the copyright of this design / drawing which must not be reproduced in whole or in part without the written permission of CJ Partnership

contract no	drawing no	revision
3608	20	
drawn by	date	scale @ A3
PDC	August 2021	1:200

Revisions:
A.

Blue Pit Mill Queensway
Castleton Rochdale OL11 2PG

+44 (0)1706 631347

info@cjpartnership.com

www.cjpartnership.com

CJ PARTNERSHIP
ENVIRONMENTAL ARCHITECTS