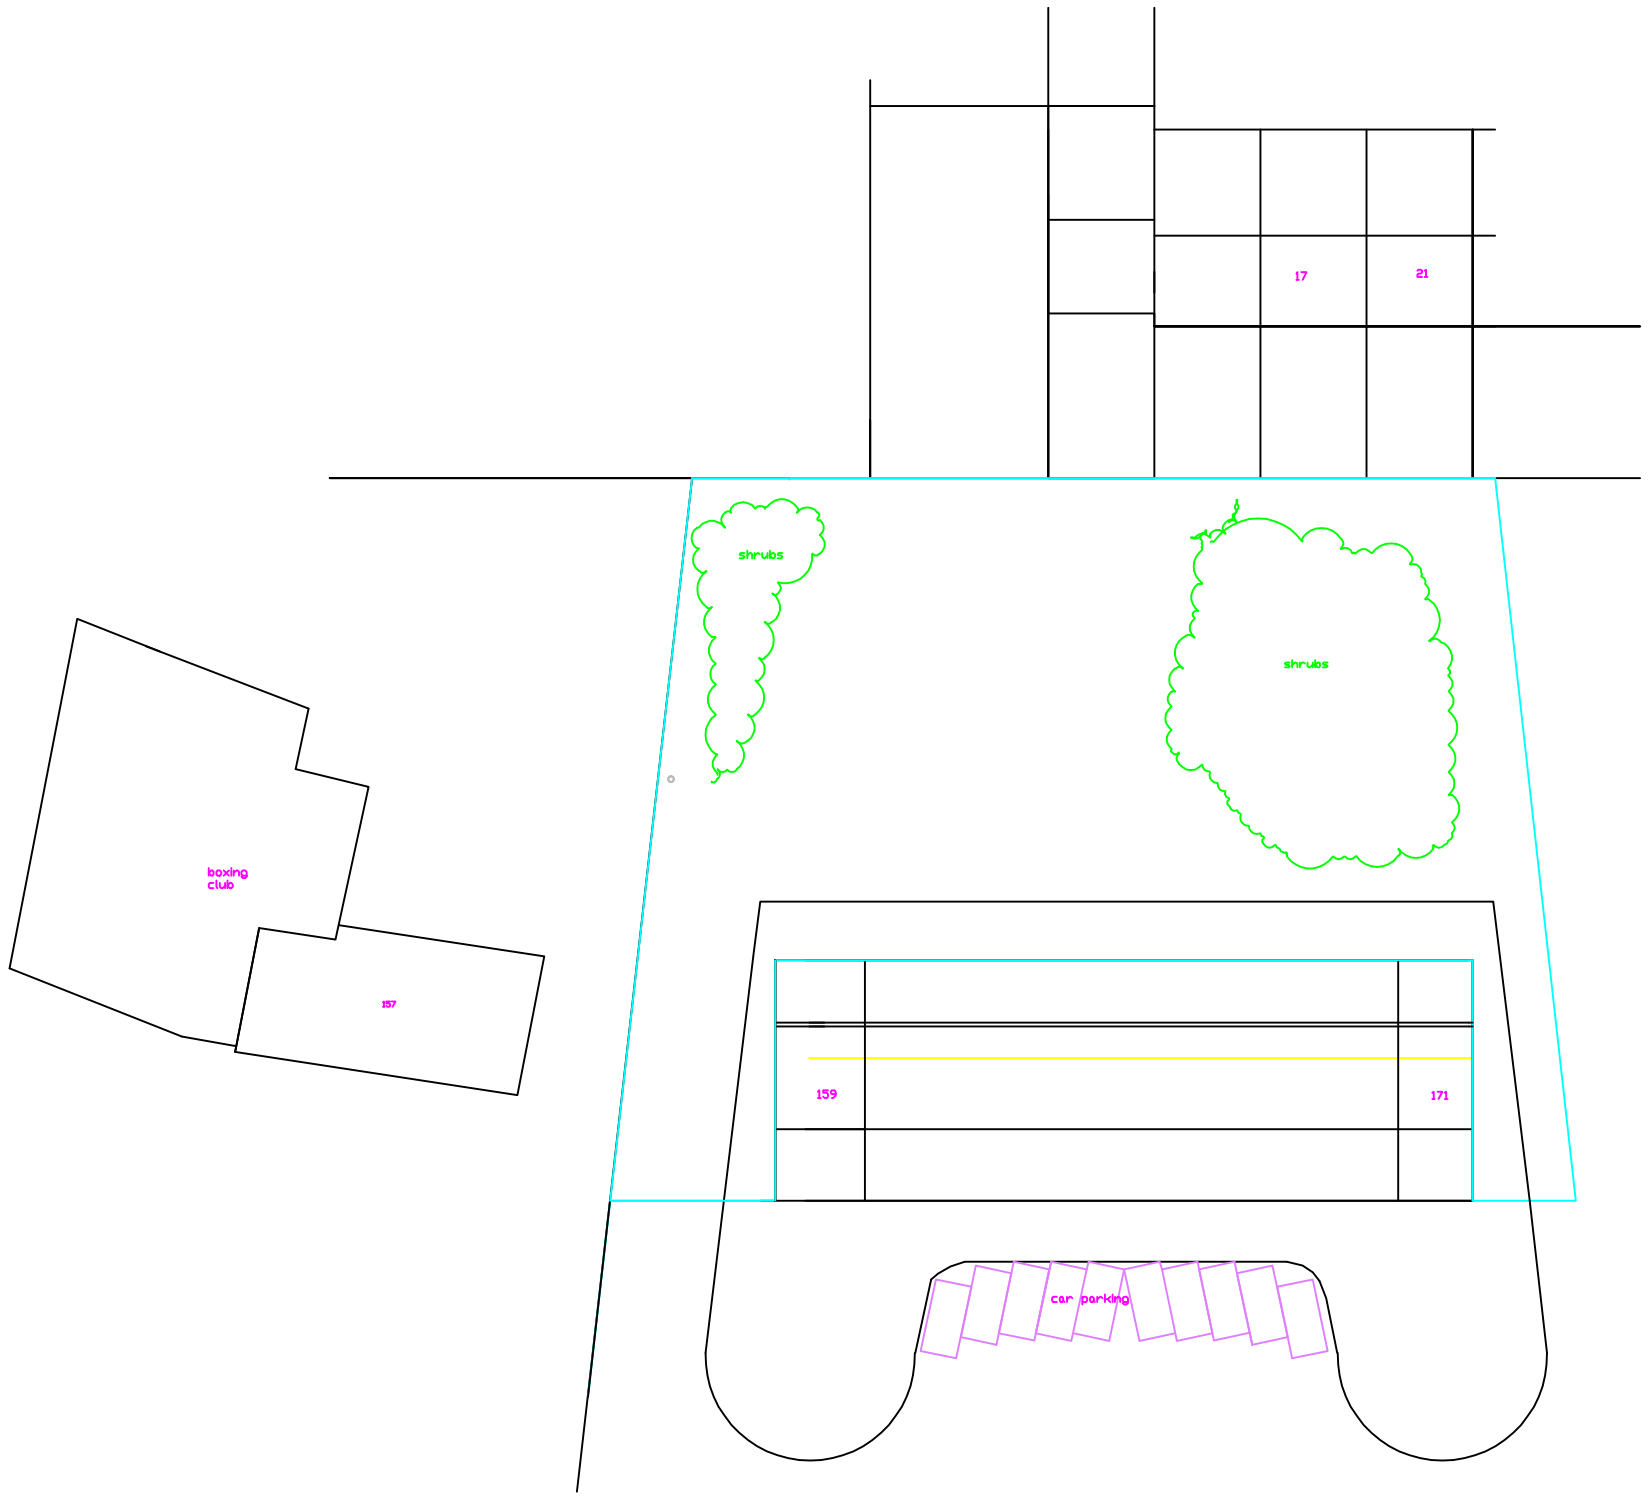


EXISTING BLOCK PLAN
1:500

BUILDING SAFETY ACT 2023

The Main Contactor will be required
To be nominated as the
Principle Contractor
to be reponsible for all the
Health and Safety
for the Contract Period
For all Trades and Suppliers
working or visiting the Site

DO NOT SCALE OF THIS DRAWING
TAKE ALL DIMENSIONS ON SITE
(builders Note)
Do not start any works untill
all the approvals have been
obtained.
Any discrepancy to be reported
to Plans Drawn as soon as
possible.

drawn: **DRW**

client:
HOMES4YOUMANCHESTERLTD
LAND BEHIND
159, WINDERMERE ROAD ,
MIDDLETON ,
M24 5NQ
TEL07948567512

drawing title:

NEW INDUSTRIAL UNITS
WITH OFF STREET
PARKING

project:
ROCHDALE MET.
BOROUGH
COUNCIL
PLANNING
& BUILDING CONTROL
APPLICATION

PLANS DRAWN
tel.no
07952934281
07856609593
email
Bawinterbottom
@aol.com
www.Plansforproperty.com
www.plansdrawn.org

date:
NOVEMBER. 2024

project no.	drg. no.	A3 paper
WR 159	**10**	