

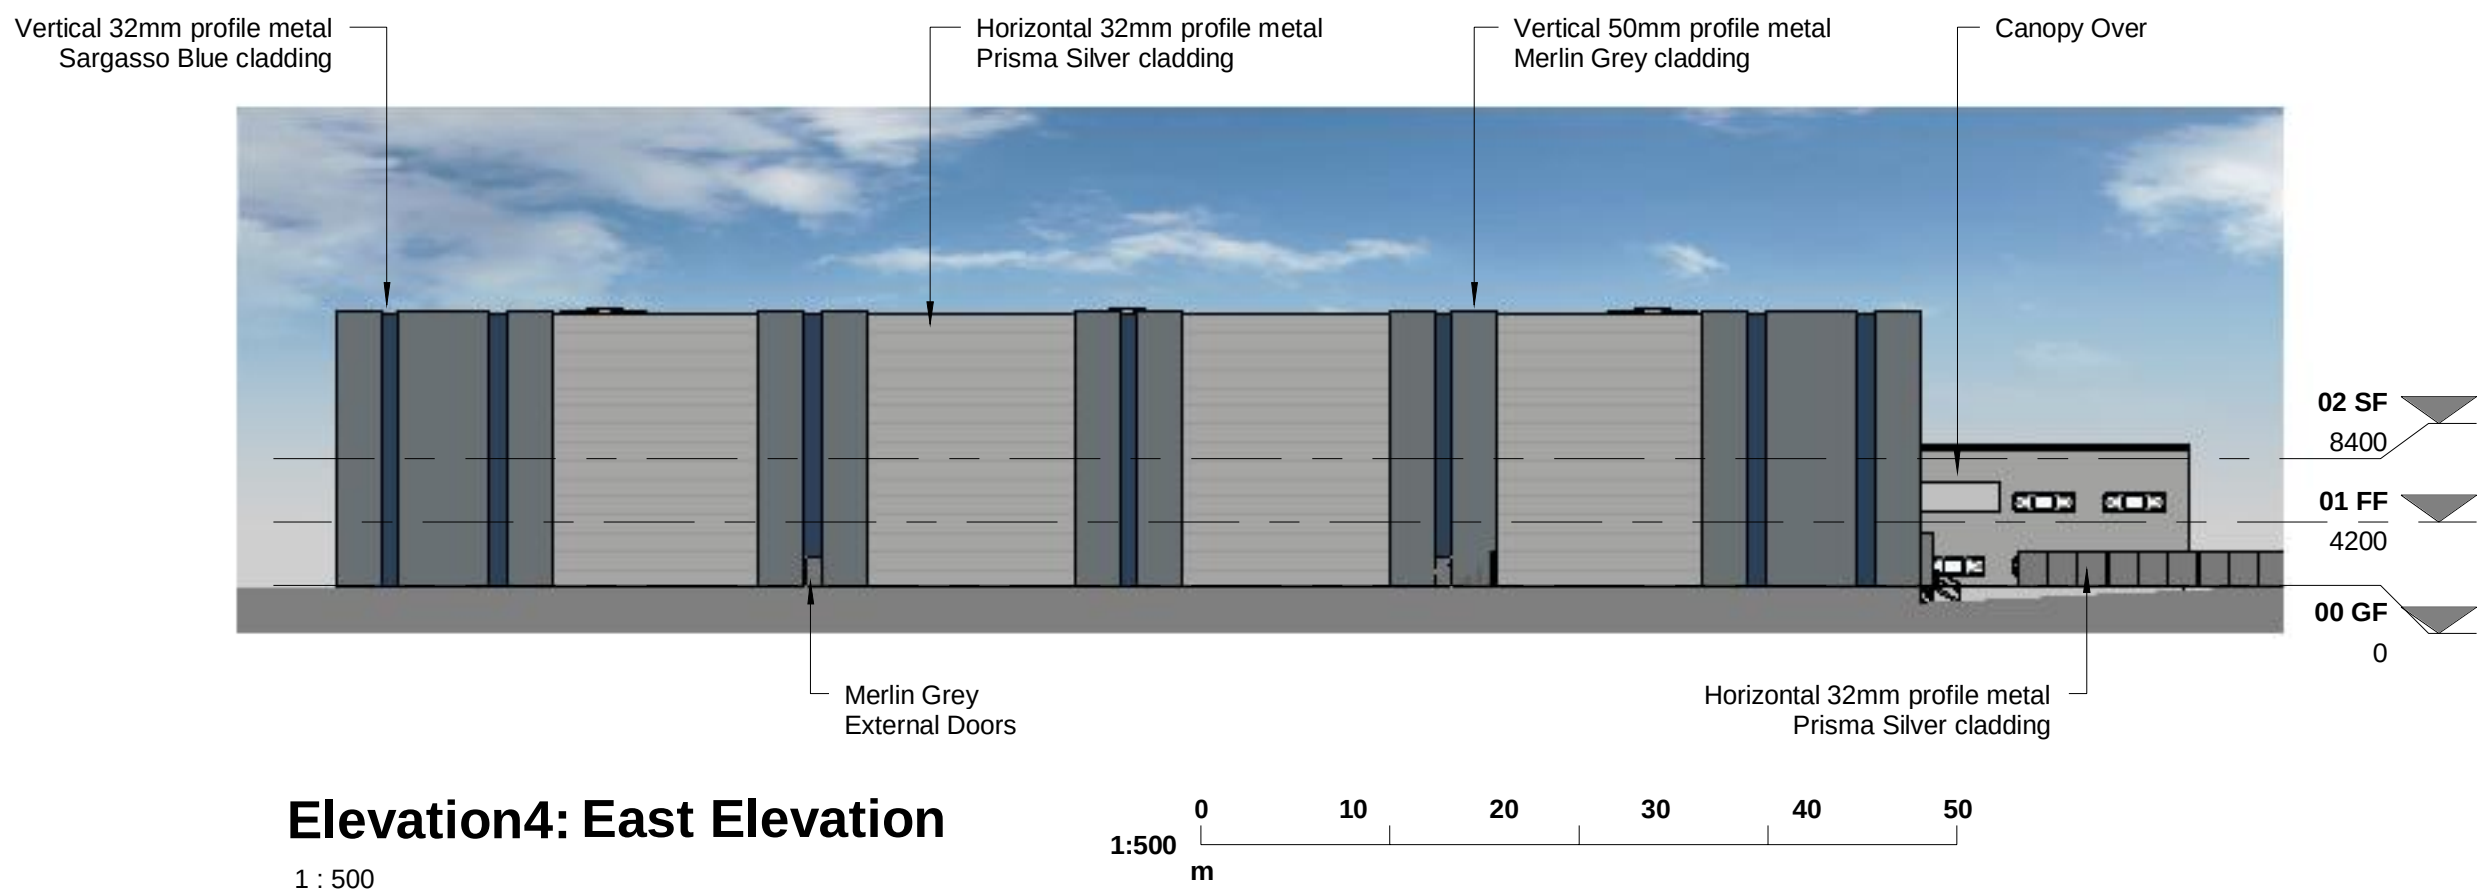


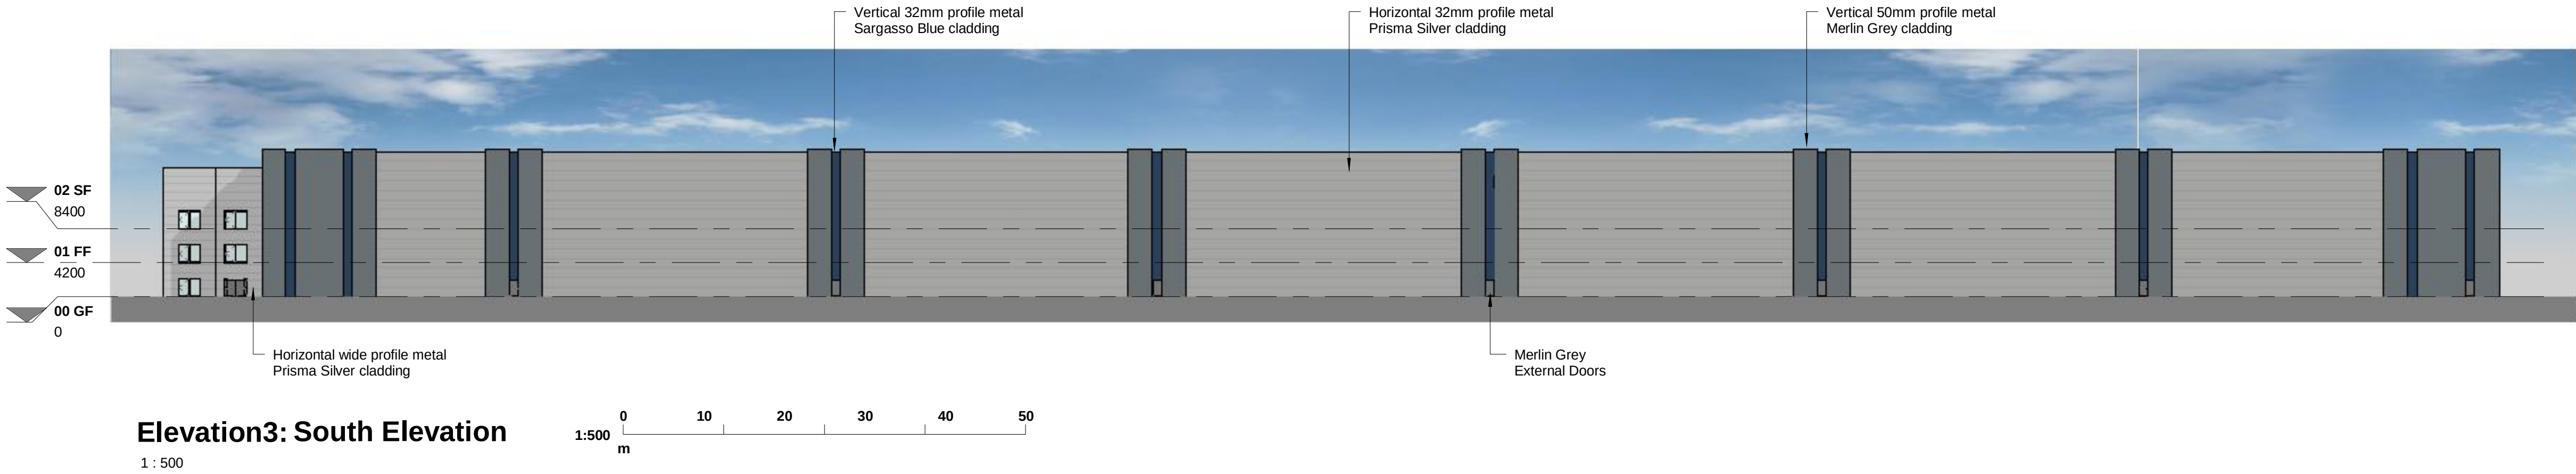

#	14.06.2022	First Issue	RPM	CJS
Rev	Date	Description	By	Chk

PLANNING

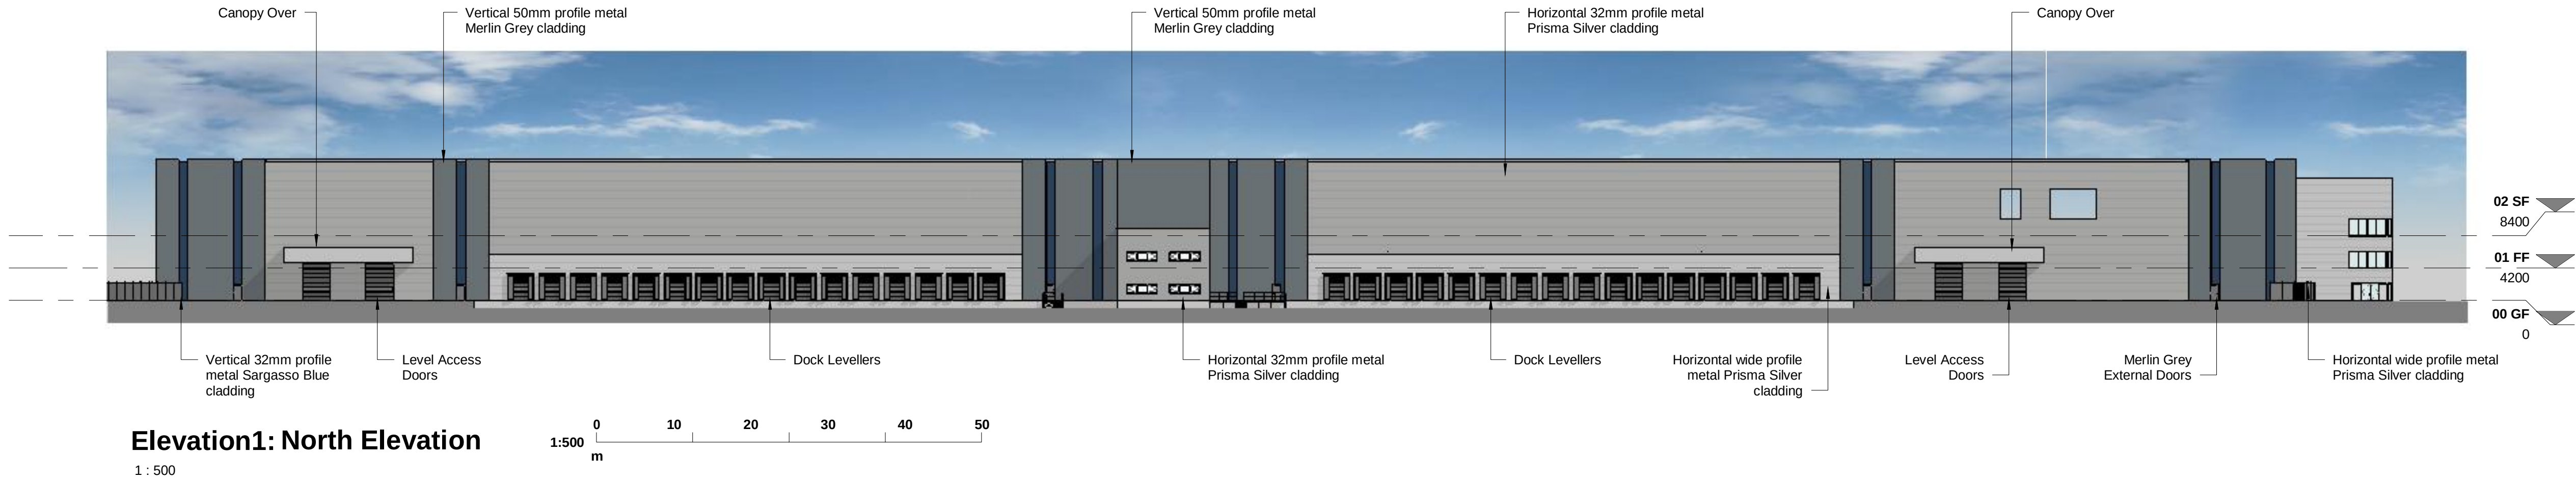

CLIENT



TITLE
EXISTING ELEVATIONS

DRAWING NUMBER	STATUS	DRAWN RPM	CHECKED CJS	SCALE @ A1
DAN001	NIA	B	XX	DR A
PROJECT NO	ORG	FR	SB	FORM DS
NUMBER	REV			

FOR CONSTRUCTION ON APPROVAL