



Do not scale this drawing.
Dimensions to be checked on site.
Drawing to be read in conjunction with all other relevant material.
Structural Engineers drawings to override structural dimensions shown.
This drawing is the copyright of Urban Colour Architects. ©2019.
Architect to be notified of discrepancies.
Contactor to check dimensions on site before commencing works.

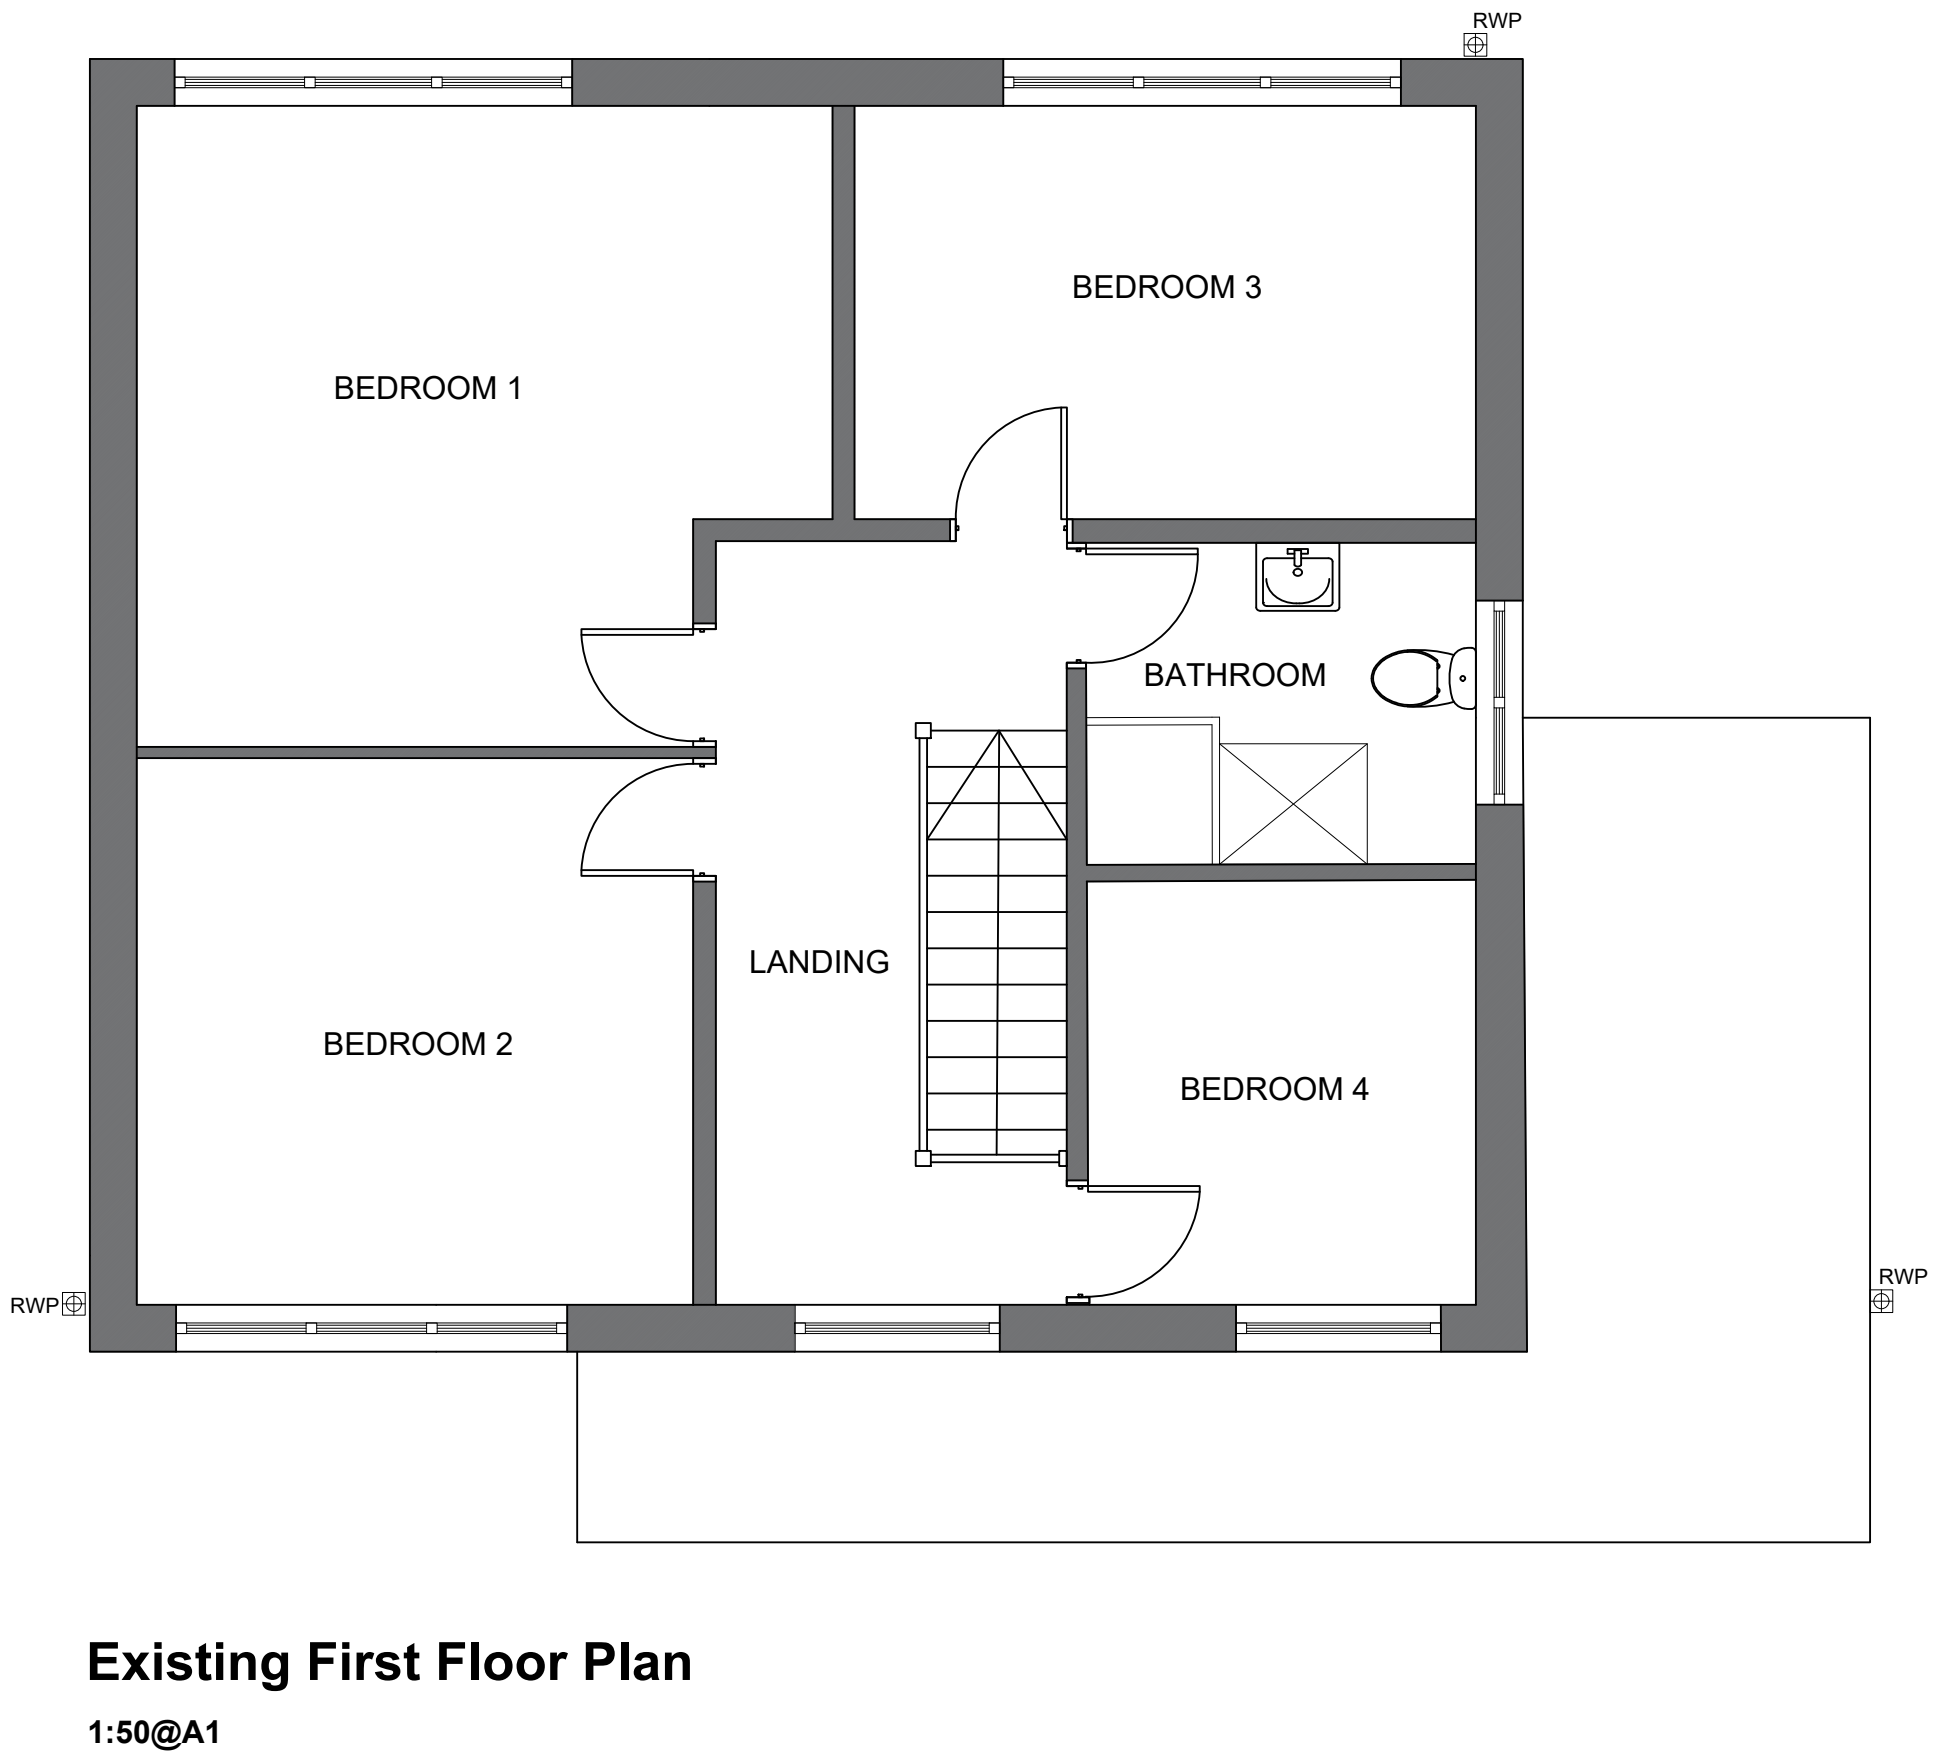

PROJECT 23 Hawthorn Road, Rochdale			
TITLE Existing Gas			
STATUS Planning			
CLIENT Mr Khan			
DRAWN BY J.B	CHECKED BY J.B	DATE 09.06.20	
DRAWING NUMBER A-002		REV -	
SCALE (@ A1) 1:50@A1		PROJECT NUMBER UCA-058	

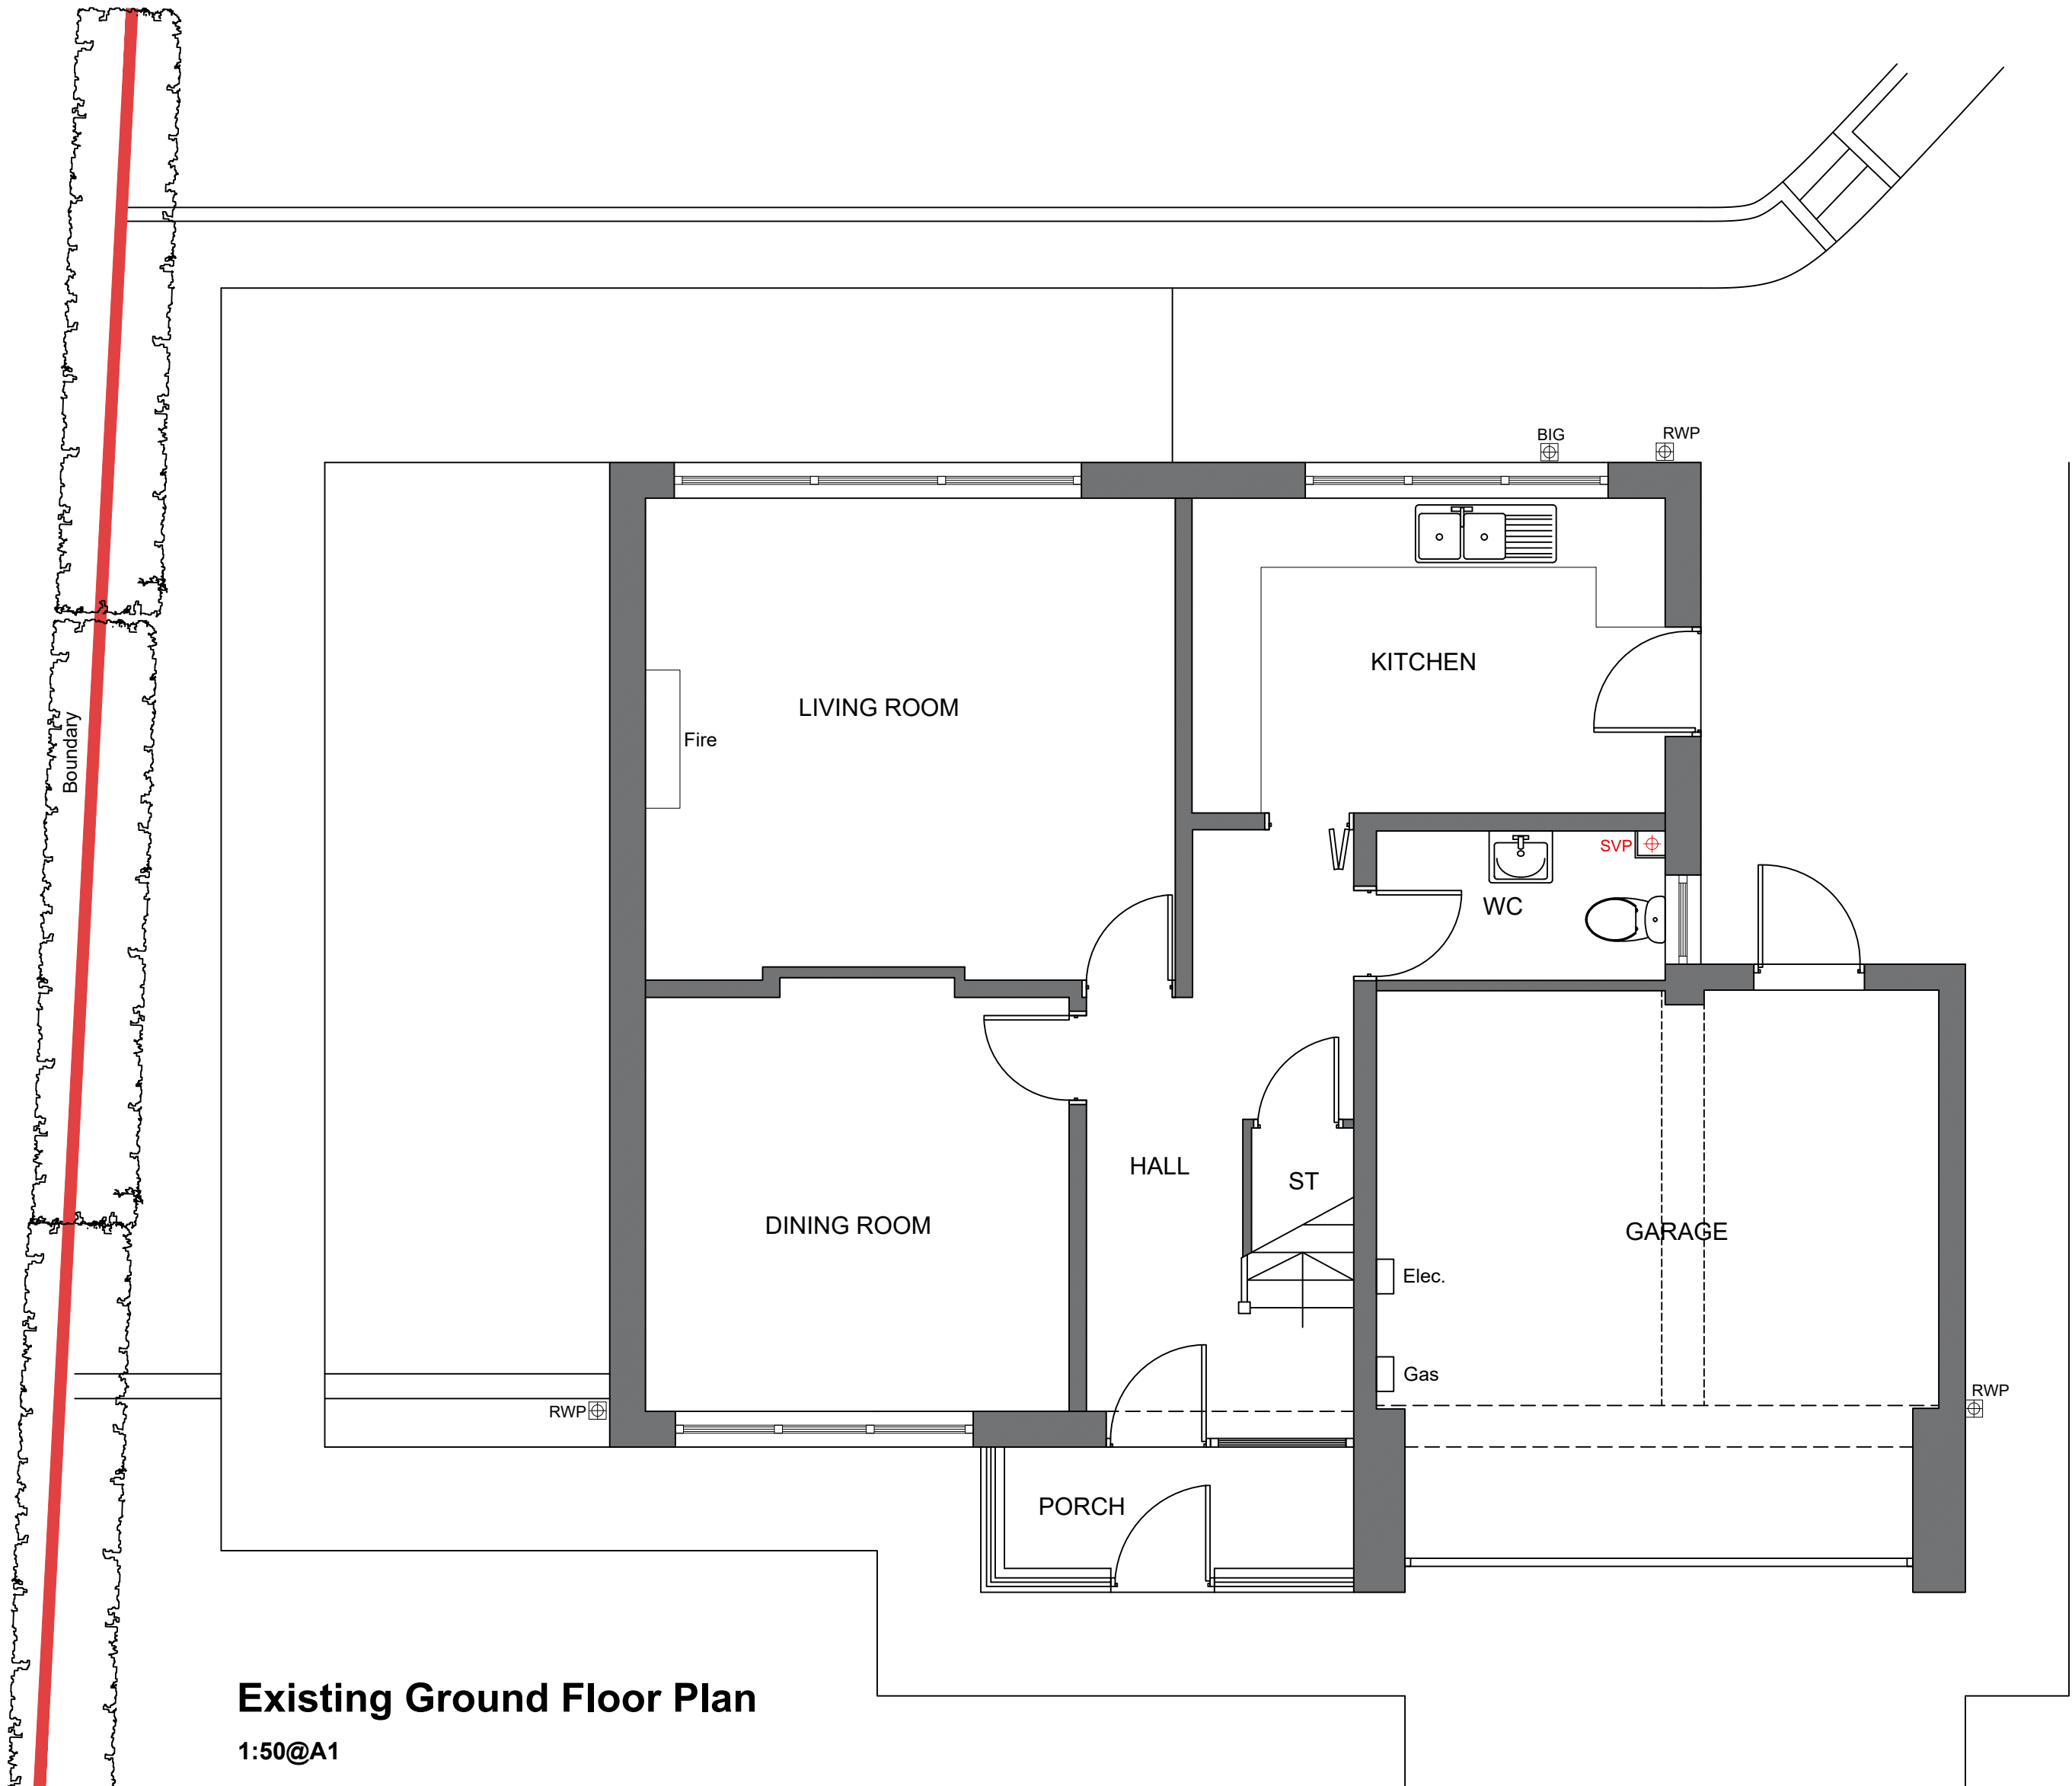