



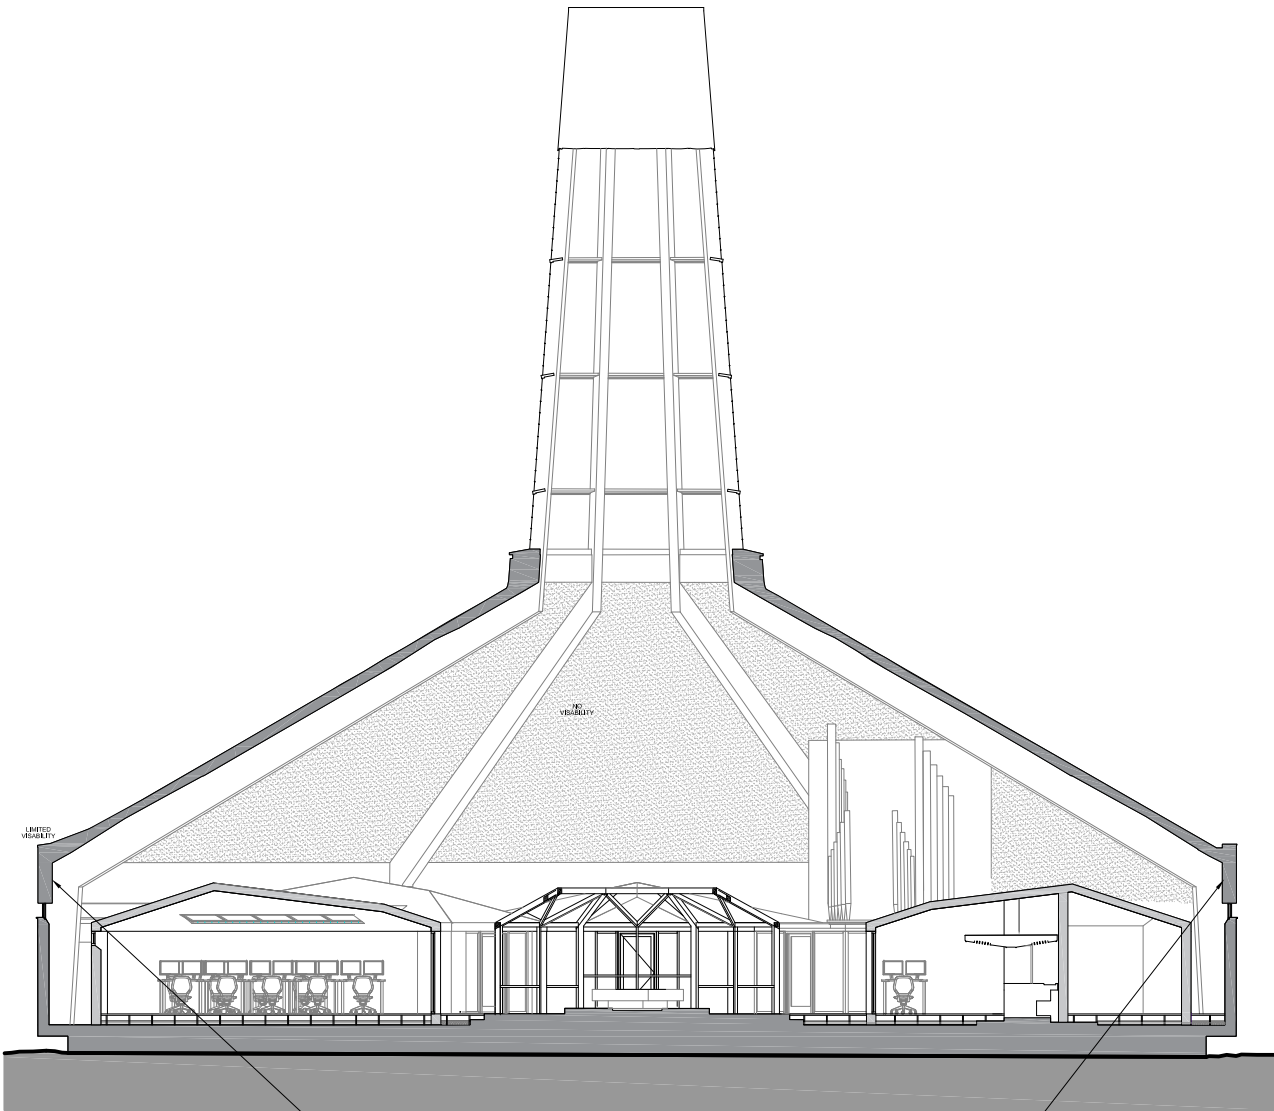

PROPOSED SECTION

Existing sprayed asbestos coating
build up to be removed

EXISTING WALL DETAIL (1:10)

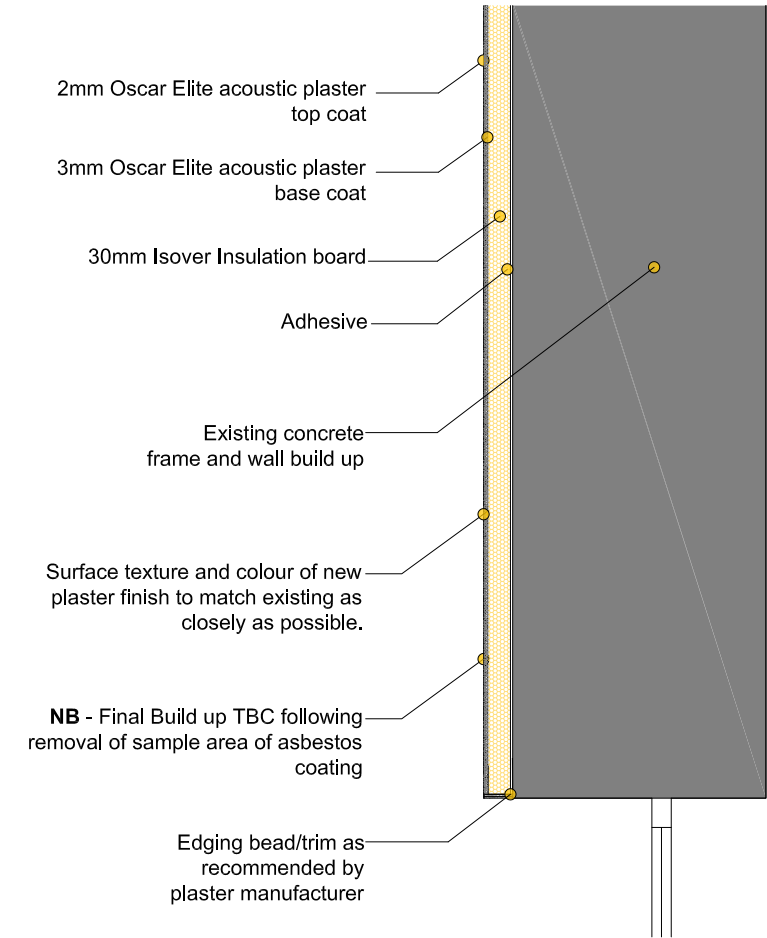


PROPOSED WALL DETAIL (1:10)

COPYRIGHT RESERVED:
The Contractor shall verify and be responsible for all dimensions. DO NOT scale the drawing - any errors or omissions shall be reported to Seven Architecture without delay. The Copyrights to all designs and drawings are the property of Seven Architecture. Reproduction or use for any purpose other than that authorised by Seven Architecture is forbidden.

- GENERAL NOTES:**
1. For the purposes of construction the drawing must not be scaled and only written or calculated dimensions
 2. Any queries or doubts, drawing error or divergences should be referred to the originator.
 3. All dimensions to be checked on site.
 4. All architectural drawings are to be read in conjunction with the relevant architectural specifications and outline specification sheets.
 5. All the details and setting-out drawings to be read in conjunction with the relevant consultants and subcontractor drawings.

REV:	DESCRIPTION:	DATE:	DRAWN:	CHECK:
P01	PLANNING ISSUE	23.10.2024	RS	RS

DRAWING SCALE: 1:200 / 1:10 @A3

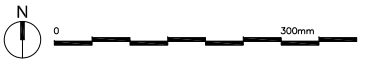

KEY PLAN (NTS):



CLIENT:
Hopwood Hall College

PROJECT TITLE:
Milnrow Chapel Conversion

PROJECT NO:
20765

DRAWING TITLE:
High Level Wall Acoustic Plaster Details

DRAWING NO:

PROJECT	ORIGIN	ZONE	LEVEL	TYPE	ROLE	NO.#	REVISION
HCO	SEV	Z1	ZZ	DR	A	00574	P01

SUITABILITY (S2) Suitable for Information
REVISION DESCRIPTION
REVISION DESCRIPTION PLANNING