



CROSSFALL CARRIAGEWAY

ROCHDALE MBC NEW CARRIAGEWAY SPECIFICATION


- NOTES
- Reduced level excavation.
 - Proof roll formation with 2 passes of approved roller.
 - Provide and lay minimum 300mm DOT Type 1 sub-base on a 300mm 6/2 Capping layer to make up levels and compact with 3 passes of an approved roller. All soil spots to be 150mm layers, to be confirmed by CBR or Site Investigation.
 - Provide and lay 60mm compacted thickness of 32mm size bitumen macadam roof base (200 per) under blocktop to BS-EN 13108 & BS594987.
 - Provide and lay 60mm compacted thickness of 20mm size dense bitumen binder course (basecourse) to BS-EN 13108 & BS594987
 - Provide and lay 40mm compacted thickness of 20mm size hot rolled asphalt surface course (wearing course) to BS-EN 13108 & BS594987.

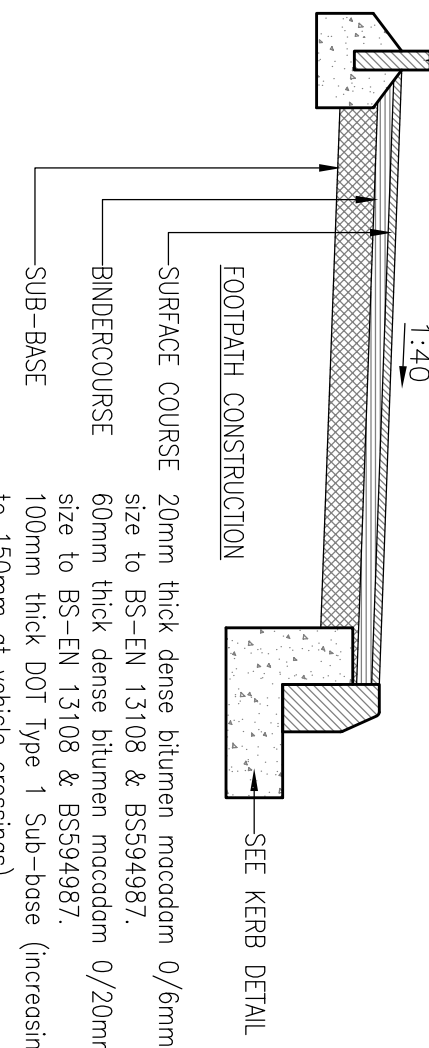

ROCHDALE MBC FOOTPATH DETAIL

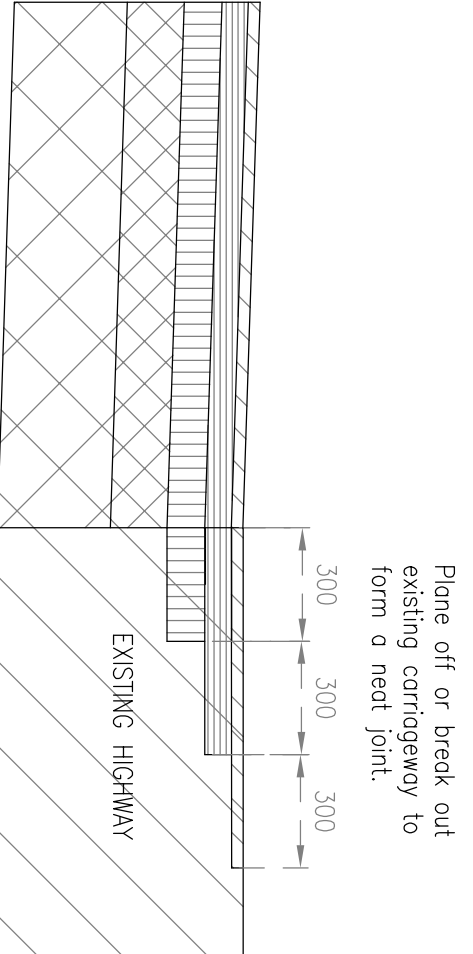


TIE IN DETAIL FOR NEW CARRIAGEWAY

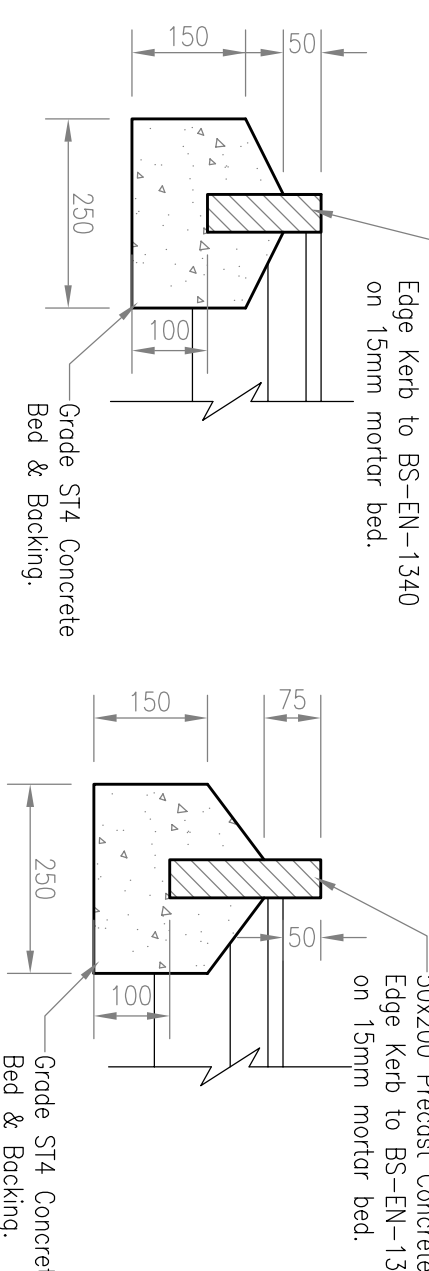

EF FLUSH EDGE KERB DETAIL

EF EDGE KERB DETAIL

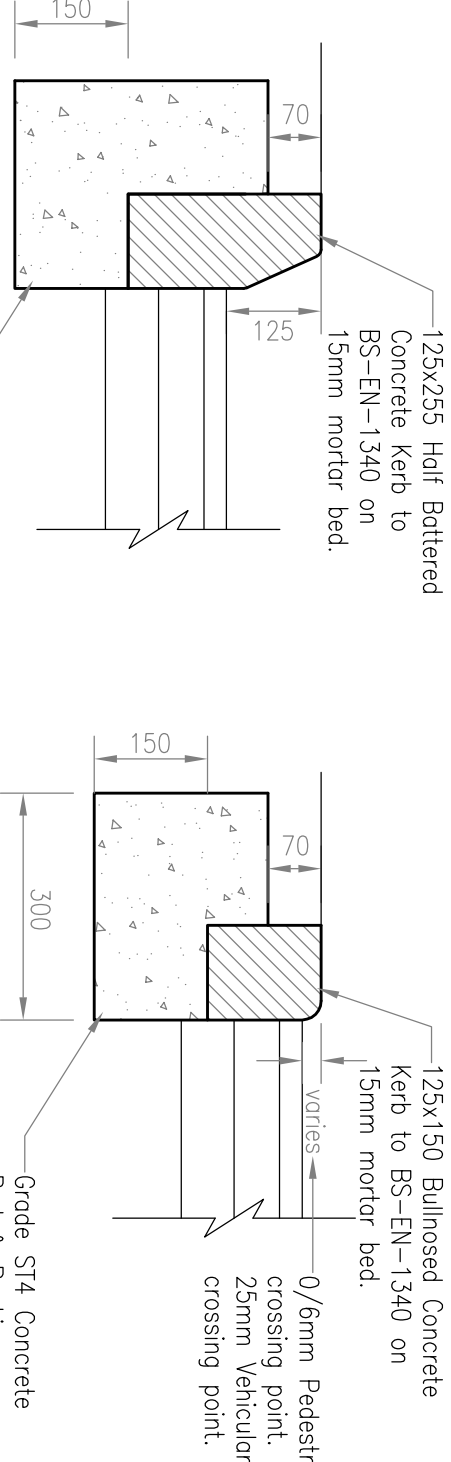

HB2 KERB DETAIL

BN DROPPED KERB DETAIL

NOTES

- Do not scale from this drawing.
- This drawing is to be read in conjunction with all relevant Architects and Engineers drawings and specifications.
- All works and materials to be in accordance with current British Standards and Building Regulations.
- The architect's site plan has been used as a base for this plan. Please refer to the latest site plan.
- Pipes with <300mm cover under non-vehicle areas and <900mm cover under vehicle areas are to be encased in concrete as shown on the pipe bedding drawing.
- For drainage and provide hard paving details refer to Build Vision 500 Series drawings.
- All eng props indicated to be removed or grouted with F5/Cementitious minimum ratio of 12:1.
- Indicates Vehicle crossing with dropped kerbs. For specification refer to footpath detail. Kerb updated 25mm.
- No. Street Nameplates to be provided to Local Authority Specification.
- Thermoplastic white lining to be provided to Local Authority Specification.
- Street Lighting Columns to be provided to Local Authority Street Lighting Department's Specification.

- KEY
- Highway Carriageway to be adopted
 - Highway Footway to be adopted
 - Works to Existing Highway Carriageway/Footway
 - The Boundary
 - Highway Gully and Connection to be adopted

PRELIMINARY
NOT FOR CONSTRUCTION.

Rev	Date	By	Checked	Remarks
P2	19/11/24	S/G		Plot 1-2 drainage
P1	14/10/24	S/G		Preliminary Issue

Client
Greenhill Road
Middleton

Client
J Walker Homes Ltd.

Drawing
S38 Highway Layout

Number	1326-902	Rev	P2
Scale	1:250/41	Drawn	S/G
Scale	1:250/41	Checked	S/G
Scale	1:250/41	Date	SEP 2024

Build Vision
Consulting Engineers
Middle Cottage, Bar Kaye Row, Hounthirch H19 1TF
Mobile: 01793 862040
Email: Sales@bvisionconsulting.co.uk