


- notes:
- DO NOT SCALE FROM THIS DRAWING - USE FIGURED DIMENSIONS ONLY.
 - TO BE READ IN CONJUNCTION WITH ALL OTHER CONSULTANTS / SPECIALISTS DRAWINGS. REPORT ANY DISCREPANCIES BEFORE AFFECTED WORK COMMENCES.
 - ALL SETTING OUT DIMENSIONS TO BE CHECKED ON SITE BY CONTRACTOR BEFORE WORK COMMENCES.

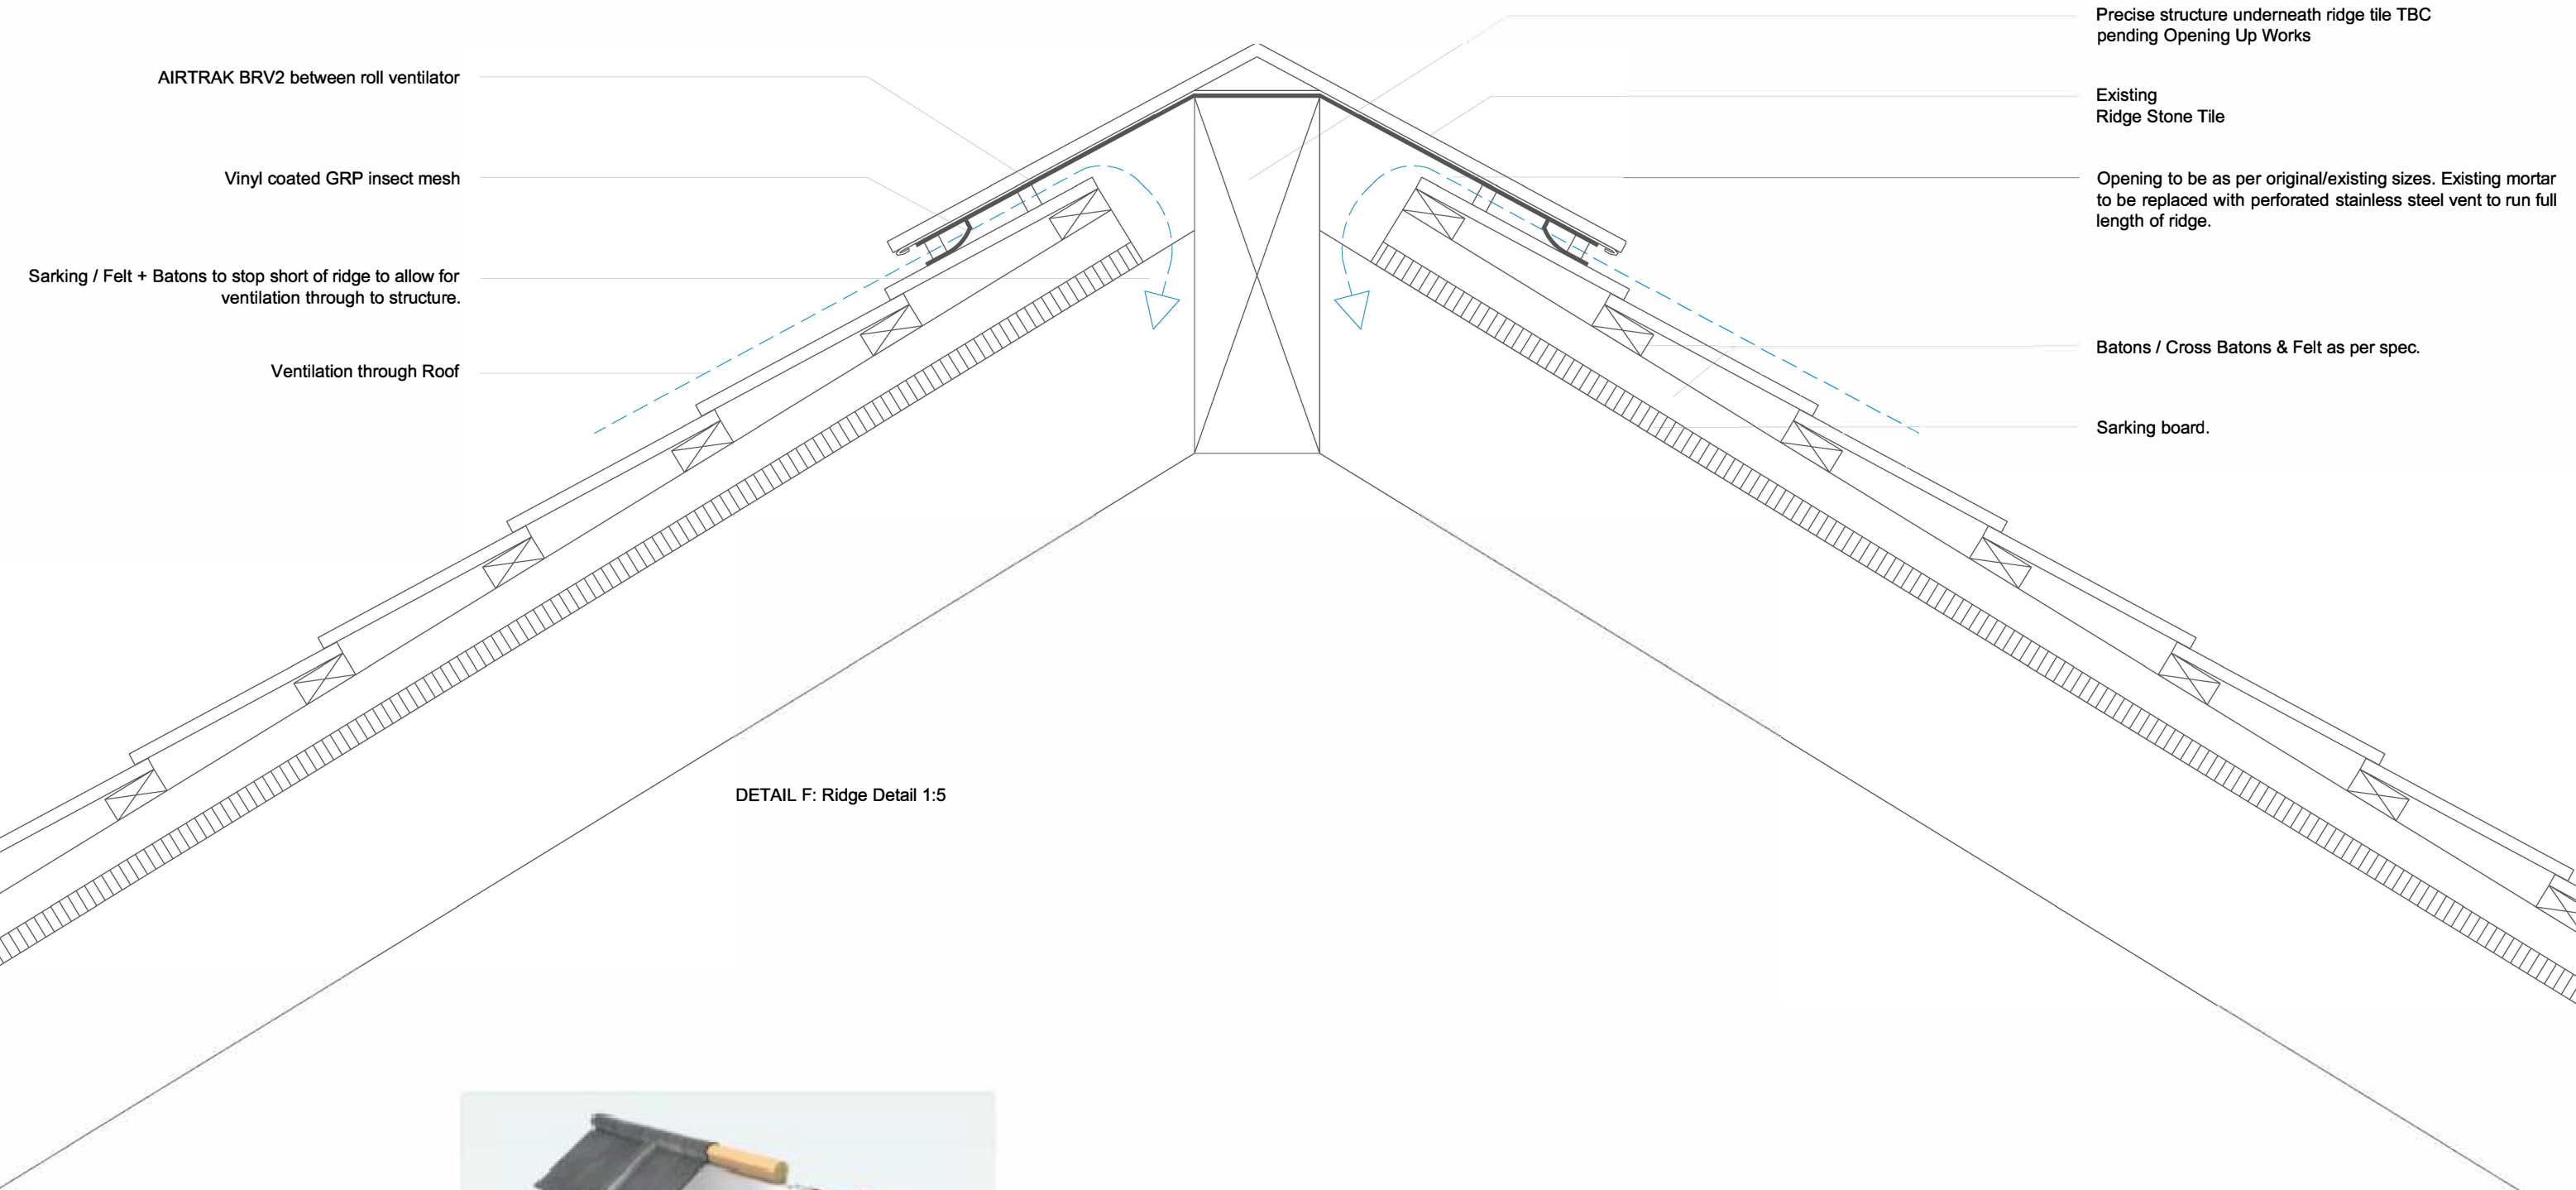

REVISIONS | T01 FIRST_ISSUE

13/09/23 SM SGI
DATE; DRAWN; CHECK

CLIENT	Rochdale Borough Council
PROJECT	HOP - Hopwood Hall Phase 03
TITLE	Typical Ridge Detail F
NUMBER	HOP-SEV-XX-XX-DR-A-04303
REVISION	P01
STATUS	Planning
SCALE	1:5 @A3
DATE	13/09/23
DRAWN BY	SM
CHECKED BY	SGi

seven.
SEVENARCHITECTURE.CO.UK
Studios at :

Unit 1.3, Waulk Mill, 51 Bengal Street
MANCHESTER, M4 6LN
t : 0161 236 5655

Clarendon House, Victoria Avenue,
HARROGATE, HG1 1DY
t : 01423 709 807

24 Greville Street, **LONDON**,
EC1N 8SS
t : 0203 036 0691