
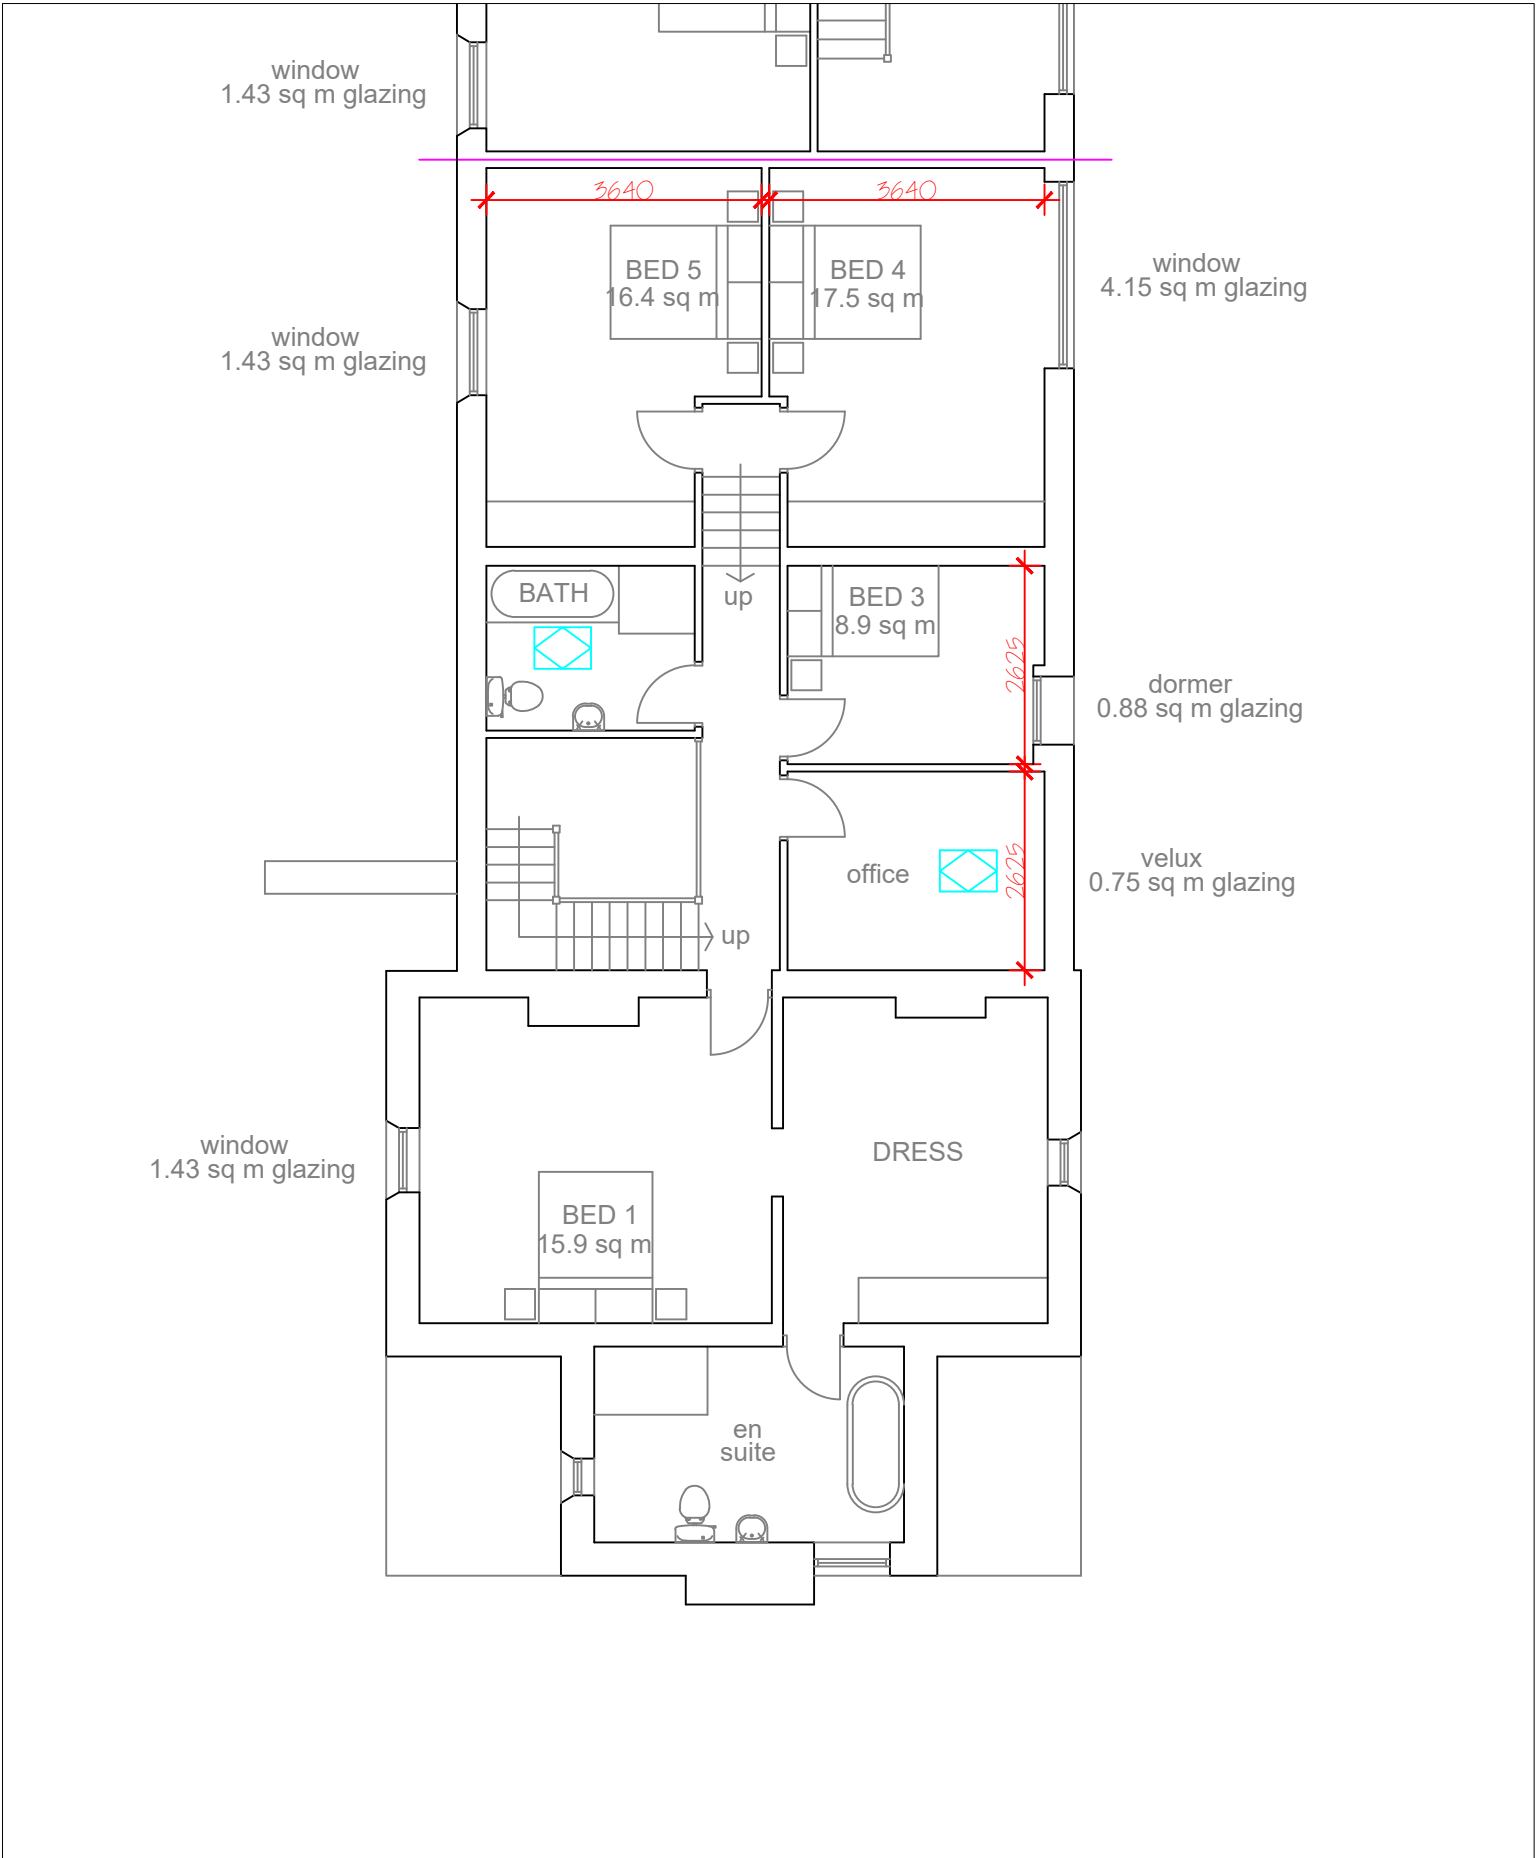


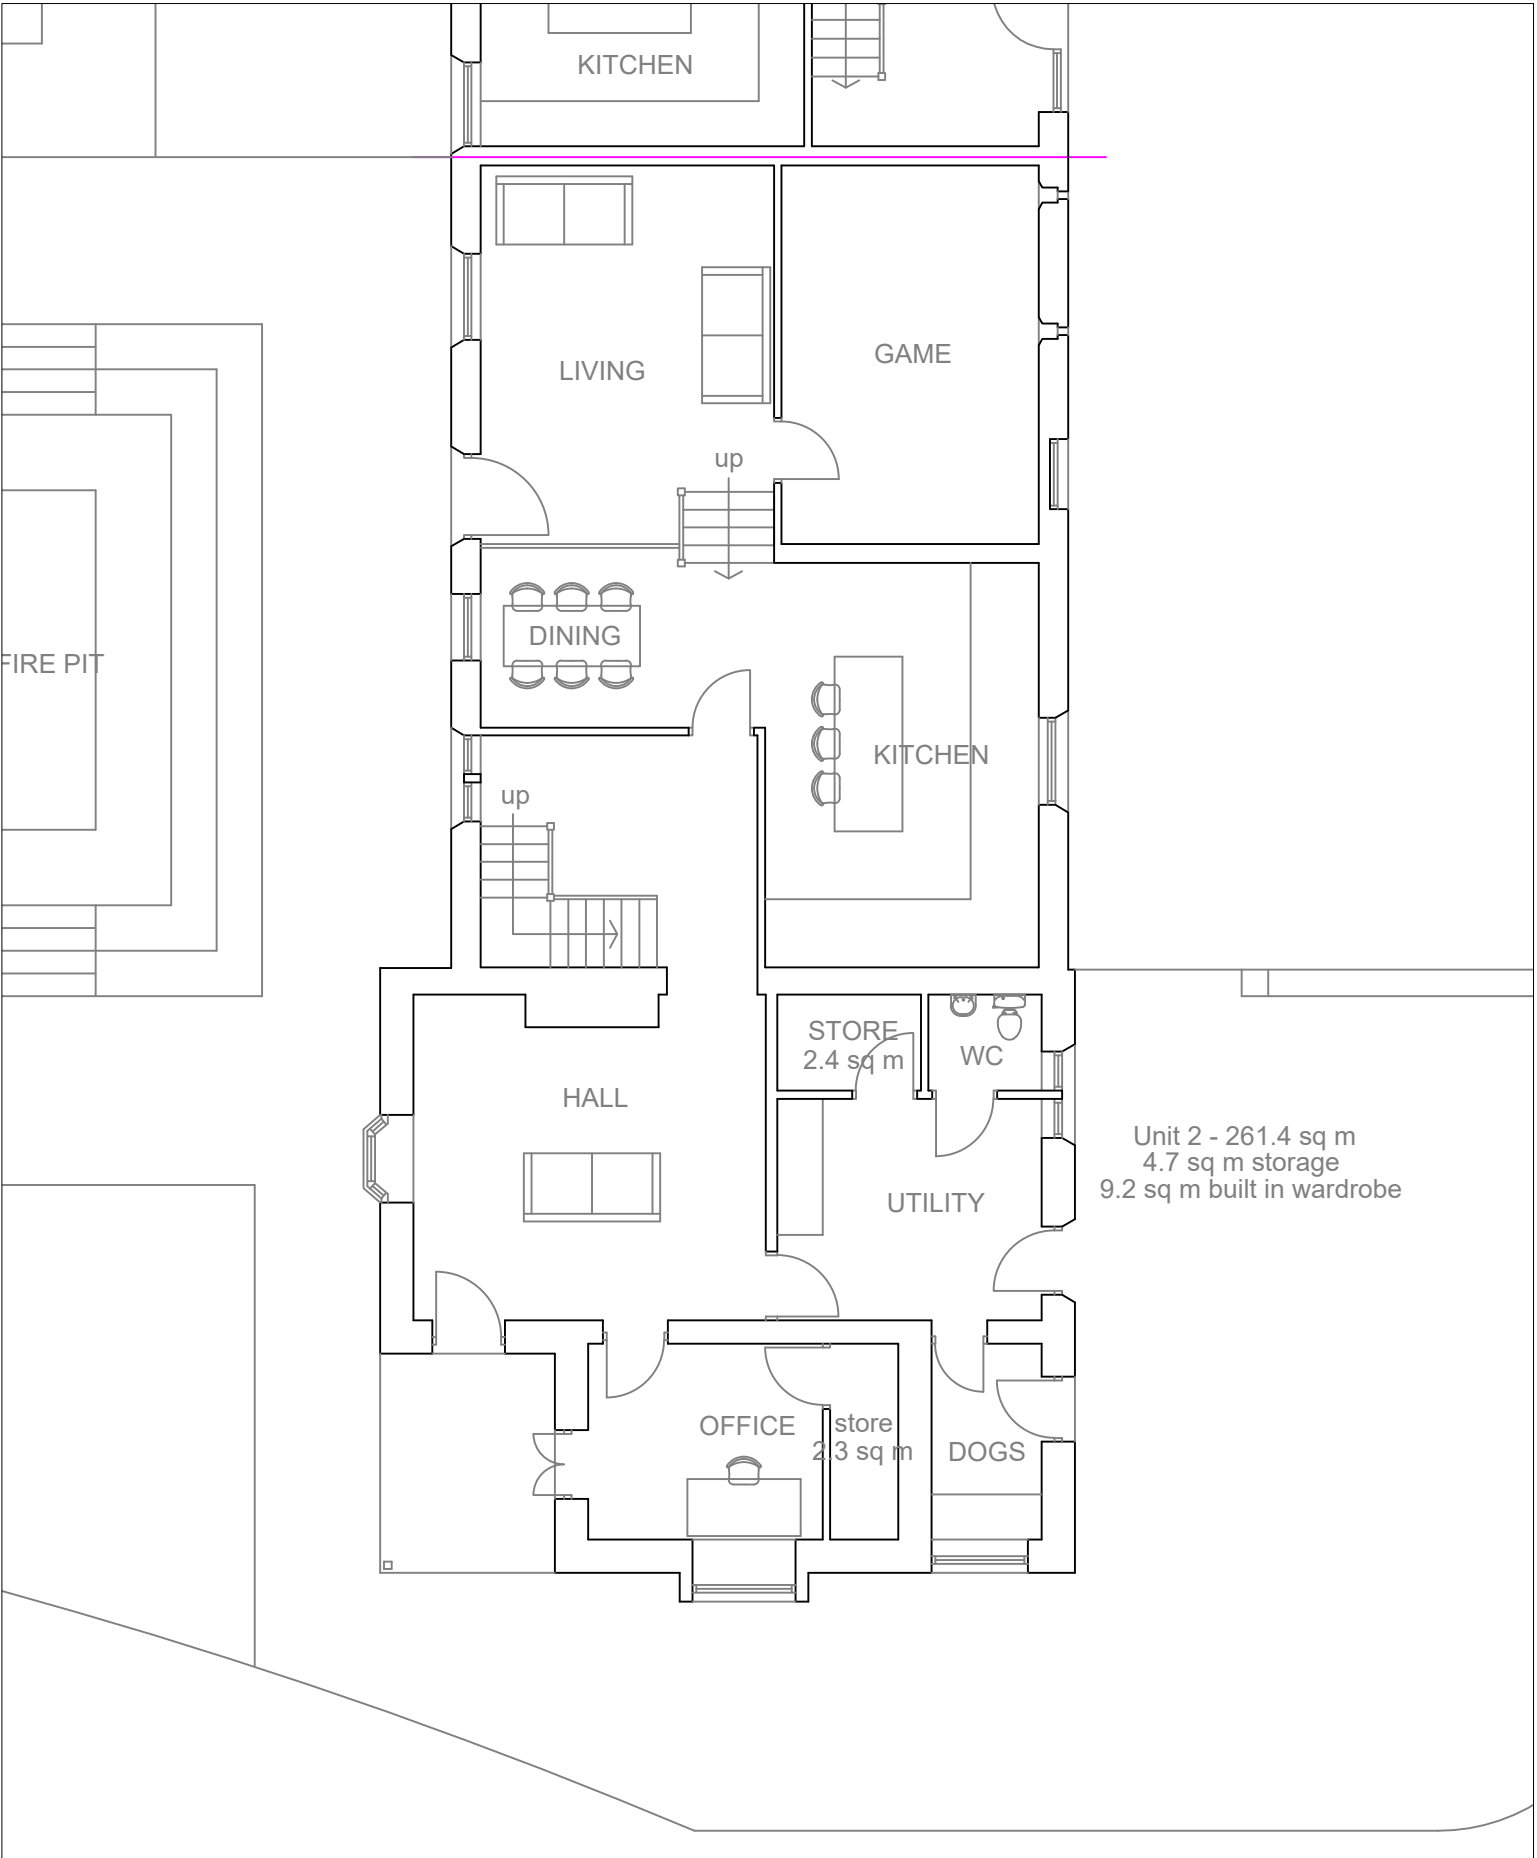

DO NOT SCALE FROM DRAWING	REVISION	DATE
A	UNIT, STORAGE, BED AND WINDOW SIZES ADDED	22.04.24
B	VELUX REMOVED, WINDOWS ADDED	01.05.24

1:100 at A2

cva
8 heath villas
halifax
hx3 0bb
tel. 01422 352797
mob. 07958 773372
info@caldervalleyarchitects.co.uk
© Calder Valley Architects Ltd

CLIENT NAME
Collop Gate Properties

PROJECT NAME
Harefield Hall Farm

PROJECT NUMBER
22.37

DRAWING TITLE
Proposed Plans - Unit 5

SCALE	NUMBER	REVISION
1:100	013	B