


29 Tyrone Drive Rochdale: feasibility excercise

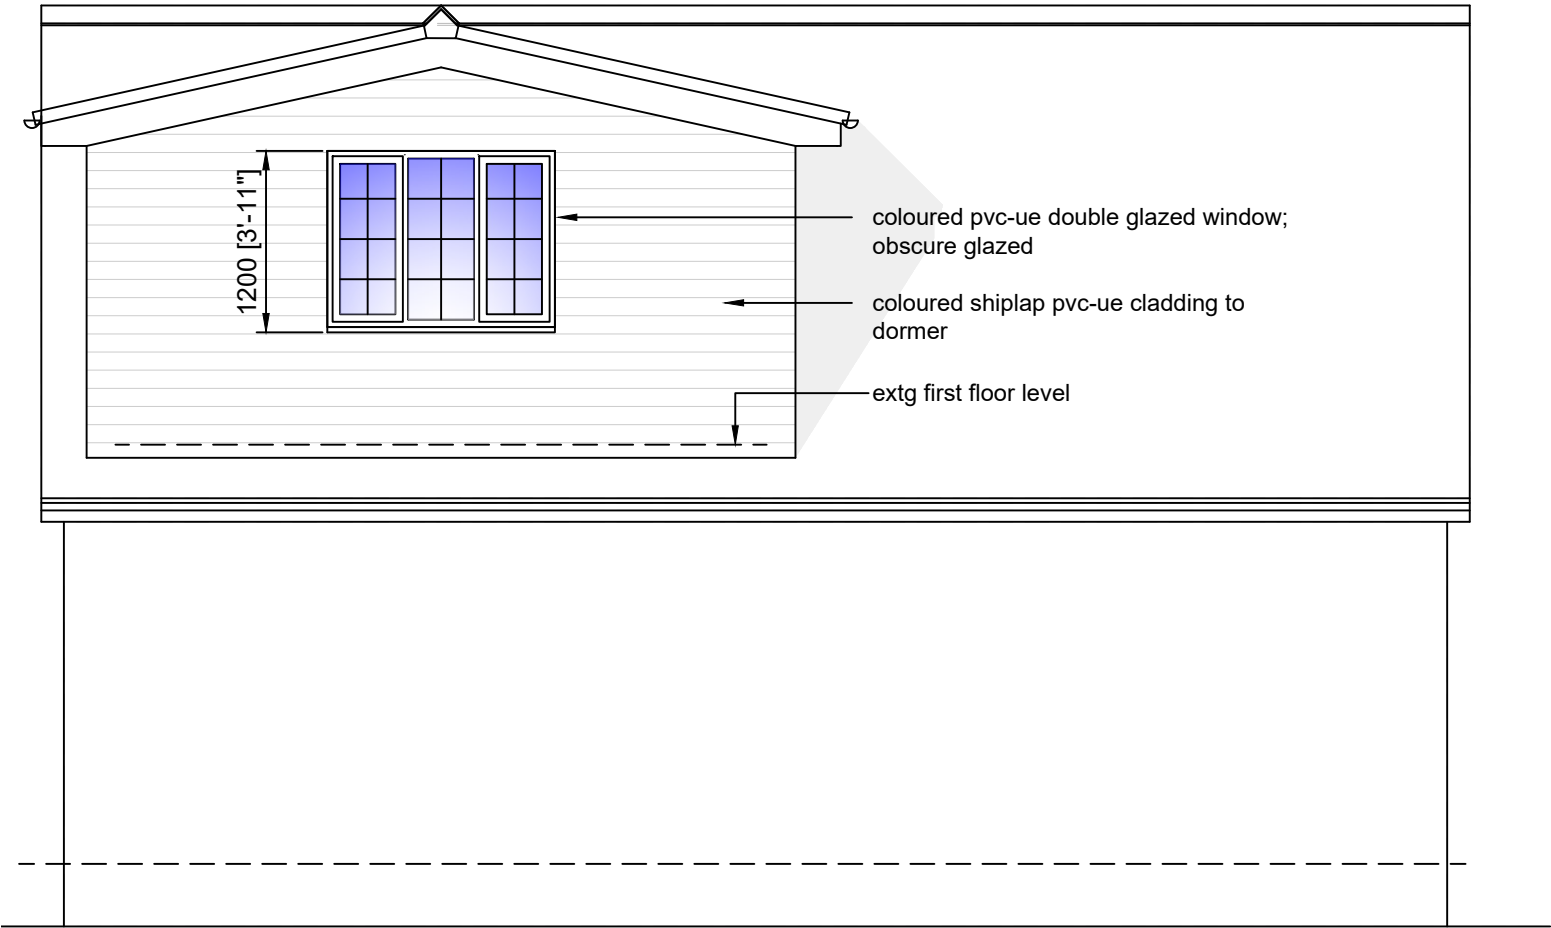

proposed side elevation
scale 1-50



proposed rear elevation
scale 1-100



proposed front elevation
scale 1-100