
Note:

To be read in conjunction with:

- RTH-DIA-XX-XX-SH-A-6300-SanitarywareSchedule
- RTH-DIA-XX-XX-SP-A-7000-N13-Specification

The following items are in abeyance and subject to further review:

- Grab rails & handles - N13/435, 436, 437
- Toilet Roll Holder - N13/462
- Coat Hooks - N13/465
- Soap dispensers - N13/459
- Basement rooms B8b and B8a - Hand Dryers - N13/472

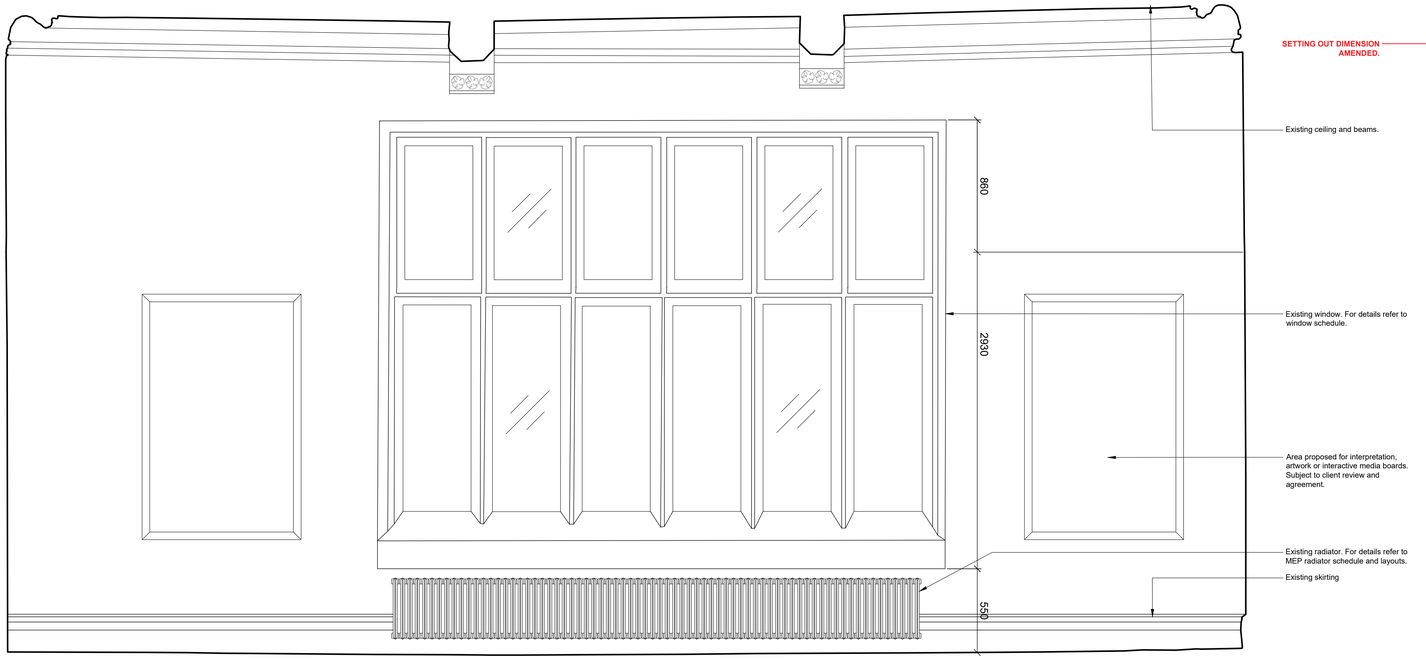


Elevation 1
1:20 @ A1



Elevation 2
1:20 @ A1

SETTING OUT DIMENSION AMENDED.

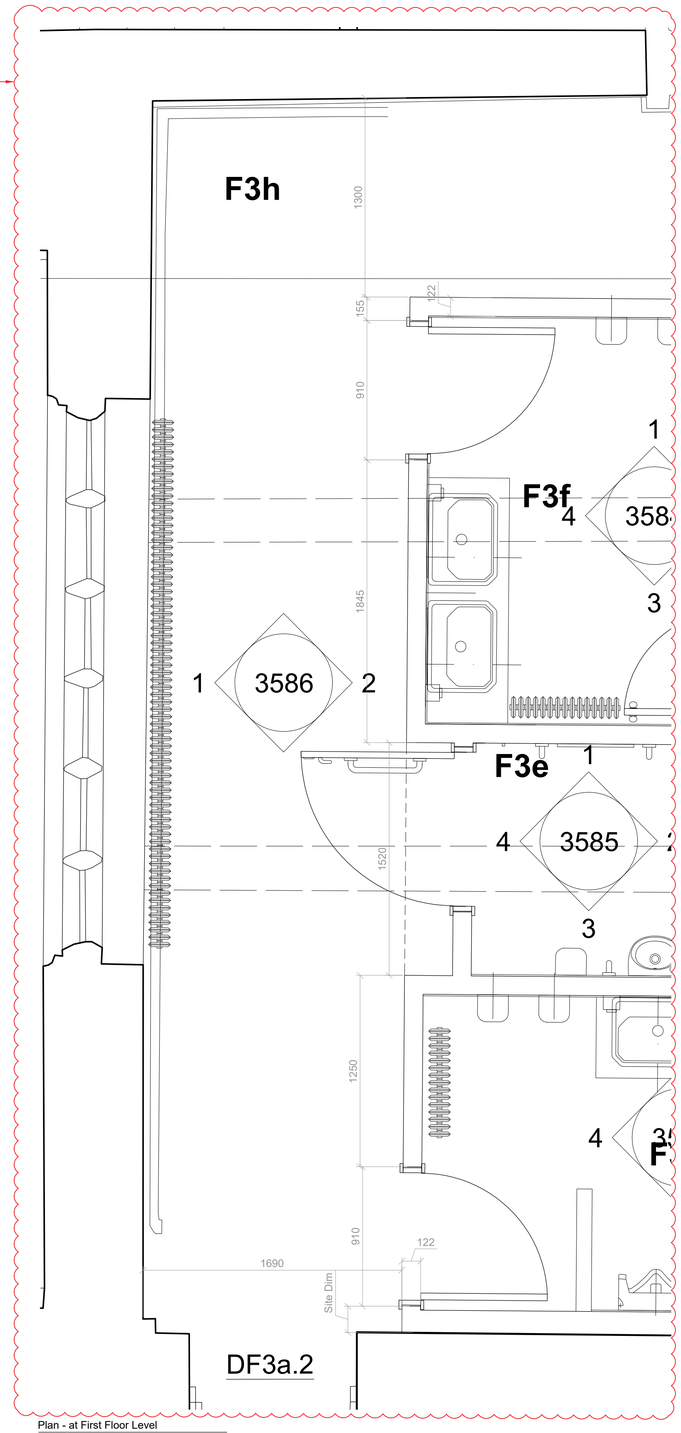

Plan - at First Floor Level
1:20 @ A1

Notes

1. Any dwg format drawing is to be read in conjunction with and at the scale of the accompanying pdf.
2. Where colours other than black or grey are used, the drawing must be plotted in colour.
3. For status 'C' (Construction) drawings all dimensions are to be checked on site by the contractor, scaling is for Local Authority purposes only.
4. Unless otherwise indicated, all dimensions are in millimeters.
5. All information on this drawing is to be read in conjunction with the relevant Donald Insall Associates specification and trade contractors' drawings and information by specialists.
6. In the event of any discrepancy, please contact us immediately.
7. This drawing may contain survey information by others and is to be used solely for the purposes for which it was issued.
8. These are uncontrolled documents issued for information purposes only. If you have any queries regarding the drawings, please contact DIA immediately.
9. Please note DIA cannot be held responsible for any errors arising from changes made to an uncontrolled dwg file.

© 2019 DONALD INSALL ASSOCIATES LTD

Status codes

S0	Work in Progress	**D1**	Suitable for Costing
S1	Suitable for Co-ordination	**D2**	Suitable for Tender
S2	Suitable for Information	**D3**	Suitable for Contractor Design
S3	Suitable for Review & Comment	**D4**	Suitable for Manufacture/Procurement
S4	Suitable for Stage Approval		

A1,A2,A3, An etc. Approved and accepted as stage complete
B1,B2,B3, Bn etc. Partially signed off: with minor comments from the Client

CR Construction Record

Rev	Date	Dwn	Auth	Revision
C02	09-09-22	JXW	SEB	First Floor Work Package AI - updated for setting out.
C01	27-07-22	SZG	SEB	Issued for AI 077 - partial VE agreed following CCF.
P05	12-04-22	RXA	SEB	Co-ordination amendments - for tender
P04	10-05-21	SZG	CSH	Tender Issue.
P03	18-01-21	HZC	SB	Dropped ceiling to AWC entrance recess only
P02	27-11-20	SXT	CXS	Tender Issue
P01	13-11-20	SXT	CXS	Initial Issue

Scale A1@	Status	Purpose of issue
1:20	CR	For Construction

File Name

Project	Originator	Volume	Level	Type	Role	Number	Revision
RTH	DIA	ZZ	20	DR	A	3586	C02

Rochdale Town Hall
for Rochdale Development Agency

WC Elevations - First Floor
Hallway

Donald Insall Associates
Chartered Architects and Historic Building Consultants

Bridgegate House, 5 Bridge Place, Chester CH1 1SA
(+44) 01244 350 063
chester@insall-architects.co.uk