


PROJECT
Hardfield House
SITE ADDRESS
Bowling Green Street
Heywood
OL10 1DJ

DRAWING
Block Plan - Ex & Prop


PROJECT NO. 03722 DWG NO. E-101 REV NO. SCALE @ A3 1:200
DRAWN BY AS CHECKED BY NSC

PLANNING

REV	DESCRIPTION	INTL	CHK	DATE
-----	-------------	------	-----	------

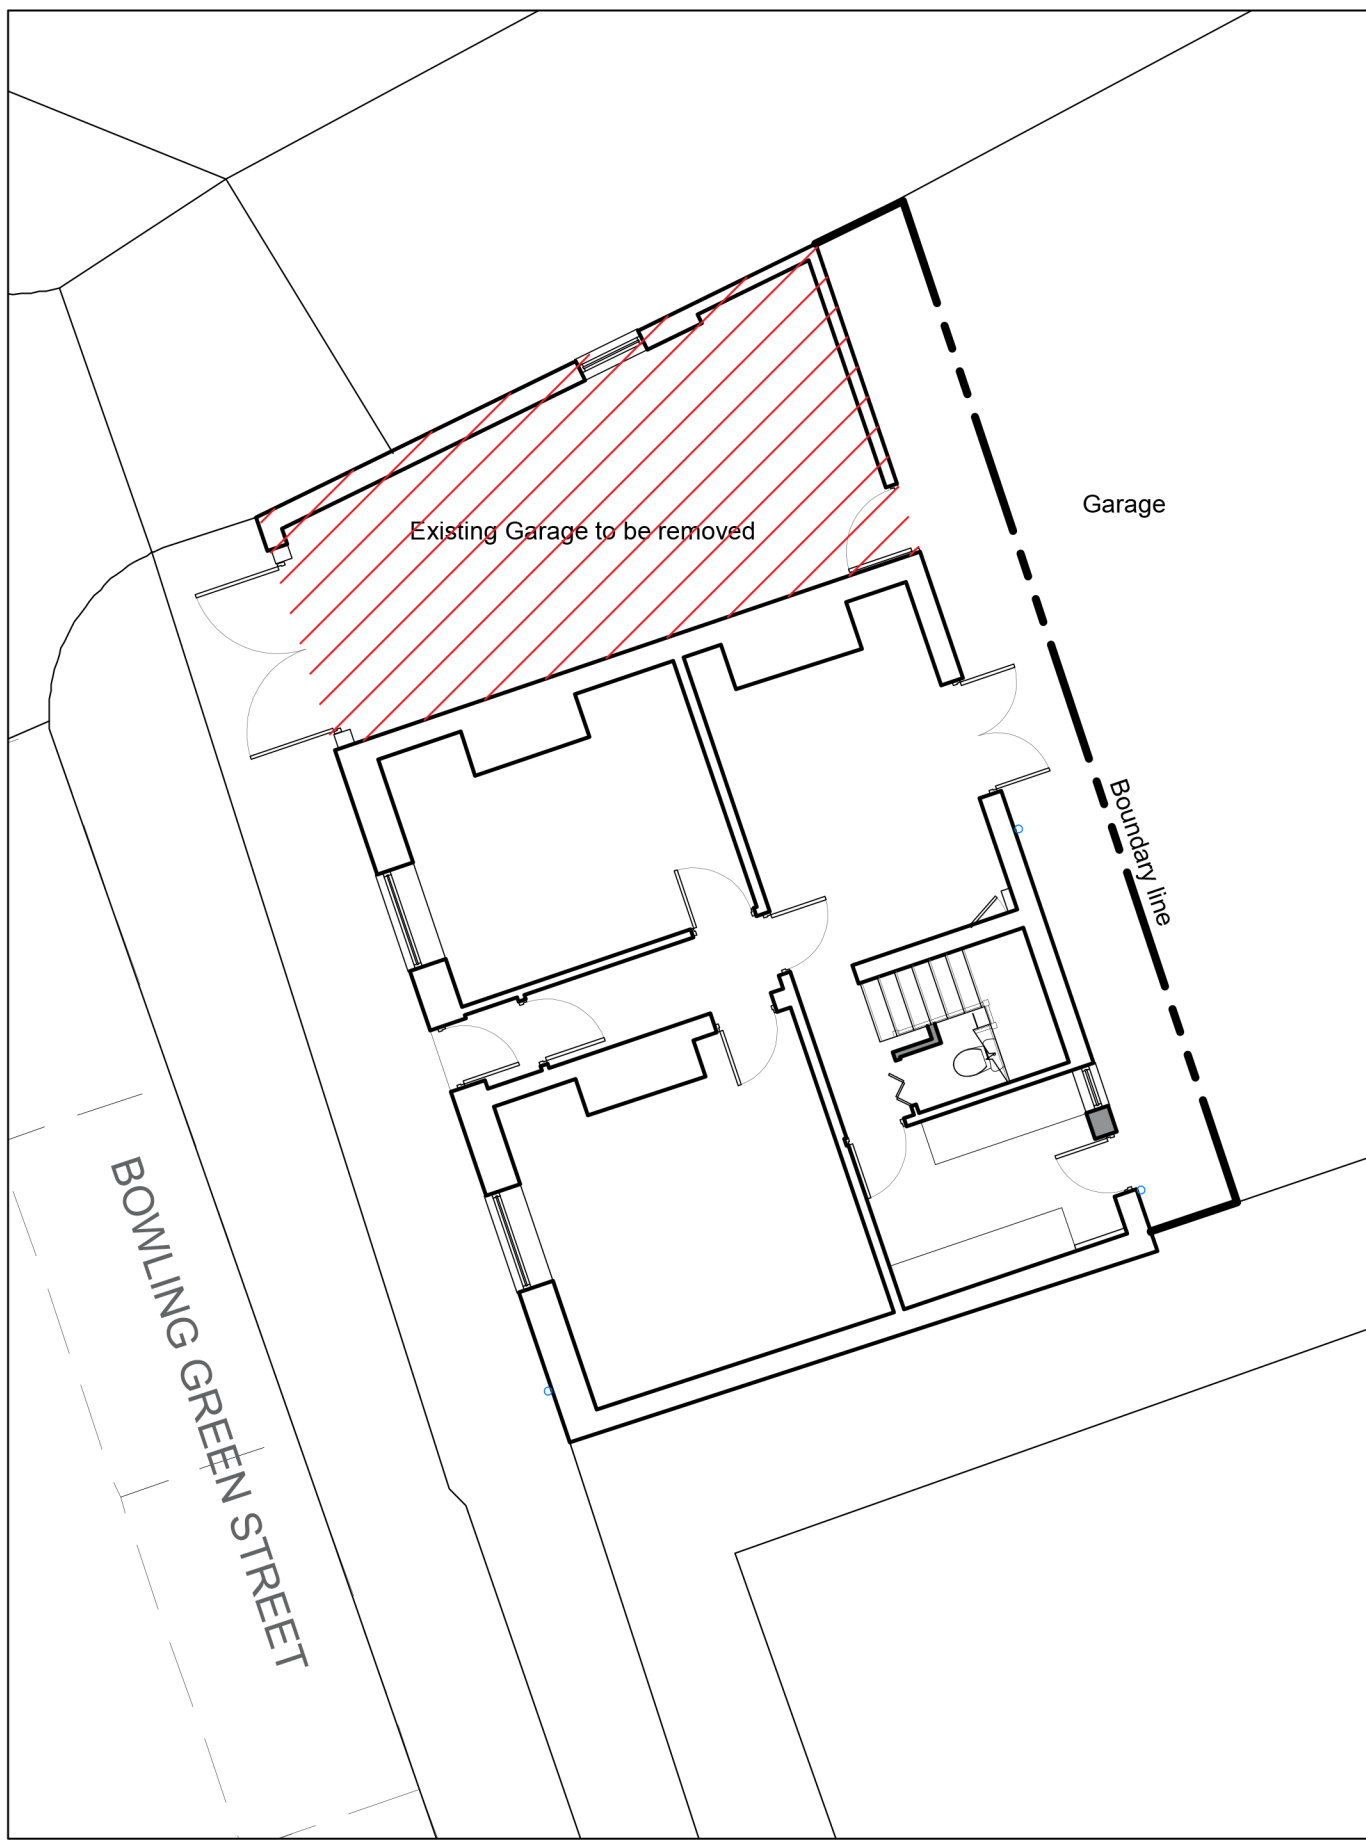

Site Block Plan as Existing

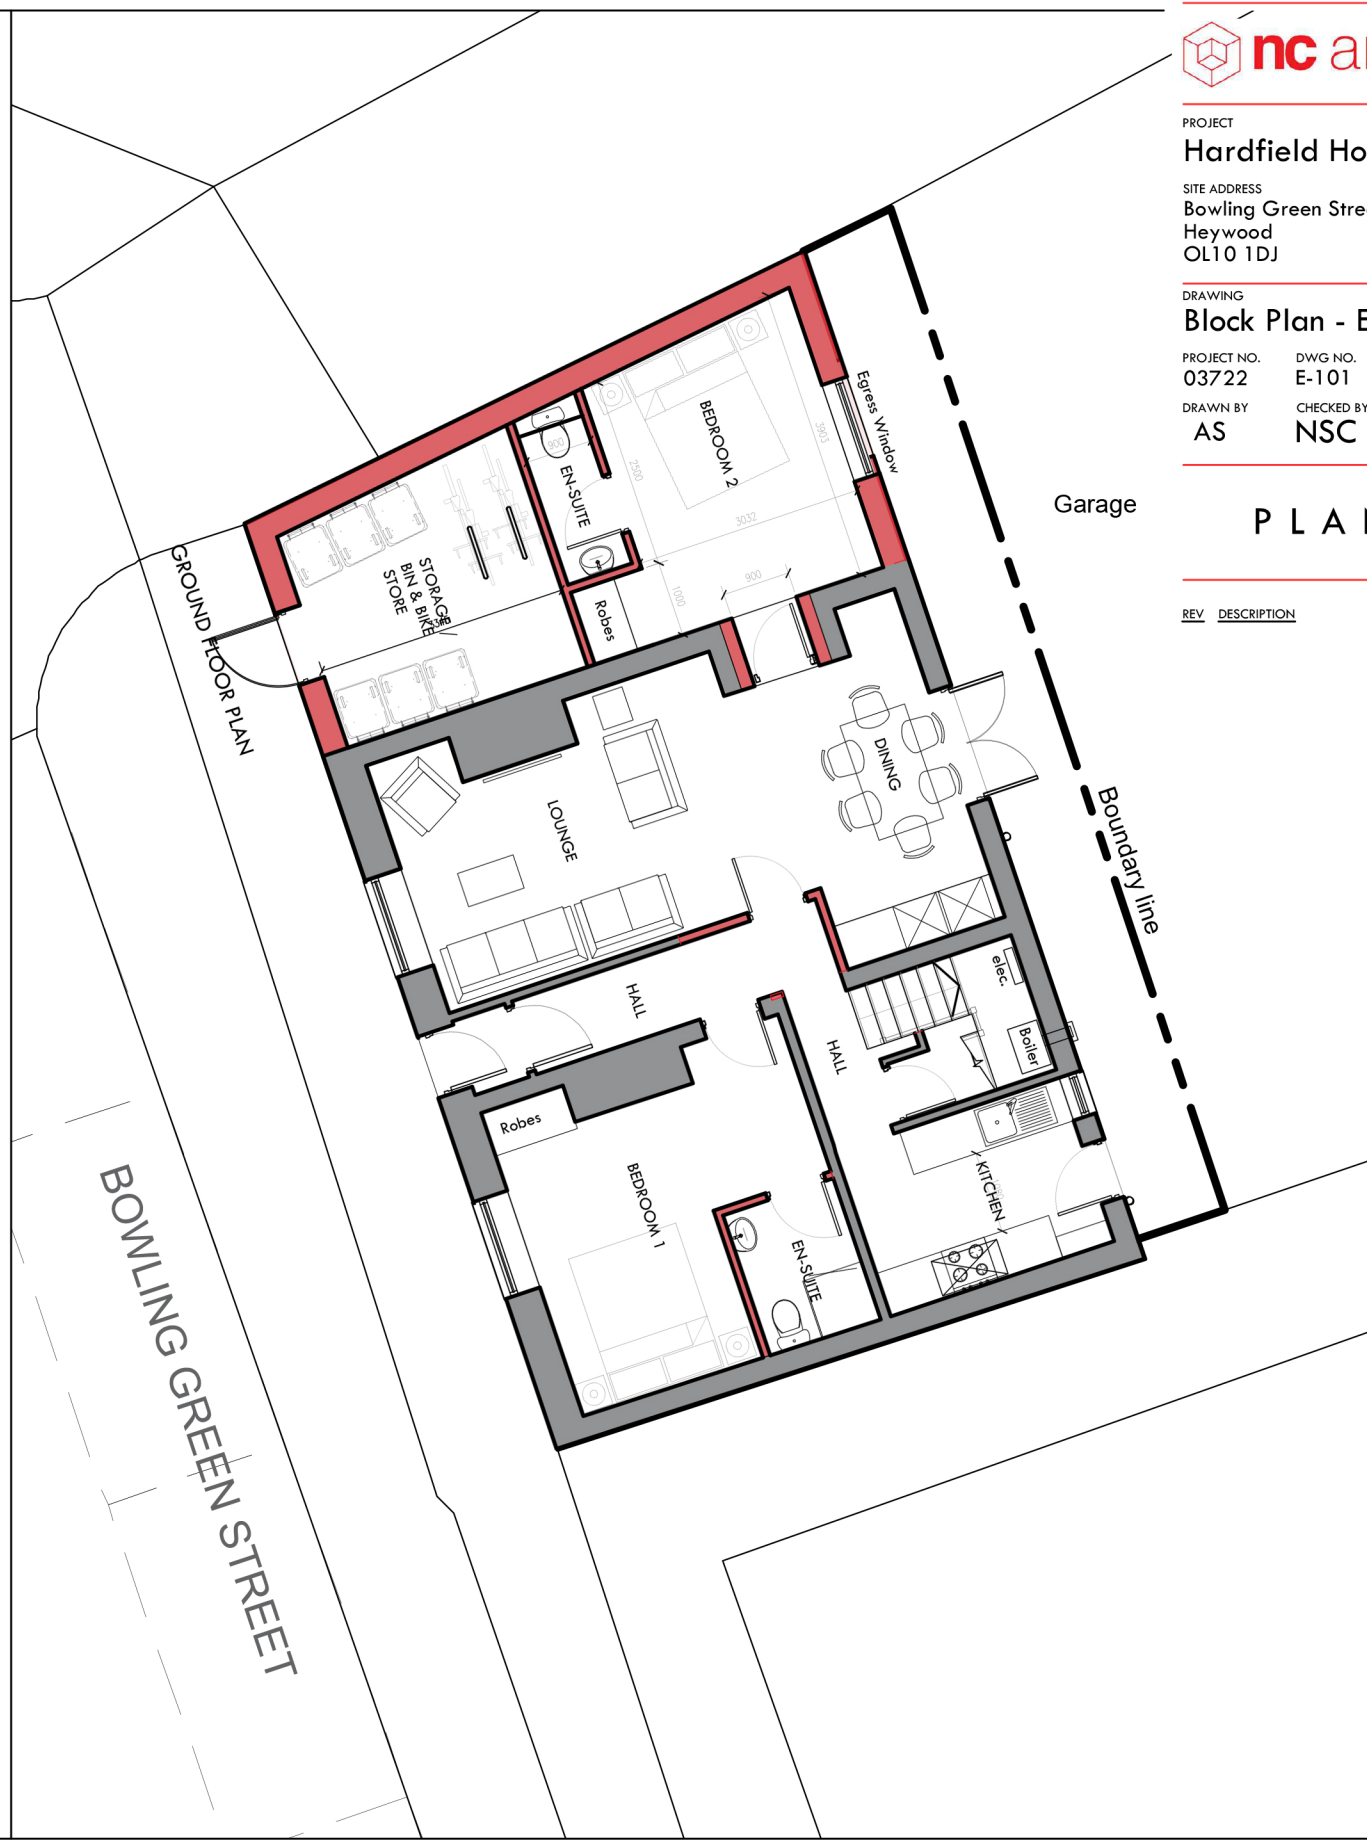

Site Block Plan as Proposed

