
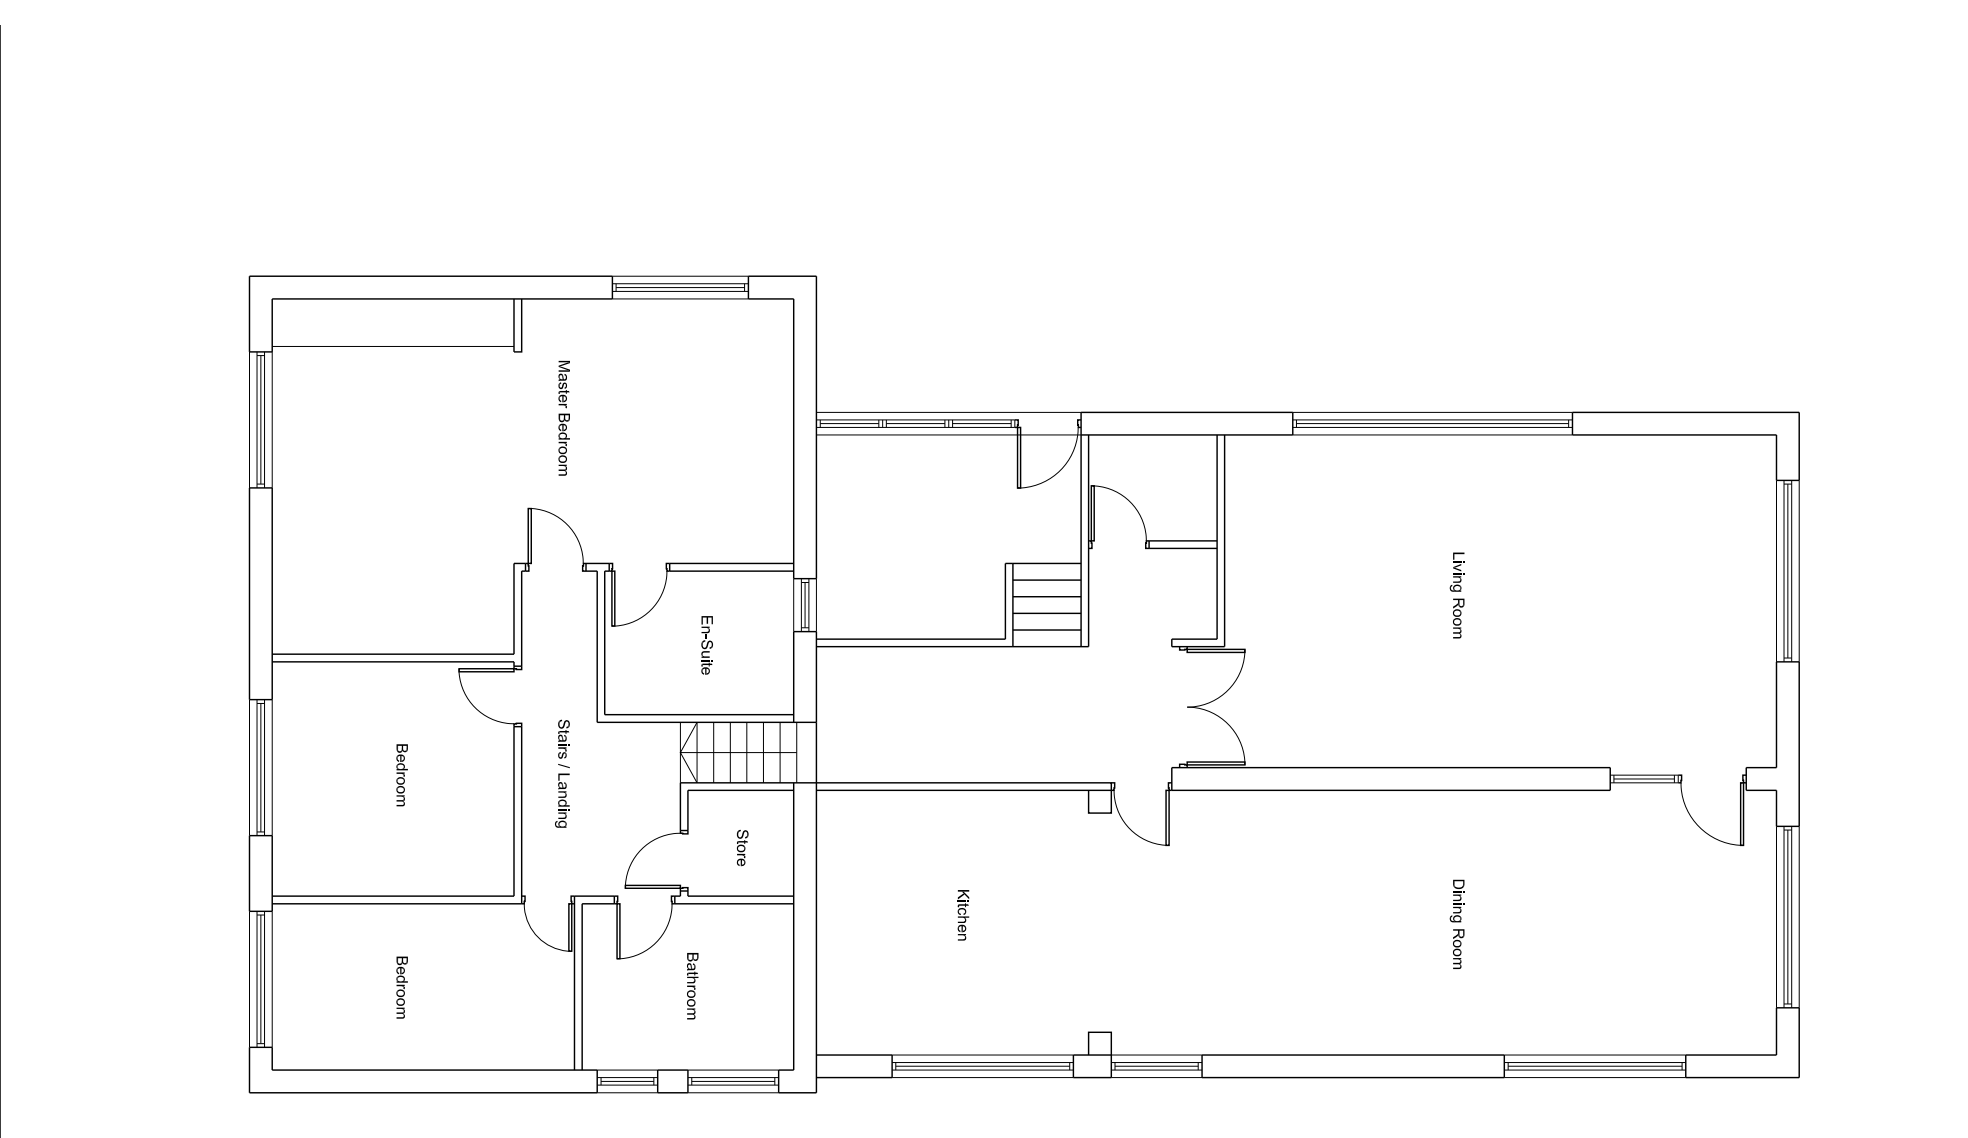
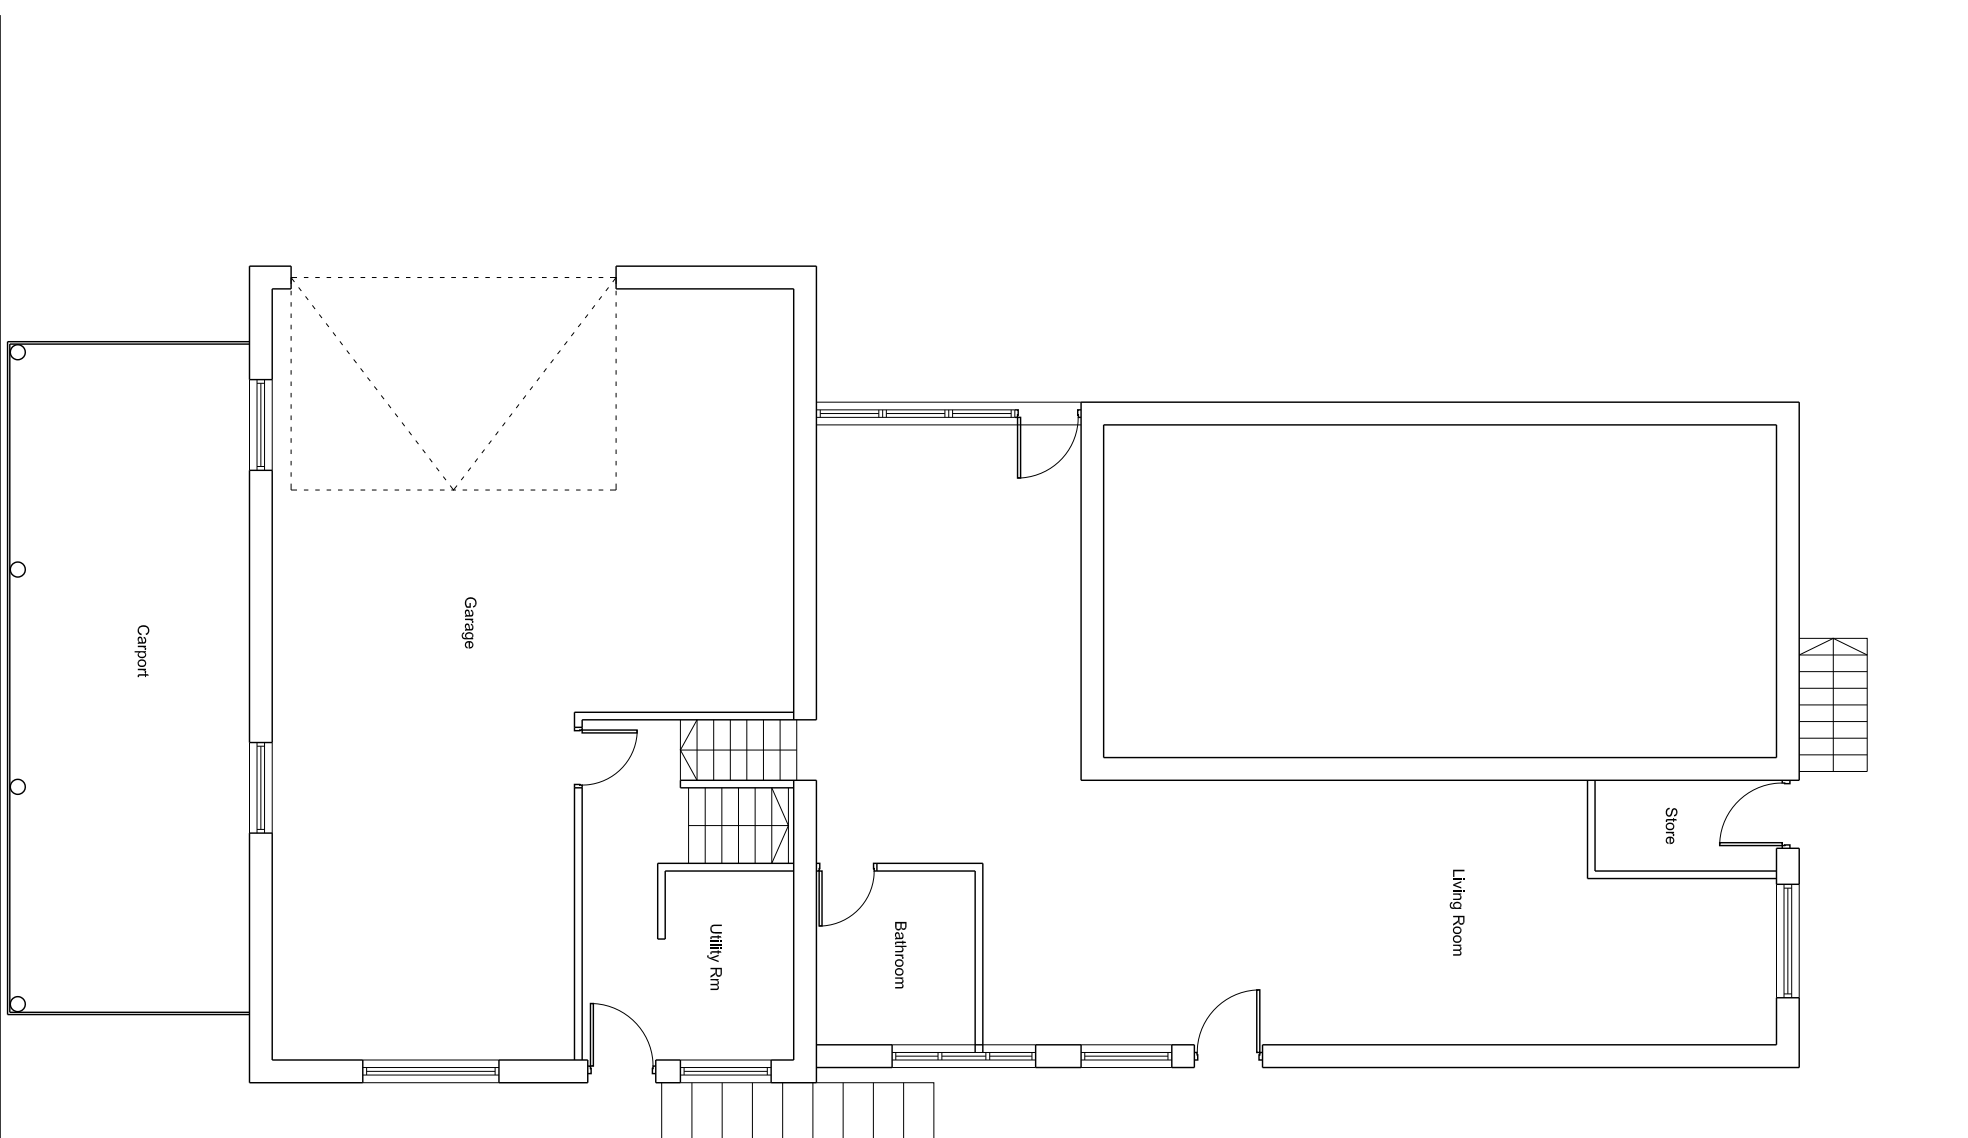
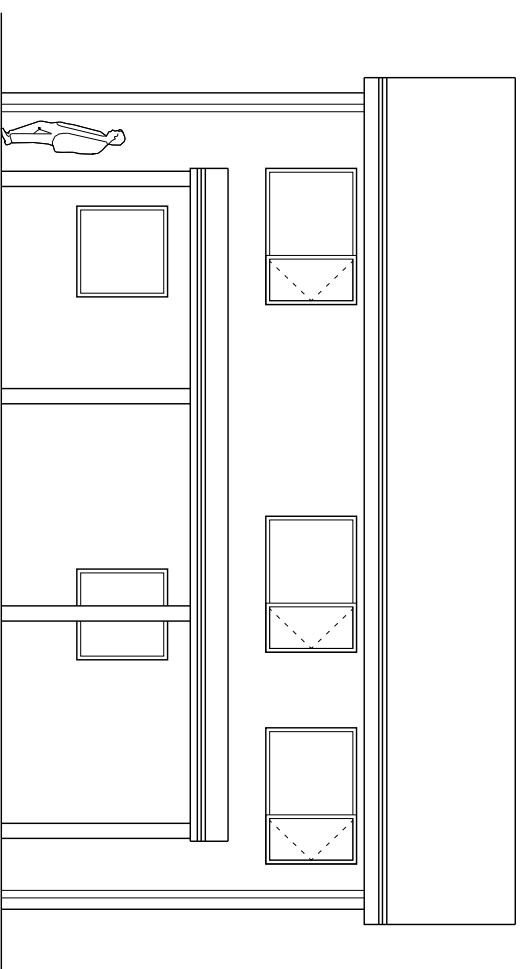
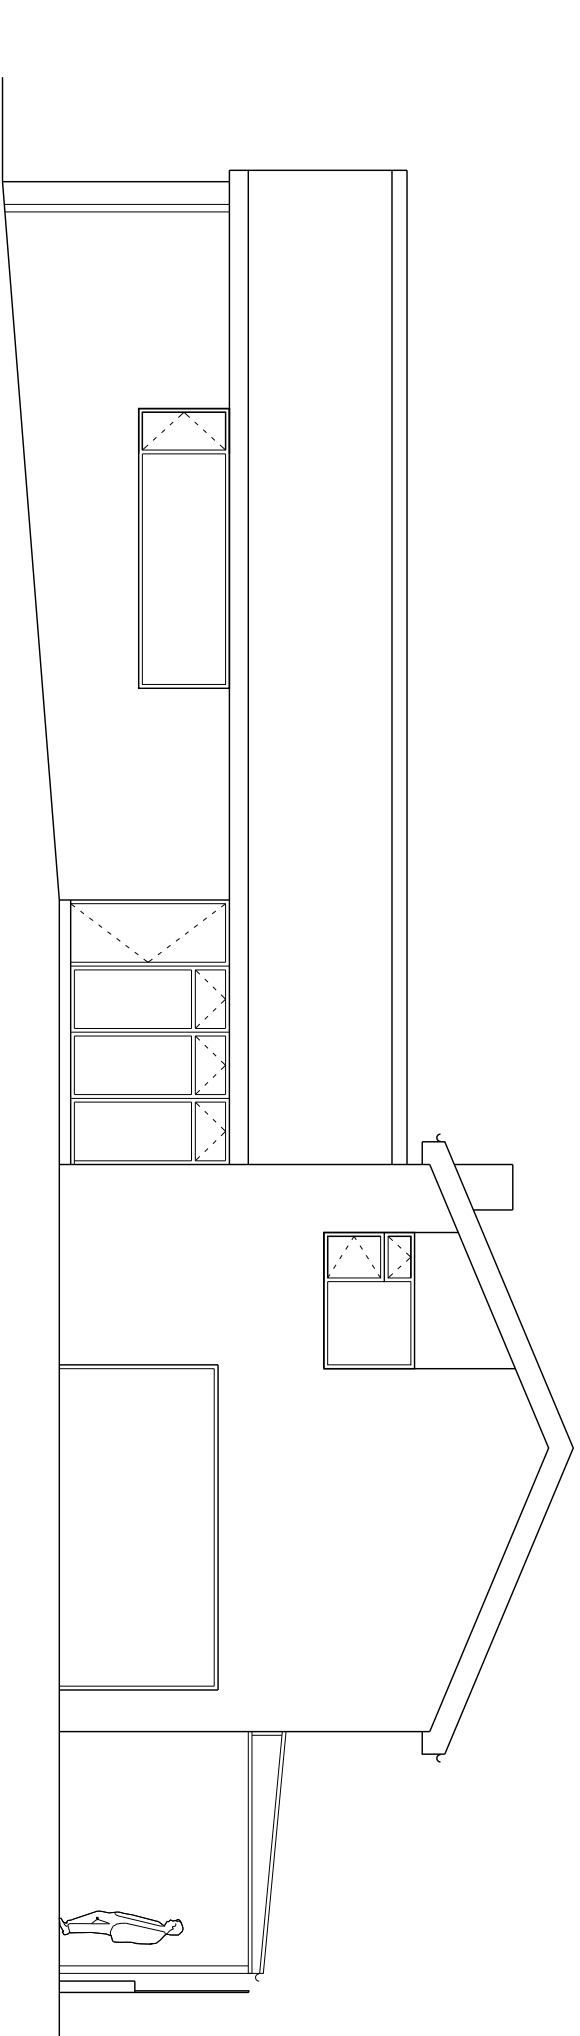
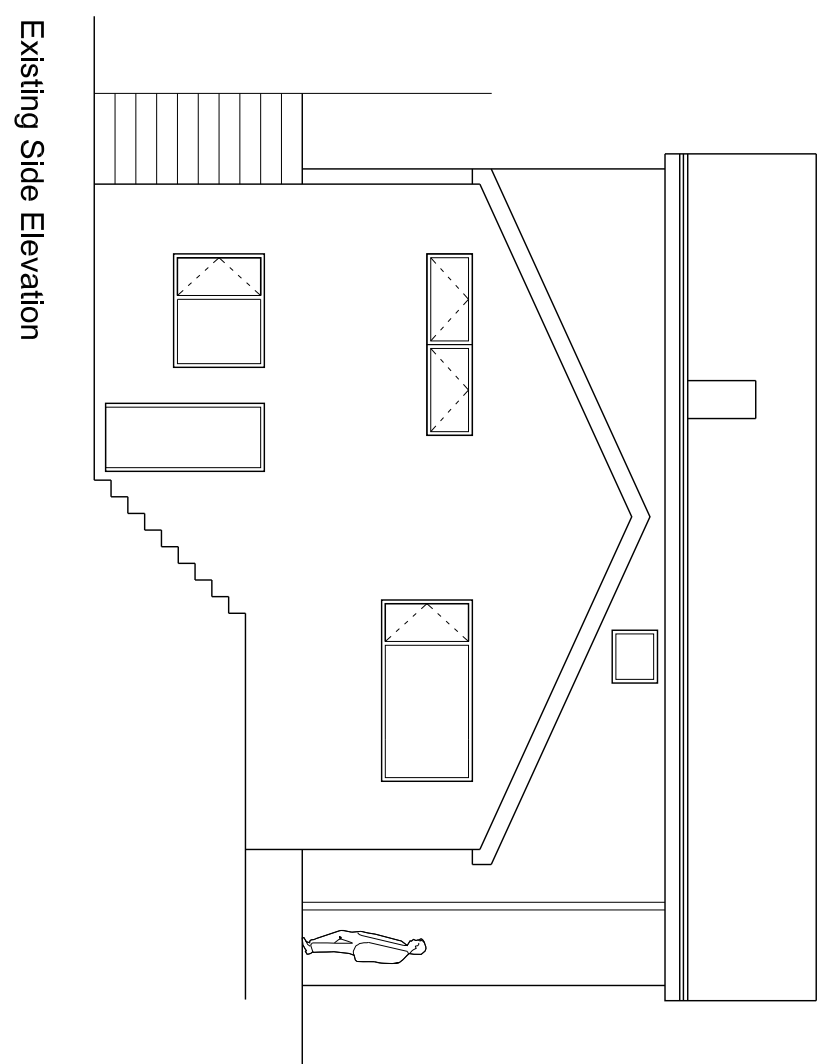


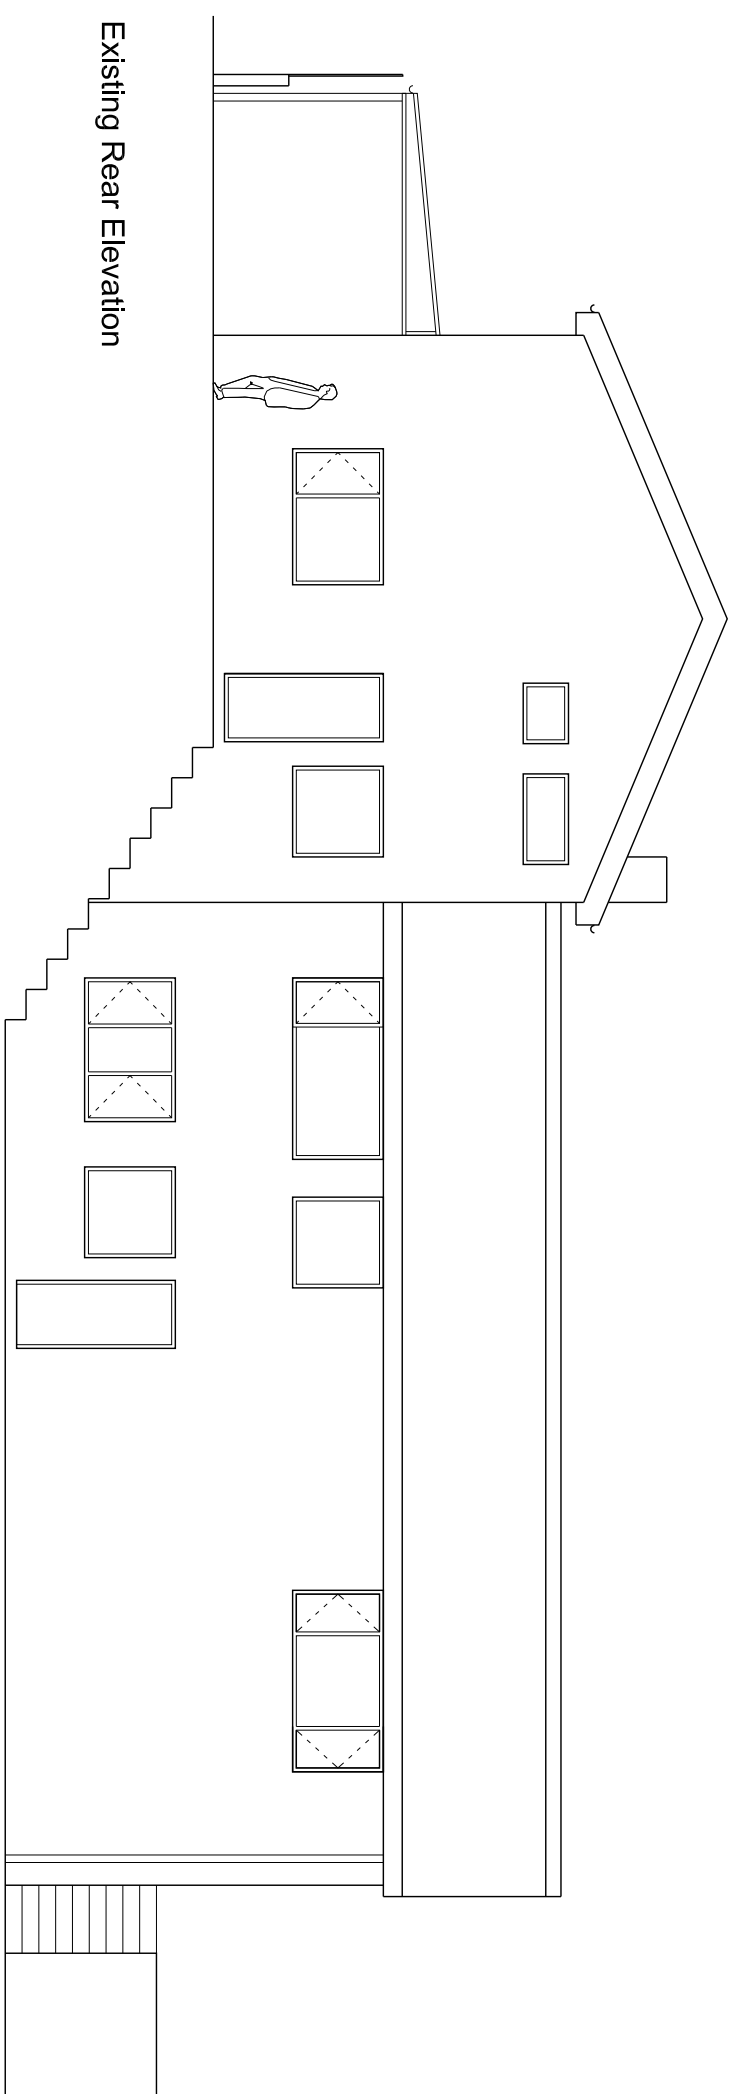

revision
drawing status

PRE - APPLICATION

client
Mr & Mrs Brown
High Binton,
2 Oulder Hill,
Rochdale,
OL11 5LF

concept design architects ltd
5 Sandby Close, Bittomish, Bacup, Lancashire, OL13 9TP
T: +44 (0)706 419 144 M: 07738055135
E: mobile@conceptdesignarchitects.co.uk

Proposed Ground & First Floor Extension

drawing title
Existing Plans & Elevations
date **SEPT 2023**
scale **1:100**
drawn **MH**
checked
drawing number