


NOTES

THIS DRAWING IS TO BE READ IN CONJUNCTION WITH THE FOLLOWING DLA ARCHITECTURE DRAWING NUMBERS:

- 2022-052 20000 GROUND & FIRST FLOOR GA PLAN
- 2022-052 20002 ROOF PLAN
- 2022-052 20010 GA ELEVATIONS & SECTIONS


This Drawing is for planning only, it is not be used for any other purpose.

External Materials Schedule	
Ref	Material description
1	Built up metal profiled cladding panel 32mm profile sheet laid horizontally wide rib out finish Colourcoat Prisma colour Metallic Silver RAL 9006
2	Built up metal profiled cladding panel 32mm profile sheet laid vertically narrow rib out finish Colorcoat Prisma colour Sargasso RAL 5003
3	Built up metal profiled insulated cladding 50mm half round panels vertically laid colour Merlin Grey BS18B25
4	Built up metal profiled insulated cladding 40mm deep, 300mm microrib panels horizontally laid with pre-fabricated external corner panels. Colorcoat Prisma colour Metallic Silver RAL 9006
5	PCC retaining / dock wall
6	Powder coated aluminium framed curtain walling with double glazed units argon filled cavity low 'e' clear inner pane with look-a-like panels and integral door where indicated
7	Office windows powder coated aluminium framed double glazed fixed lights argon filled cavity low 'e' clear inner pane
8	Insulated vertical rise sectional level access doors colour Merlin Grey BS18B2
9	Powder coated steel external doorsets to warehouse colour Merlin Grey BS18B2
10	Dock leveller to specialist sub-contractors detail design
11	Built up metal profiled insulated cladding 50mm half round panels vertically laid colour Goosewing grey (RAL 7038)
12	Built up metal profiled cladding panel 32mm profile sheet laid vertically narrow rib out finish Colorcoat Prisma colour Ice Blue (RAL 230 80 10)

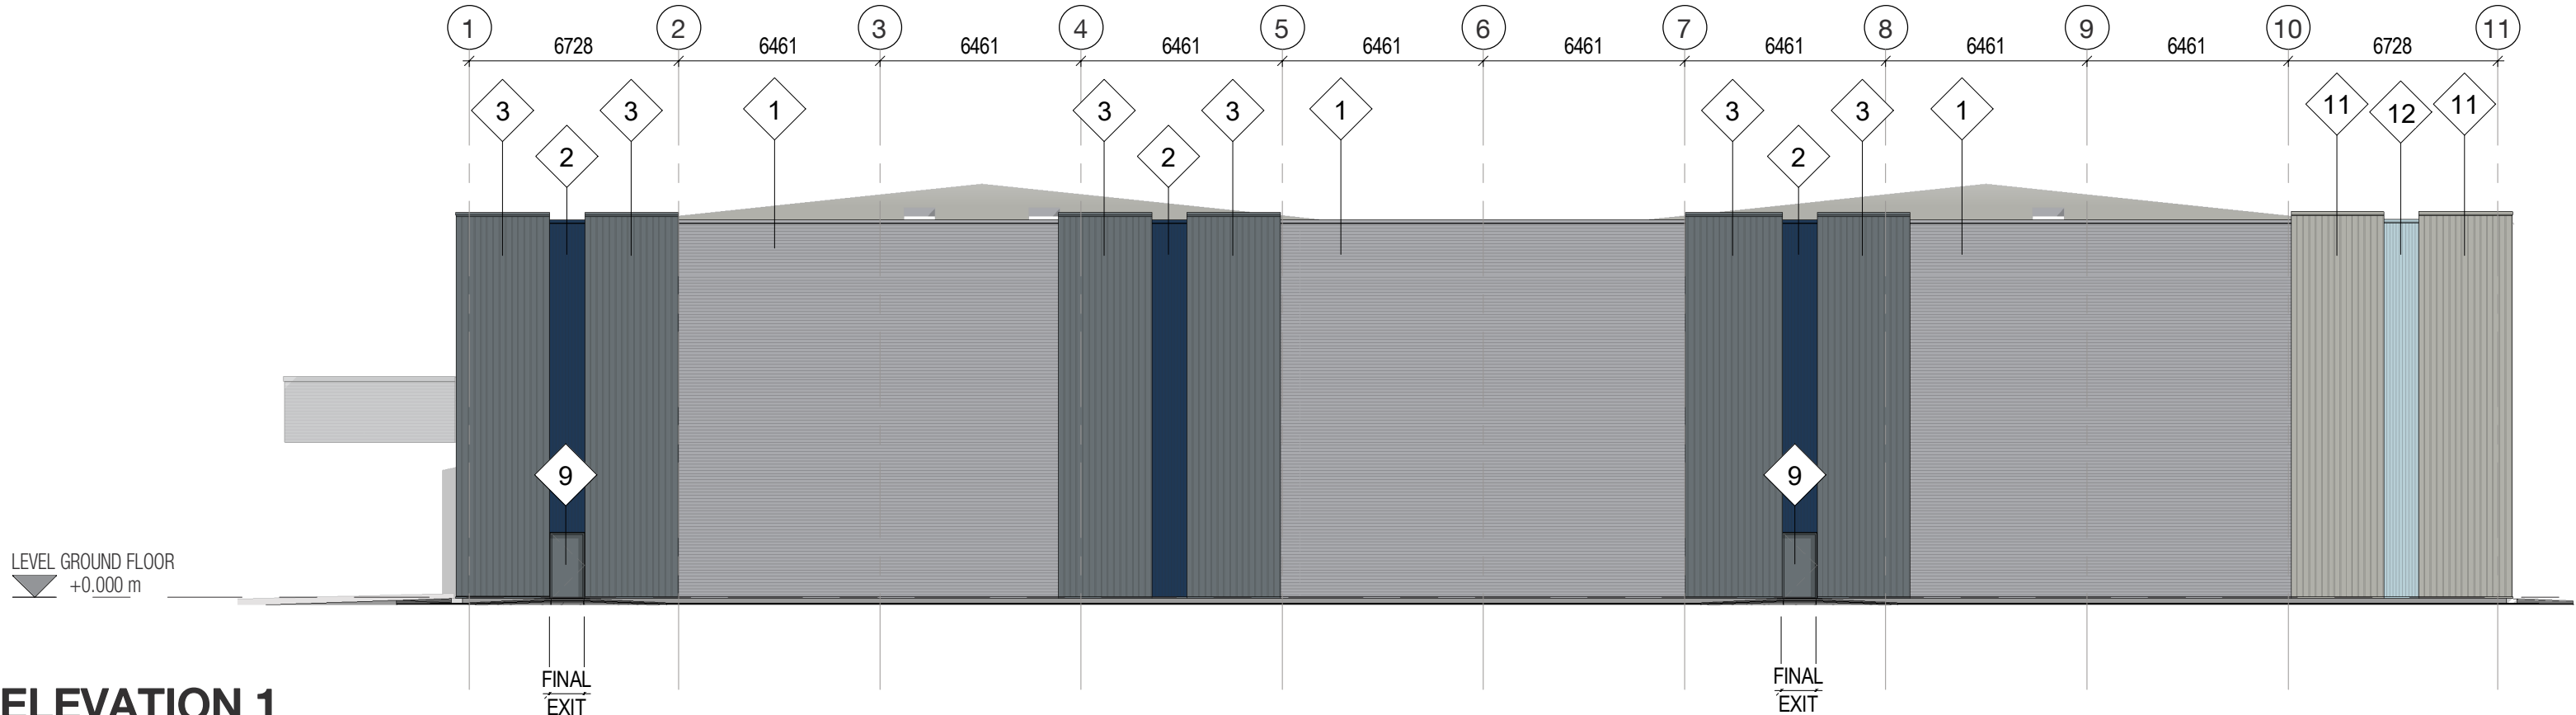


ELEVATION 1

1 : 200

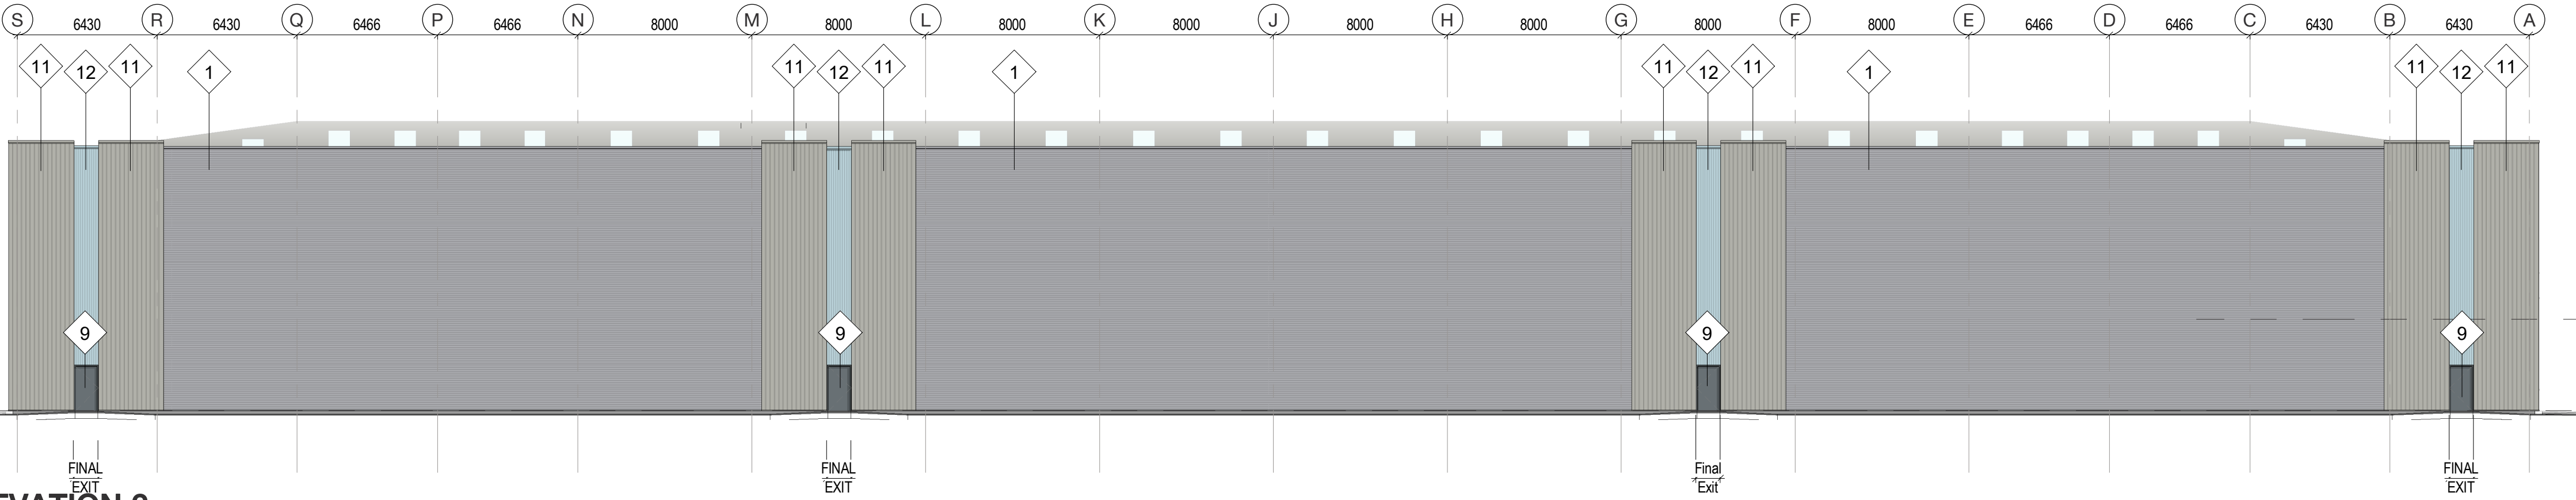


ELEVATION 2

1 : 200

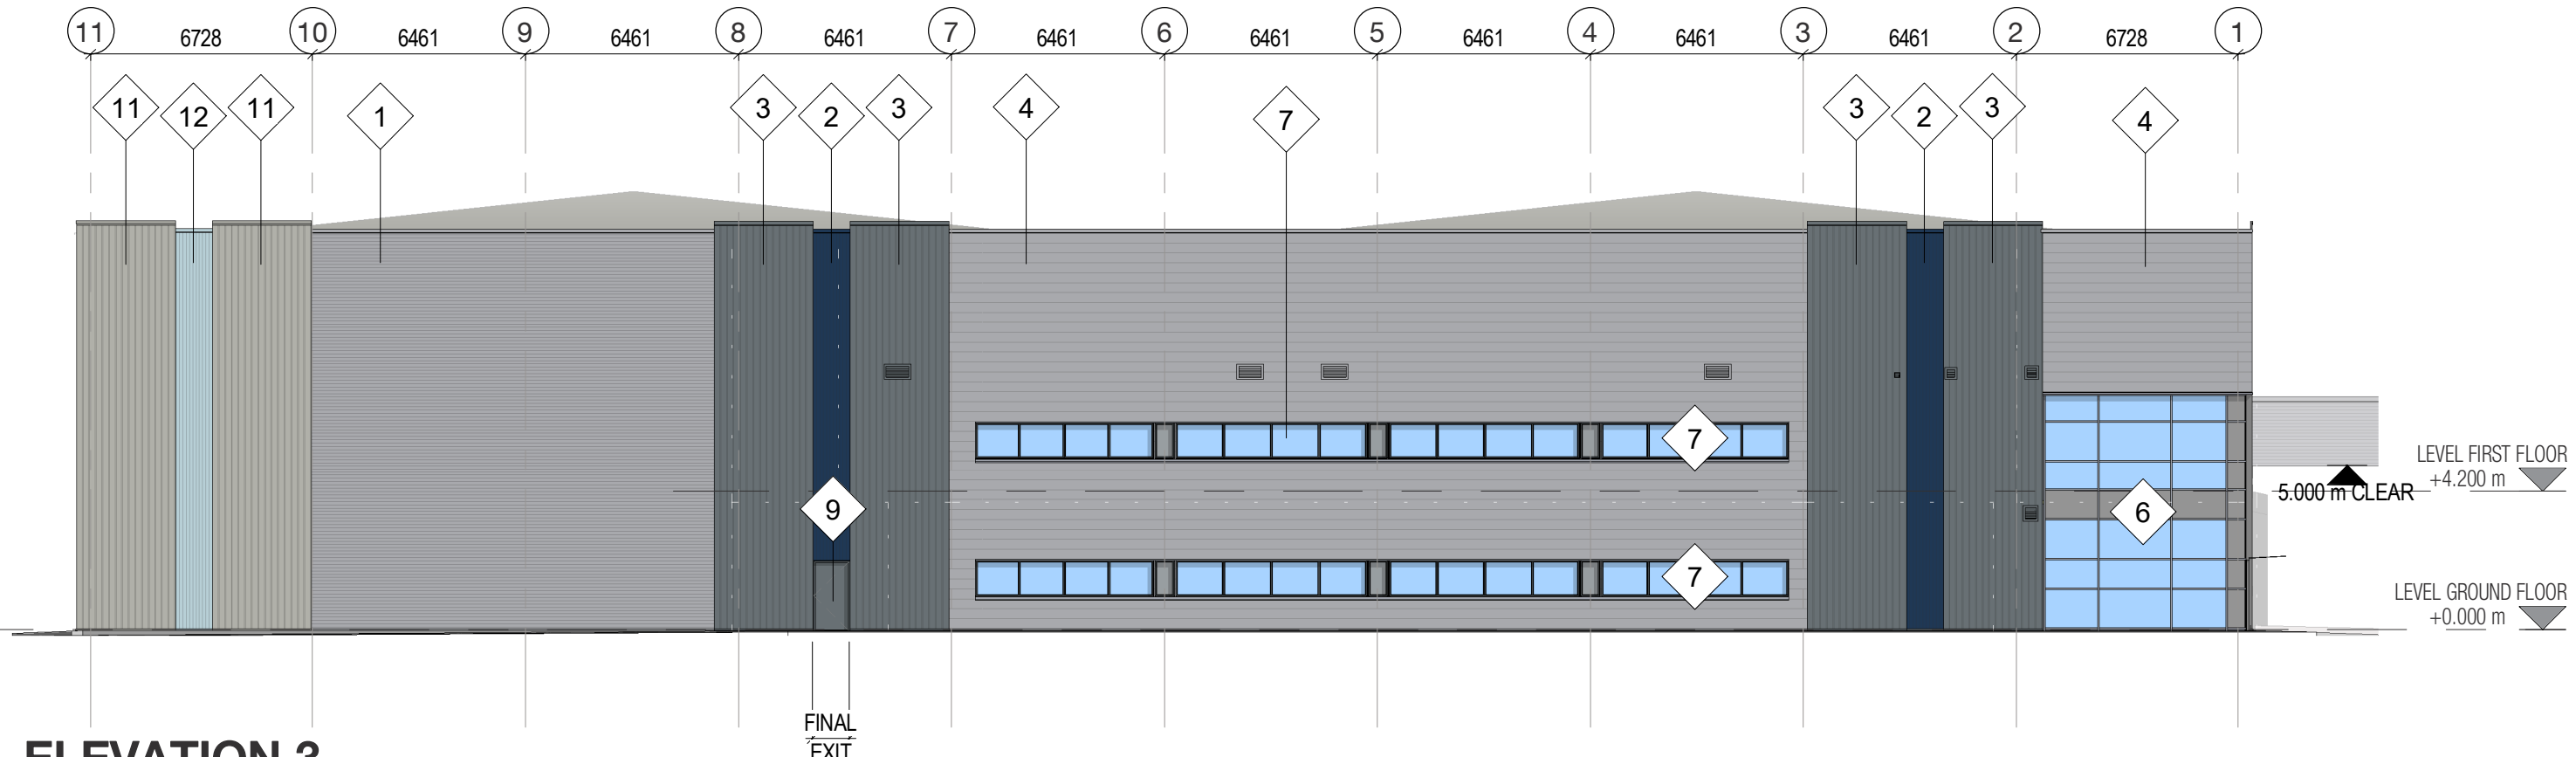


ELEVATION 3

1 : 200

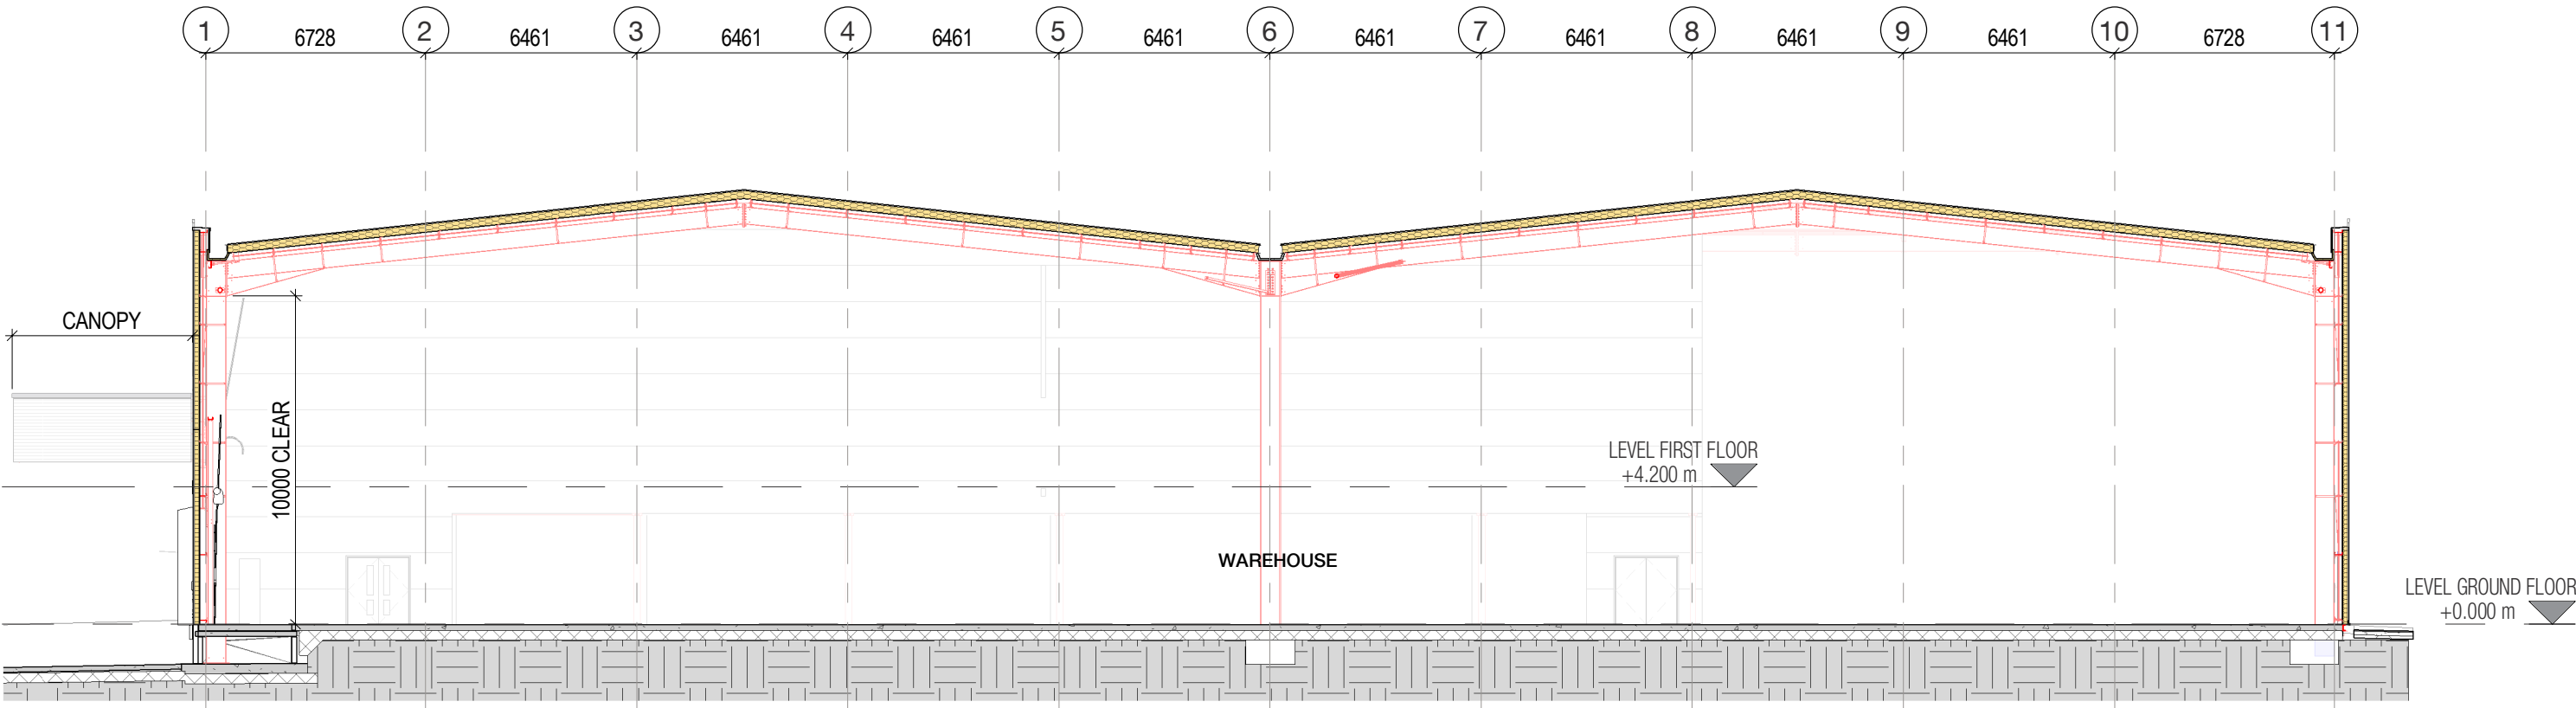

SECTION A-A

1 : 200

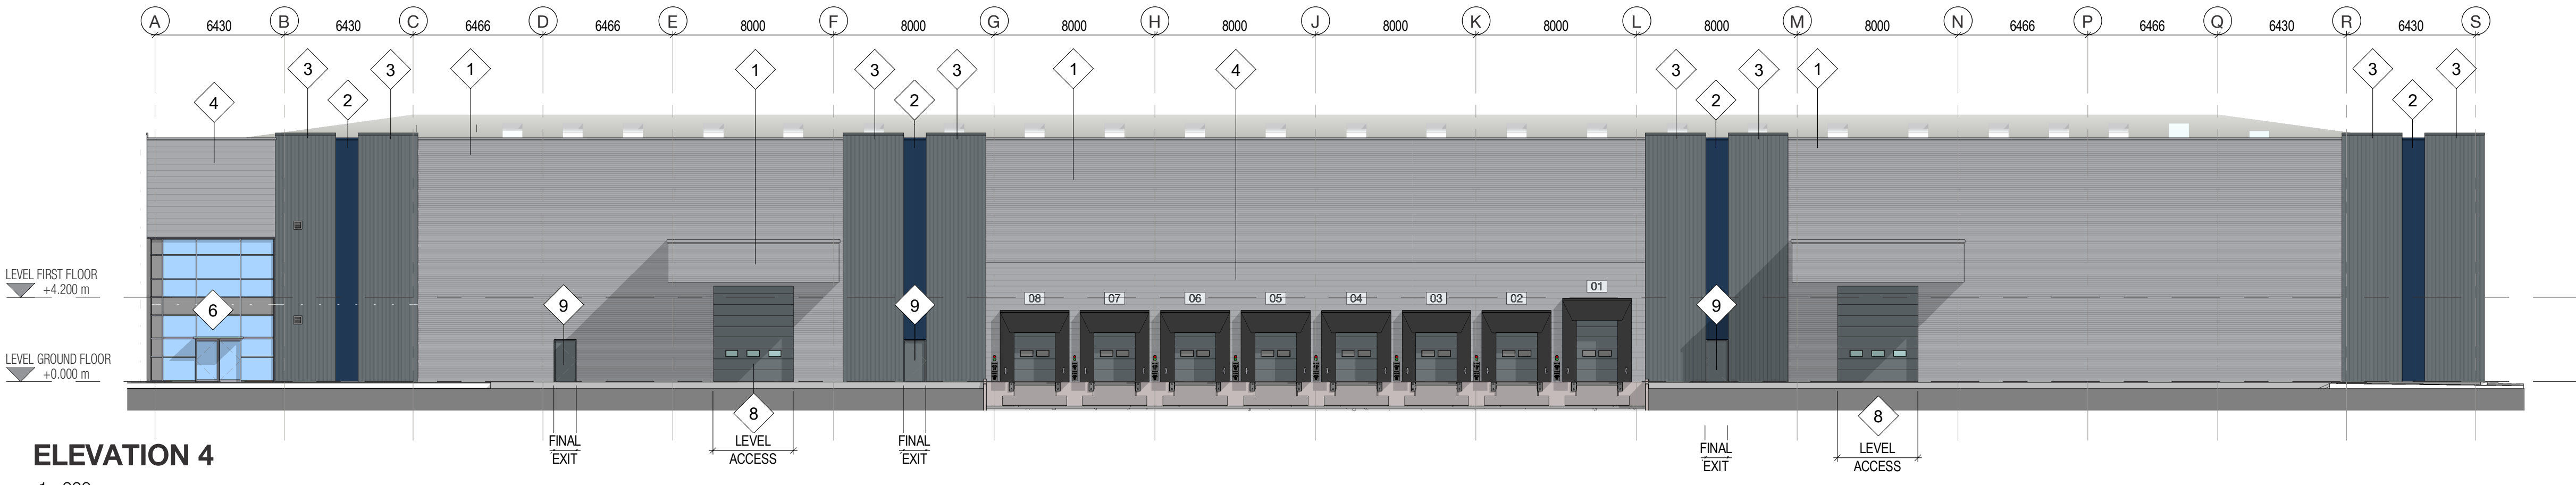

ELEVATION 4

1 : 200



INFORMATION CONTAINED IN THIS DRAWING IS THE SOLE COPYRIGHT OF DLA ARCHITECTURE LTD AND IS NOT TO BE REPRODUCED WITHOUT PERMISSION

DO NOT SCALE, REFER TO FIGURED DIMENSIONS ONLY

REVISIONS

P01	PLANNING ISSUE	14/07/22 BG
P02	UPDATED FOR PLANNING SUBMISSION	18/08/22 CF PT
P03	FUTURE OFFICE WINDOWS OMITTED AS DISCUSSED WITH ALISON TRUMAN INTERIM DEVELOPMENT MANAGER AT ROCHE DALE BOROUGH COUNCIL EMAIL DATED 21/09/22	21/09/22 VS BG
P04	MAIN ENTRANCE DOOR LOCATION REVISED FOLLOWING CONSULTATION WITH PLANNING	31/03/2023 CF BLG
P05	CLADDING TO ELEVATIONS WHERE CLOUDED HAVE BEEN UPDATED FROM MERLIN GREY TO GOOSEWING GREY AND FROM SARGASSO BLUE TO ICE BLUE IN ACCORDANCE WITH PLANNING CONDITION 7. SCHEDULE HAS BEEN UPDATED IN LINE WITH THE NEW CLADDING COLOURS.	12/06/2023 CMF BLG
P06	PLANNING NMA - LOUVRES ADDED. GROUND FLOOR WINDOWS ADDED. COMPOSITE CLADDING CHANGED TO BUILT UP. FINAL EXIT DOOR BETWEEN GRIDLINE C AND D REPOSITIONED BETWEEN GRIDLINES D AND E	10/07/24 CF PT

dlA
ARCHITECTURE

6 E Parade | Leeds | LS1 2AD
0113 887 3100
www.dla-architecture.co.uk

PROJECT
KINGSWAY PLOT J

TITLE
UNIT J2 GA ELEVATIONS
& SECTION

SCALE
1 : 200 @ A1

DATE
25/05/22

DLA REF
2022-052

DRAWN
PT

REVIEWED
BLG

PROJECT
KPJ

ORIGIN'R
DLA

ZONE
J2

LEVEL
XX

TYPE
DR

ROLE
A

NUMBER
20010

STATUS
PLANNING

REVISION
P06