




Front




Rear



Left Side

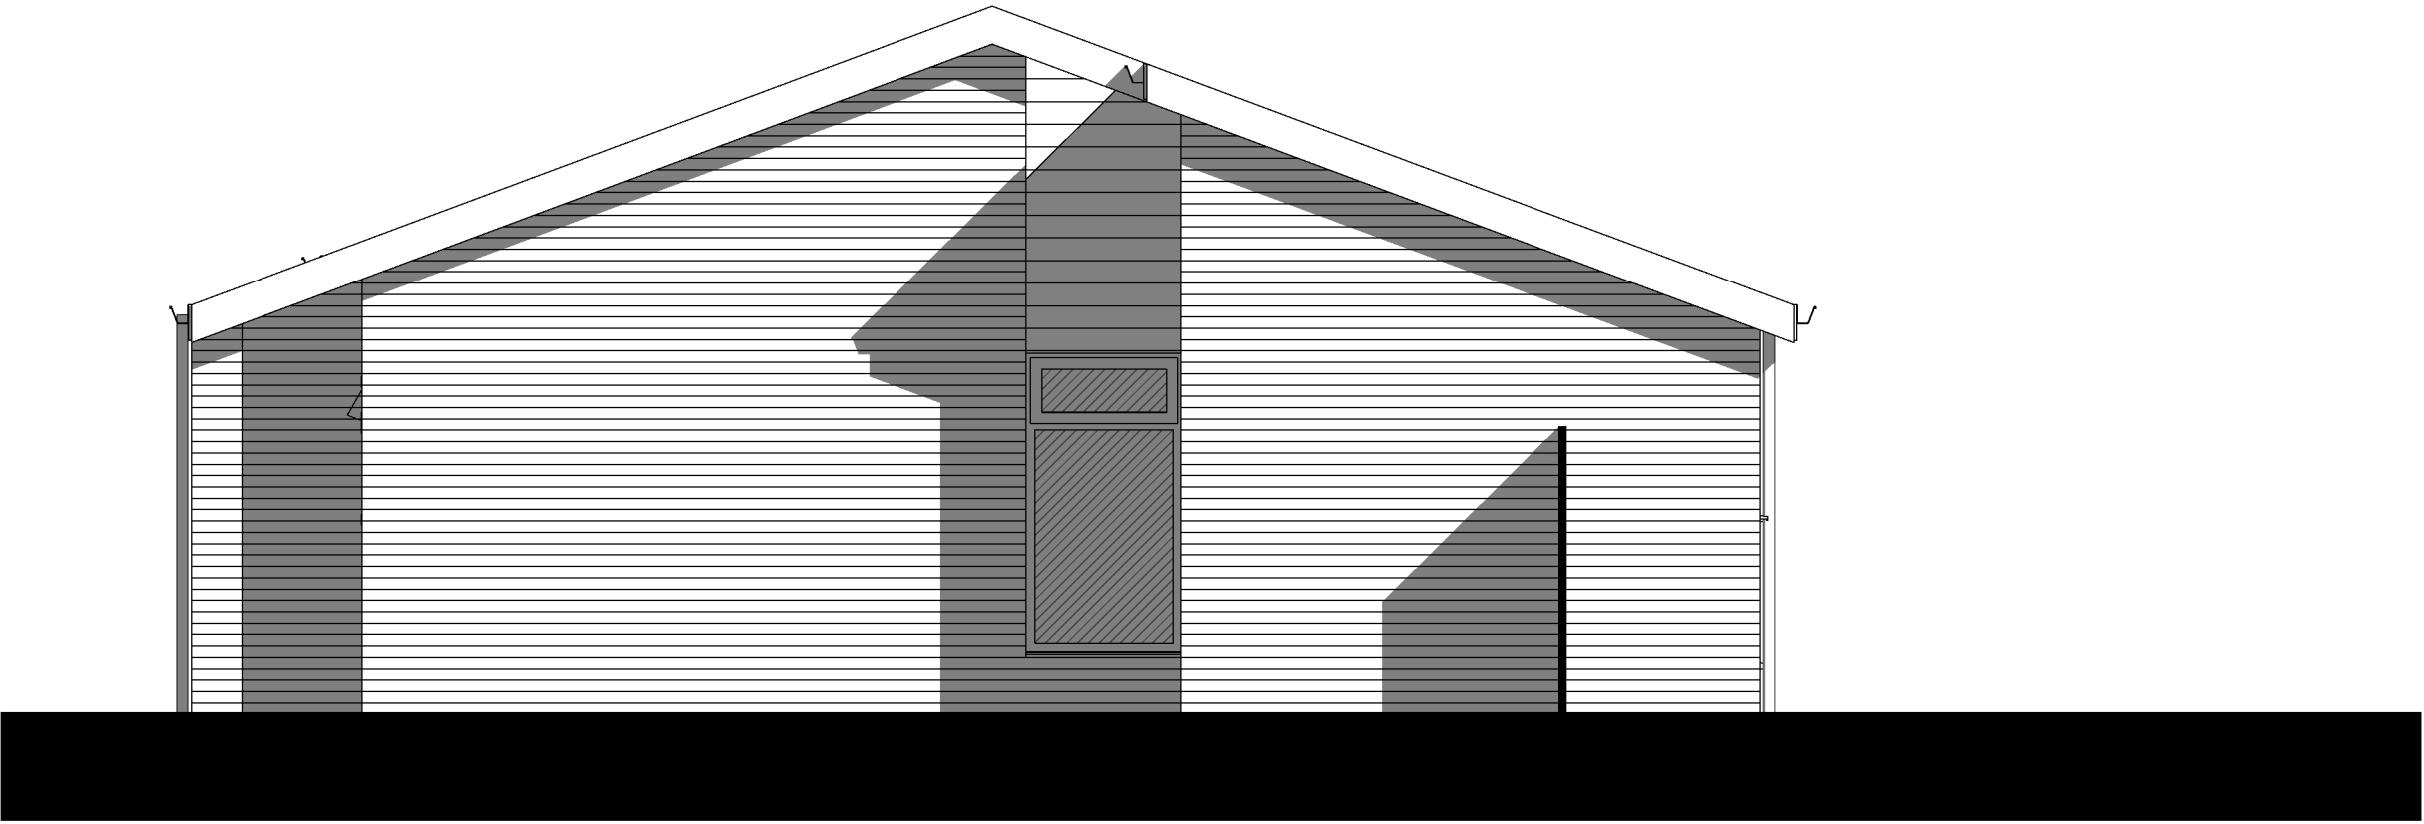

Right Side

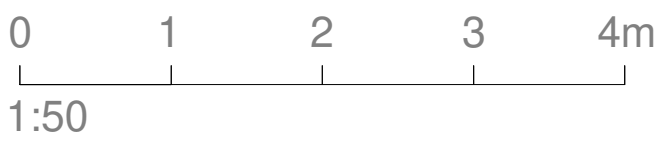

- General Notes:
- Do not scale from drawings.
 - Errors to be reported immediately to the architect.
 - To be read in conjunction with all relevant architect, services and structural engineer, and other consultant information.
 - All existing site, tree and building information has been compiled from different sources.
 - All dimensions to be checked on site prior to construction, manufacture or installation.
 - All information copyright of Tom Attewell Architects.

A	Step in boundary with 78 Greenvale added	22.11.24
Rev	Description	Date

Status:

Planning

Client:
Mr and Mrs Shah

Site:
41 Norford Way, Rochdale, OL11 5QS

Scale at A1: As indicated	Scale at A3: 1 : 100	Date: 30.09.24
Project No: 2415	Drawing No: 110_3	Revision: A