



NO RESPONSIBILITY SHALL BE TAKEN FOR ANY USE MADE OF THIS DOCUMENT OTHER THAN FOR THAT WHICH IT WAS PREPARED AND ISSUED.
ALL DIMENSIONS SHOULD BE CHECKED ON SITE.
DO NOT SCALE FROM THIS DRAWING
ANY DRAWING ERRORS OR DIVERGENCIES SHOULD BE BROUGHT TO THE ATTENTION OF DESIGN TEAM AT THE ADDRESS SHOWN BELOW.

NOTES

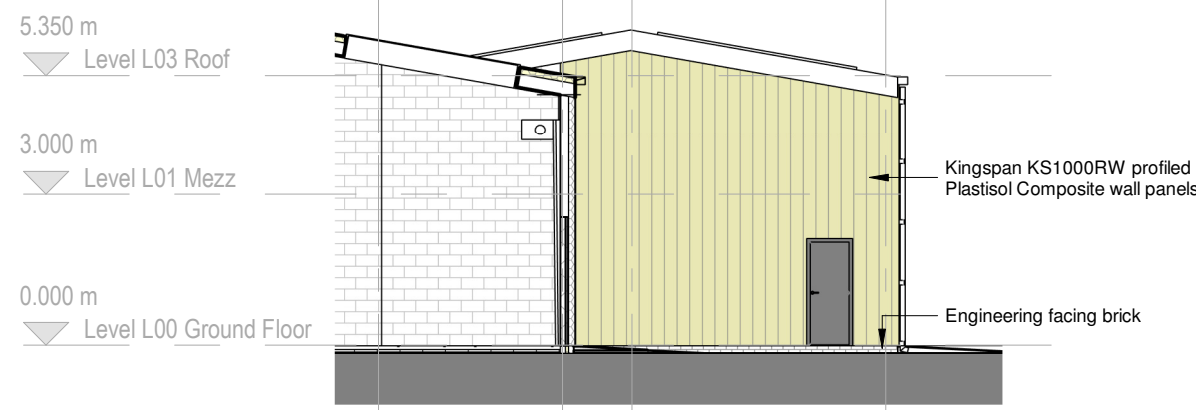

1 Elevation 01
1 : 150

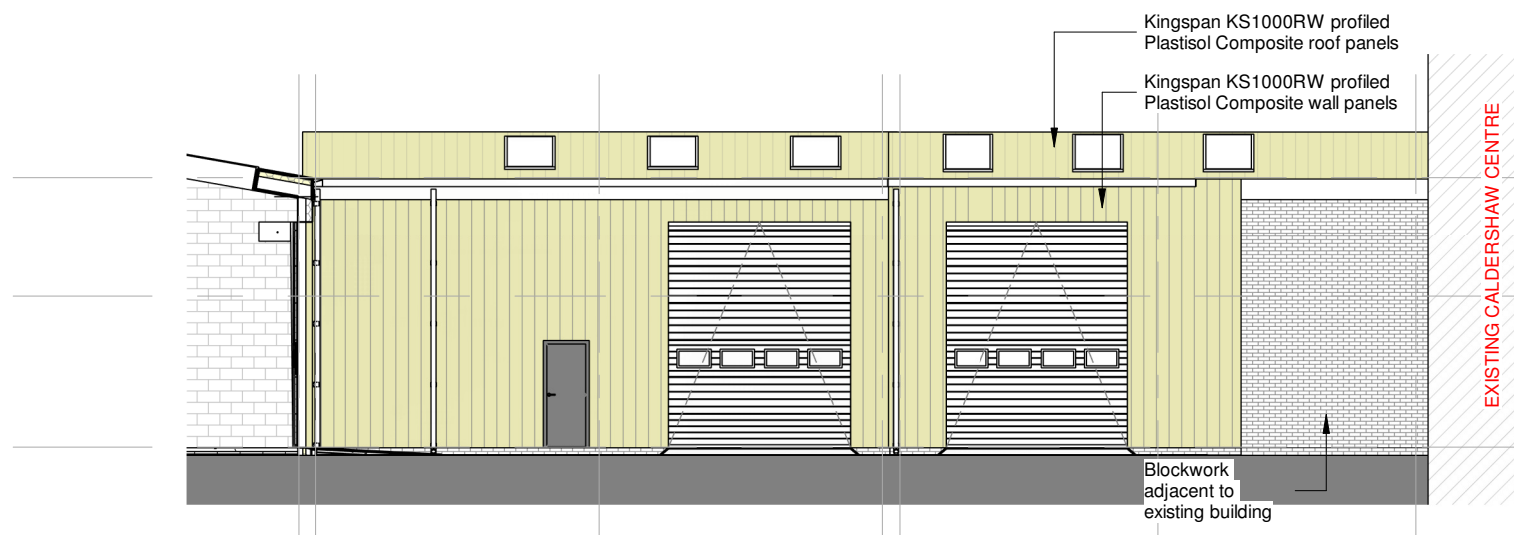


2 Elevation 02
1 : 150




3 Elevation 03
1 : 150




4 Elevation 04
1 : 150

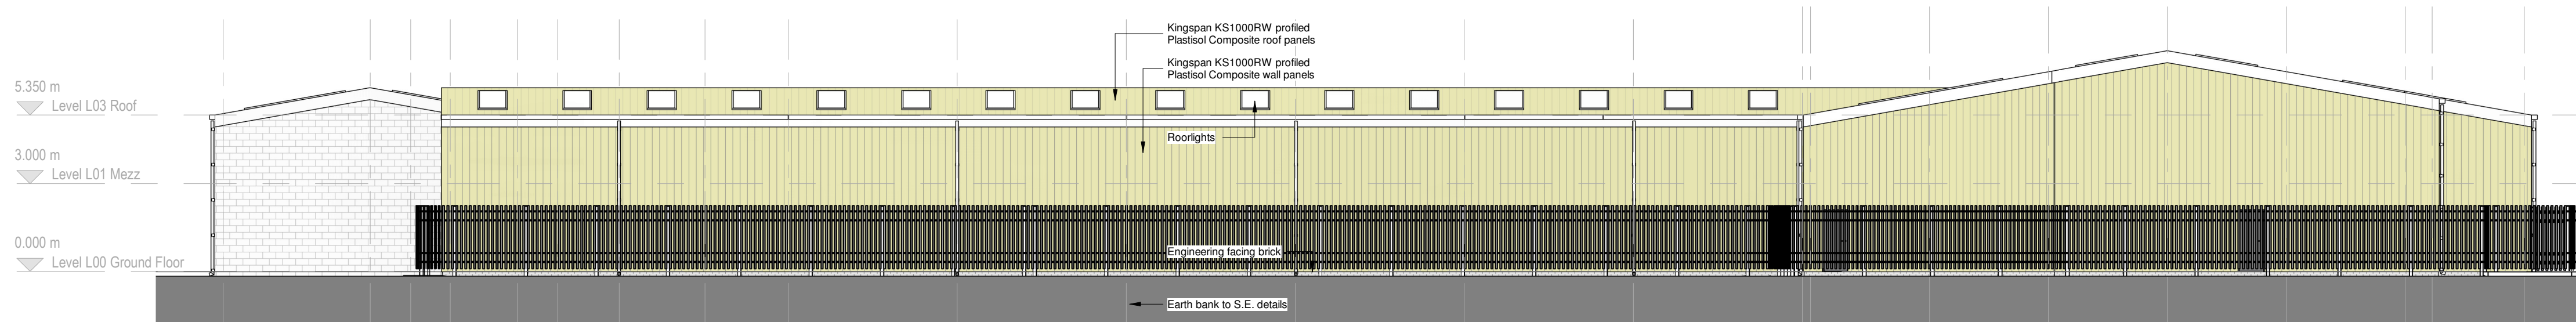

5 Elevation 05
1 : 150

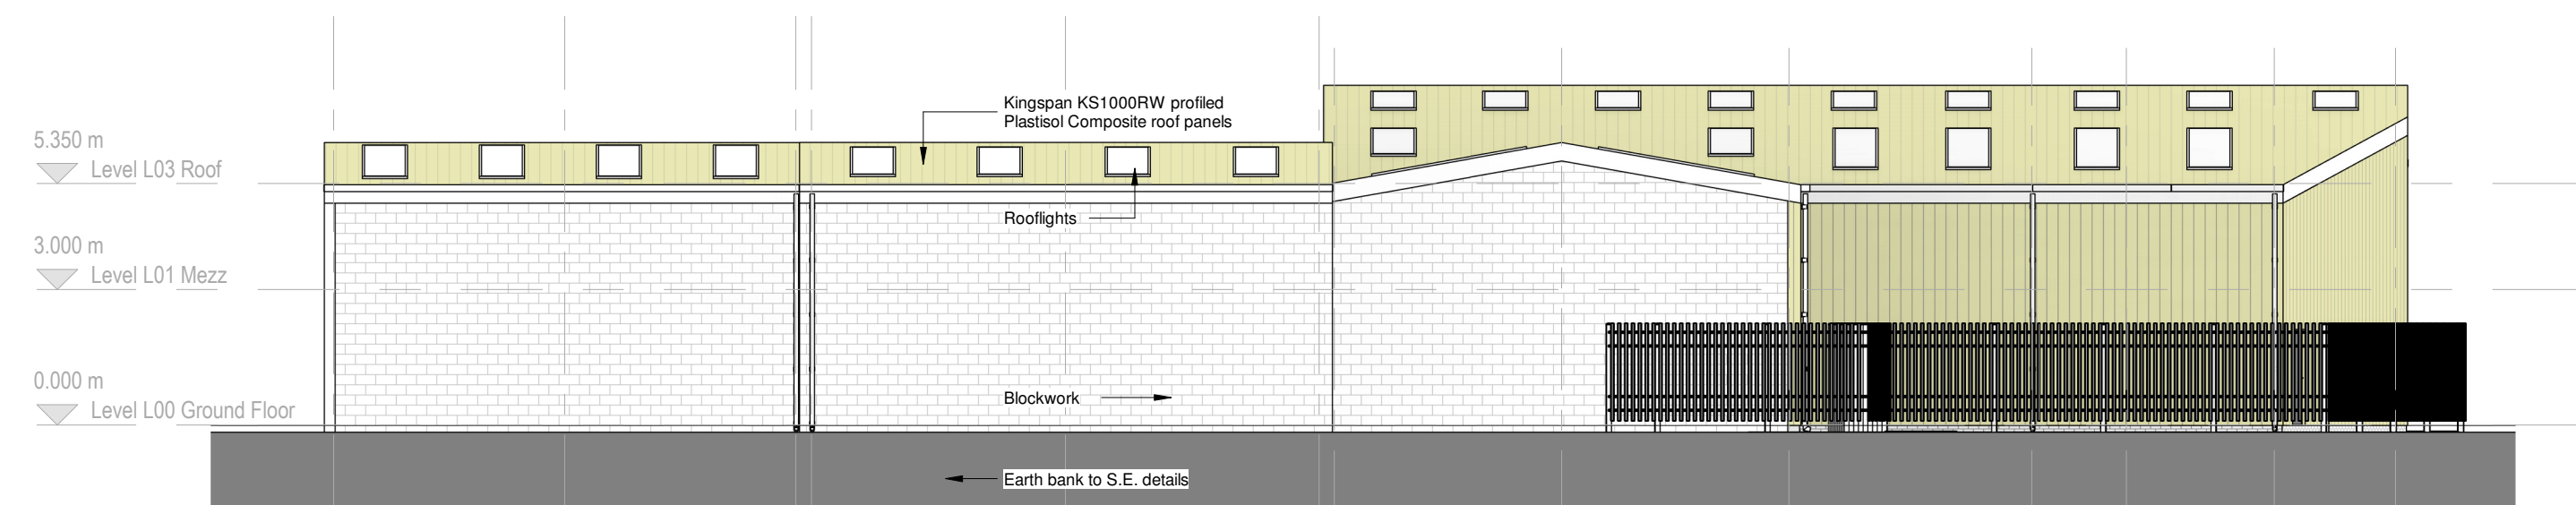


6 Elevation 06
1 : 150

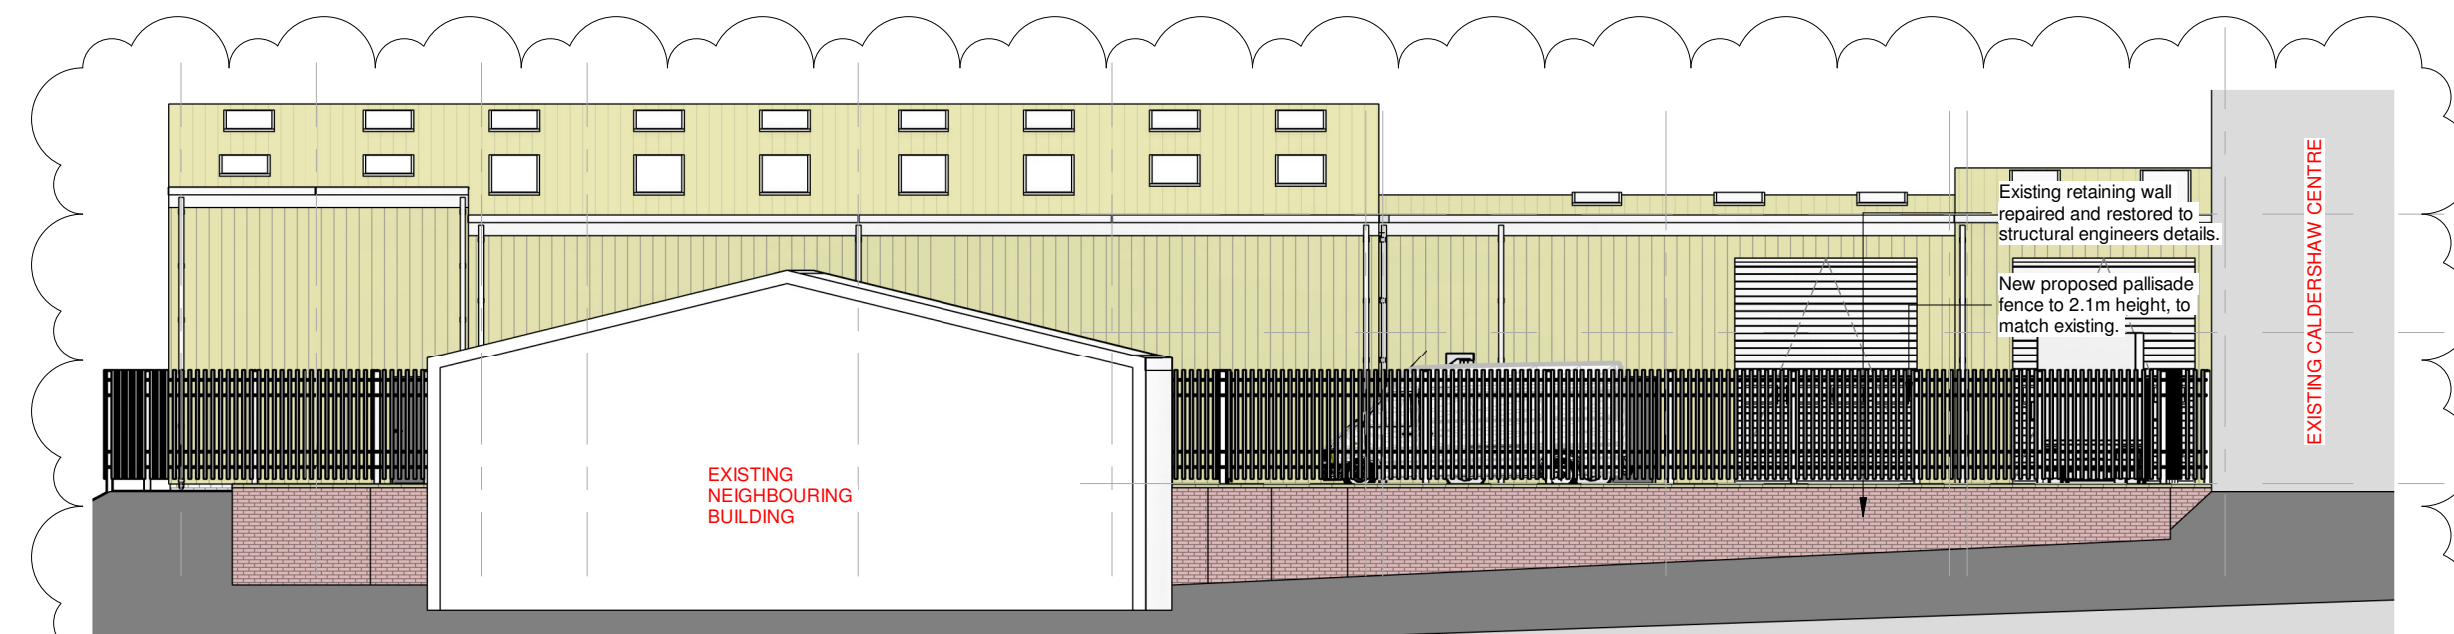

7 Elevation 07
1 : 150

CLIENT
I.Q.7. LTD

33 Mere Drive
Clifton
Swinton
Manchester, M27 8SD
United Kingdom
M: +44 (0)746 264 4148
E: achiguma@icloud.com

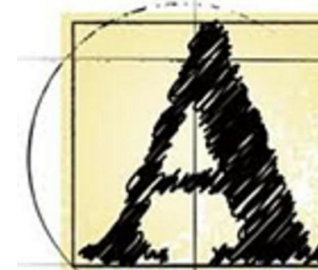

PROJECT TITLE
Caldershaw Centre, Ings Lane, Rochdale

PLANNING SUBMISSION

COMPANY TITLE
GA Elevations

89107-ACC-ZZ-ZZ-DE-A-0104

SCALE
1 : 150

DATE
10/09/2023

REVISION
P1

REVISION DESCRIPTION
P1 Elevation 7 added
P0 First Issue
DRAWN
CHECKED
DATE
28/01/2025
15/09/2023