



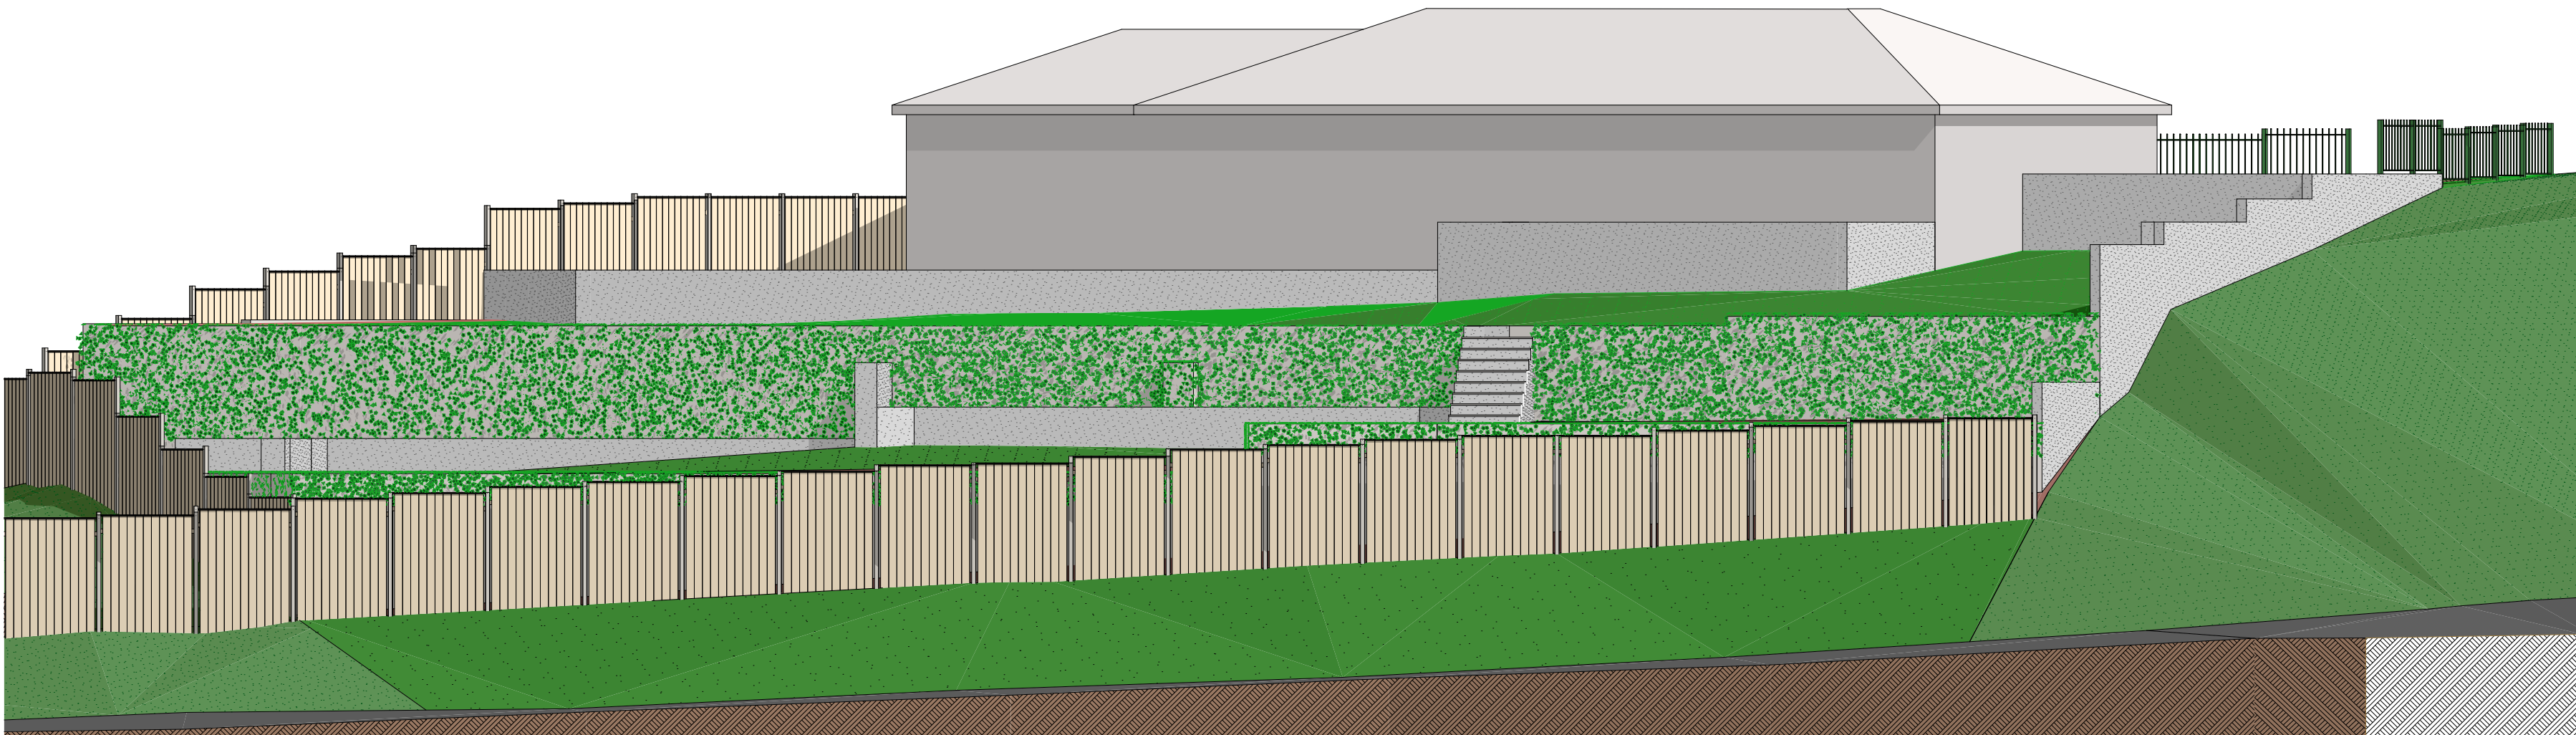

Elevation from Trows Lane (Proposed)

1:100

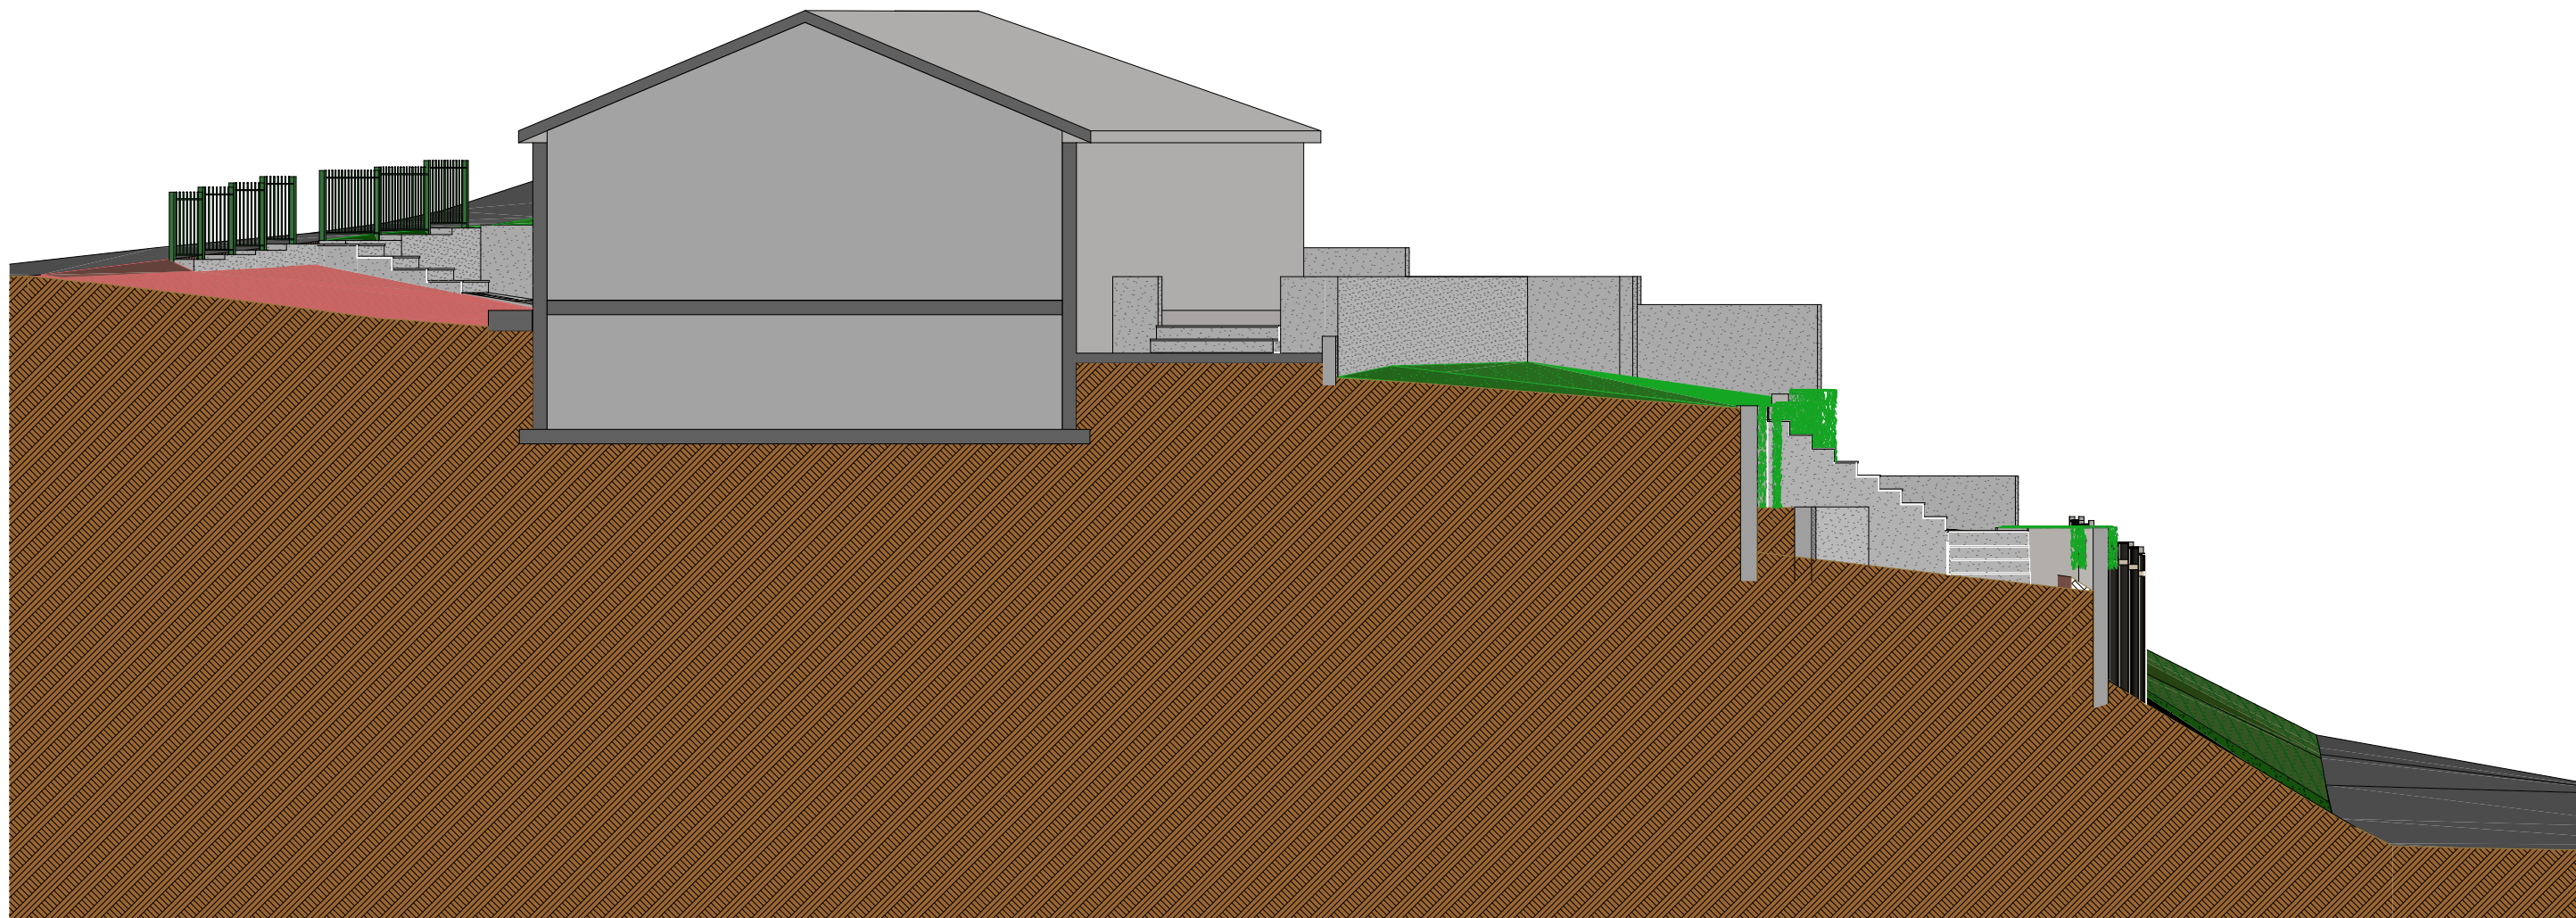

Section A-A

1:100

**GOODCHILD DESIGN
PARTNERSHIP**

0161 850 8586
07764 772 622

goodchild.design@icloud.com

132-134 Great Ancoats St
Manchester M4 6DE

The Contractor is responsible for checking and confirming dimensions at the job site. Goodchild Design Partnership will not be responsible for construction means, methods, techniques, sequences, or procedures, or for safety precautions and programs in connection with the project. DO NOT SCALE FROM THIS DRAWING

**NOT FOR CONSTRUCTION -
FOR ASSESSMENT BY THE
PLANNING AUTHORITY ONLY**

Mr Awat Abdullahi

163 Leander Drive
Rochdale OL11 2XE

Garden Remodel

Rev:															
Rev	ChID														
Change Name															
Date															

Project Status:	
Feasibility	Detailed Design
Design	Construction
Planning	As Built

Scale: As indicated @ A2

Sheet: 2.05
Proposed Elevation & Site
Section

N1379(P)

Printed: 17/04/2025

This drawing and the design shown remain the COPYRIGHT of Goodchild Design Partnership © no copy or alteration to the drawing may be made without our prior written authorisation.