


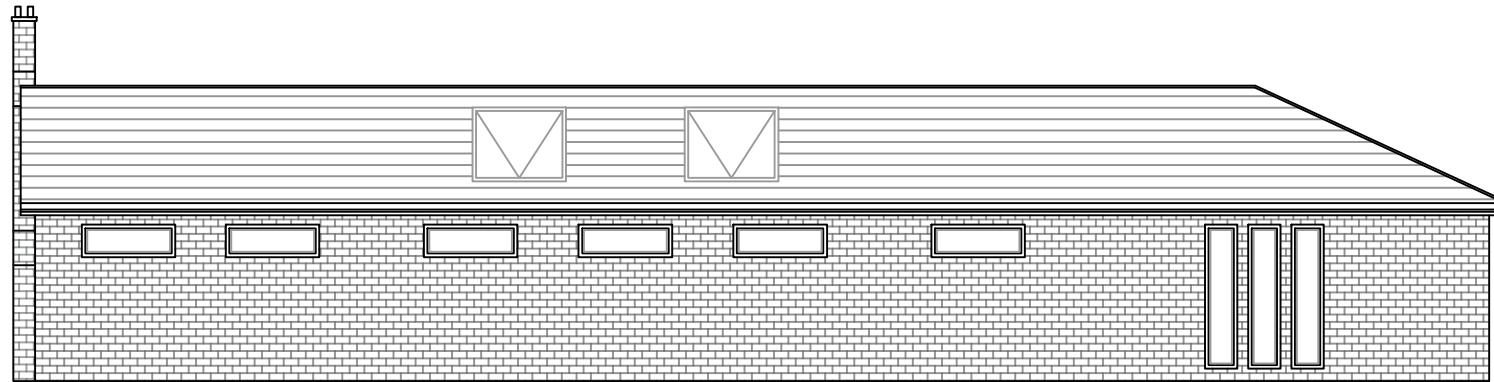

Side Elevation



Side Elevation



Rear Elevation



Front Elevation

General Notes

05	Elevations 001	25/07/24

Firm Name and Address

Bungalow

Project Name and Address

Whittlefold Farm,
Whittle Lane,
Birch,
Heywood,
OL10 2RD

Project

Date
25/07/2024

Scale
1/100

Sheet

A3