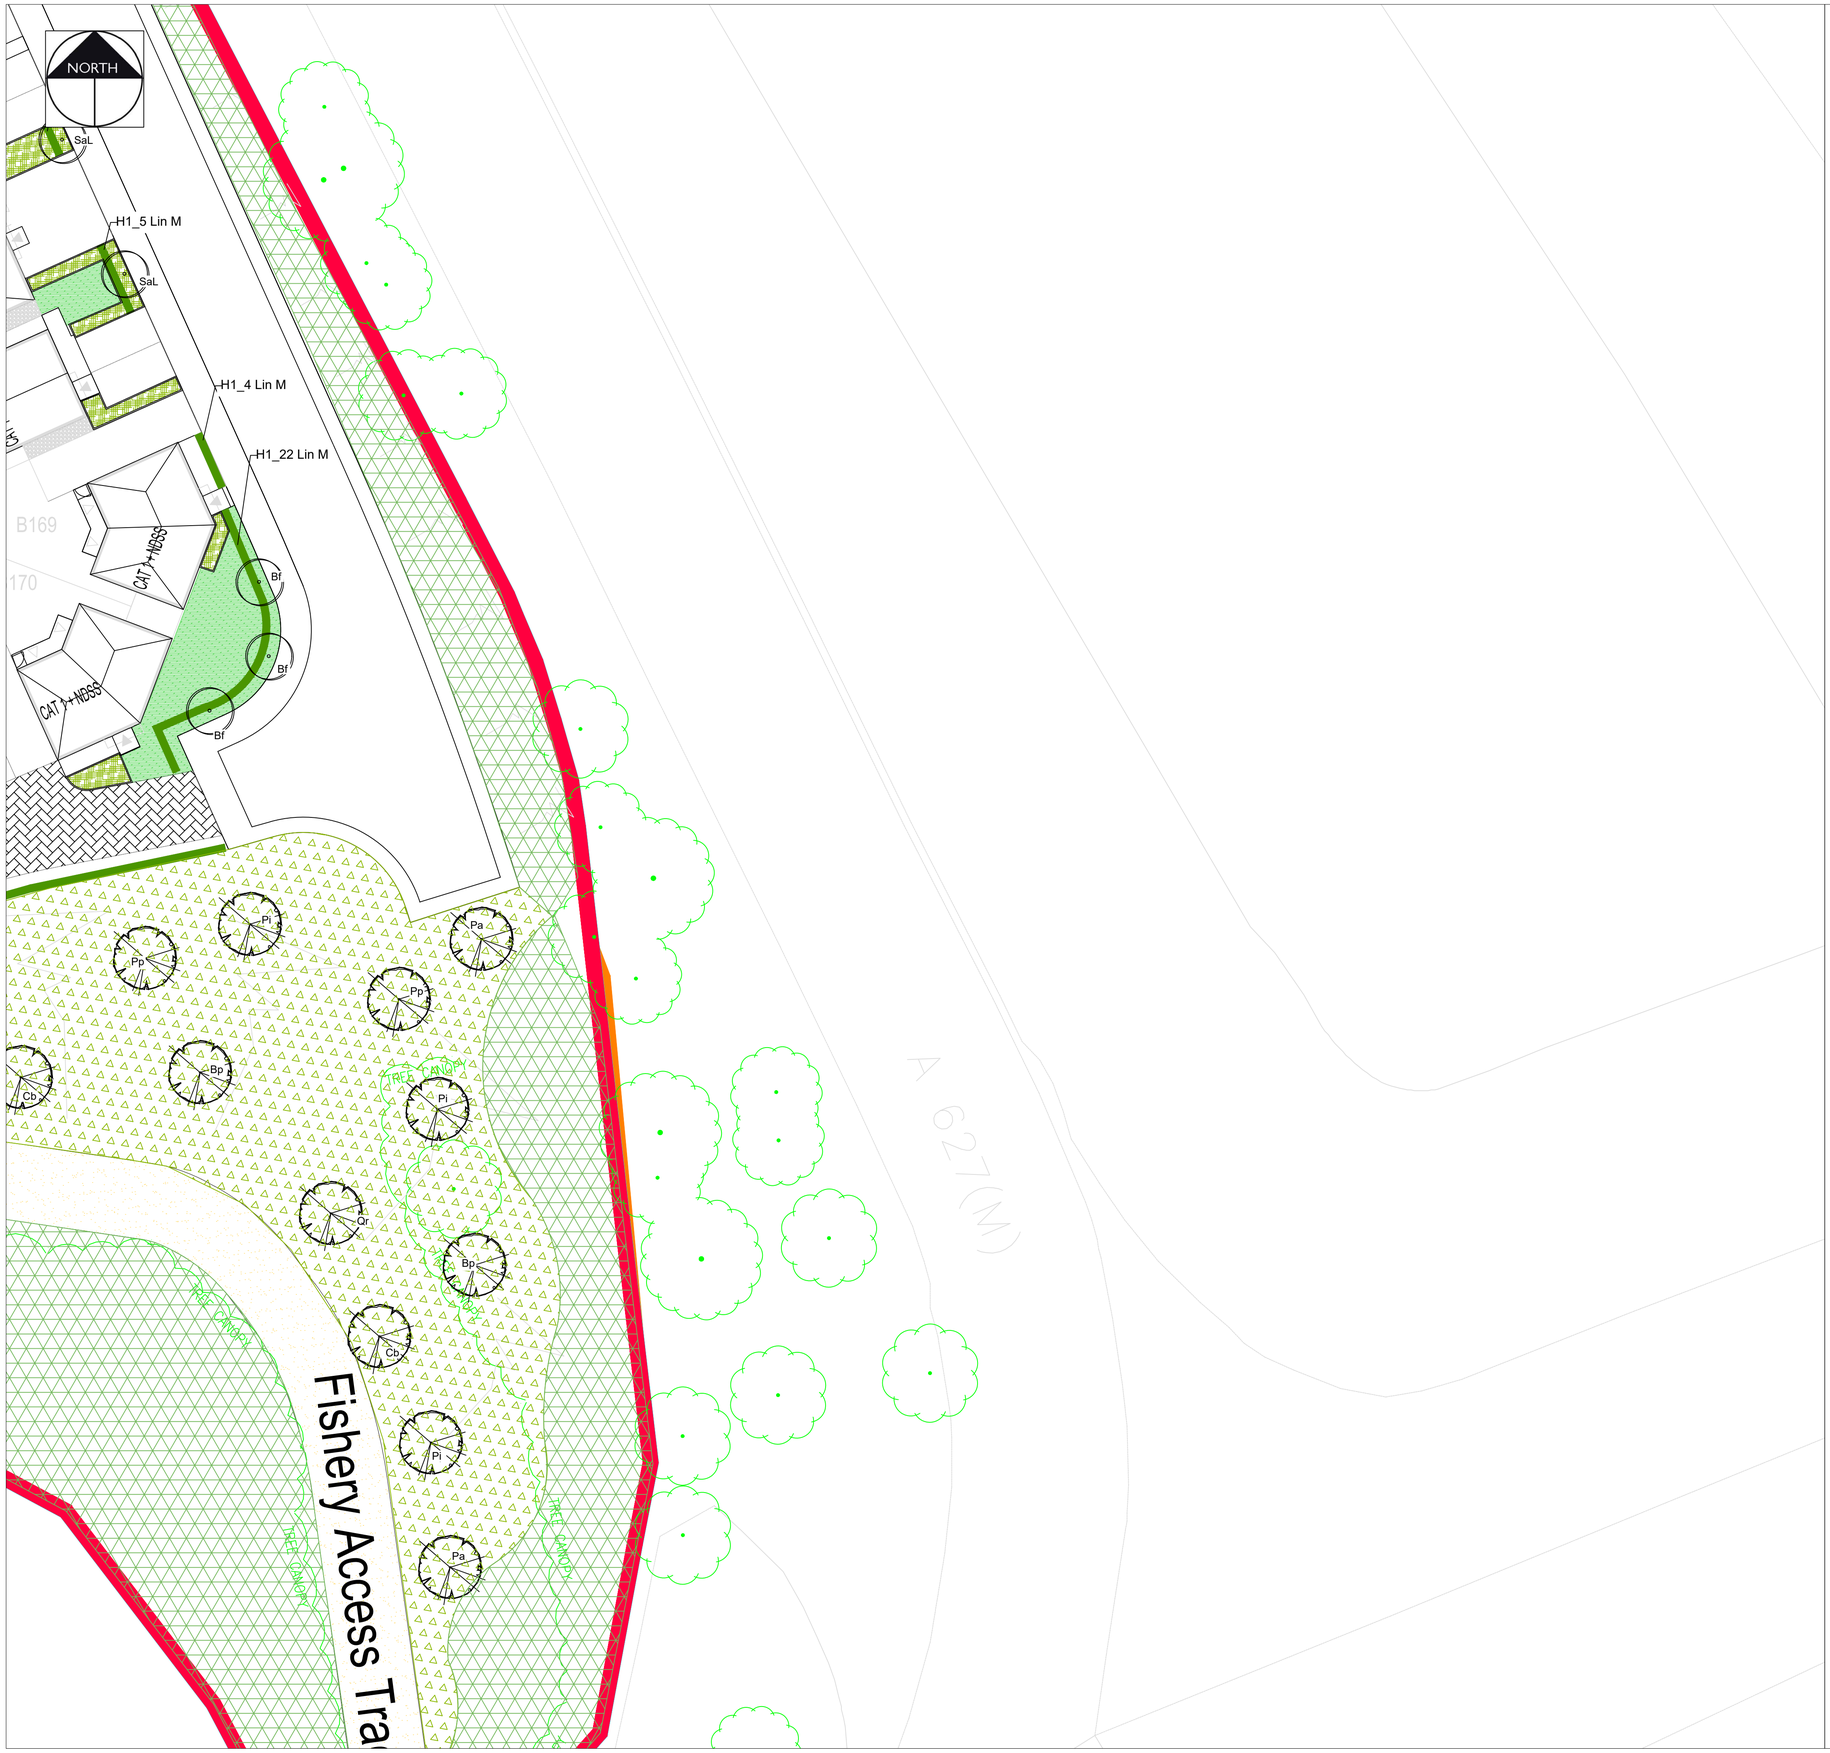



## KEY

**EXISTING VEGETATION**
To be retained. Refer to the Tree Survey and Ecology Reports for further details on species & maintenance

**EXISTING VEGETATION REMOVED**
To be removed. Refer to the Tree Survey and Ecology Reports for further details on species

**PROPOSED PLOT TREE**
Refer to the planting schedule for details on species, quantities and nursery grades

**PROPOSED POS TREE**
Refer to the planting schedule for details on species, quantities and nursery grades

**HEDGE**
Refer to the planting schedule for details on species, quantities and nursery grades

**SHRUB BEDS**
Refer to the planting schedule for details on species, quantities and nursery grades.

**WILDFLOWER GRASS MIX - WFM1**
Refer to the planting schedule for details on species, quantities and nursery grades.

**MARGINAL PLANTING - DRY MIX**
Refer to the planting schedule for details on species, quantities and nursery grades.

**MARGINAL PLANTING - WET MIX**
Refer to the planting schedule for details on species, quantities and nursery grades.

**NATIVE WHIP PLANTING**
Refer to the planting schedule for details on species, quantities and nursery grades.

**SITE BOUNDARY**

**AMENITY GRASS - GM1 (See Schedule)**

**Reed Planting**

| Rev | Date | Description | Initials |
|---|---|---|---|
| P5 | 07.08.24 | Update client details | PGG |
| P4 | 16.07.24 | Updated to optimise BNG | PGG |
| P3 | 11.06.24 | Updated to Revised Planning Layout | PGG |
| P2 | 20.10.22 | Updated to Ecology + Barratt comments | KLJ |
| P1 | 19.09.22 | Initial Issue | KG |

pgla landscape architects

PGLA Ltd
Landscape Architects
Station Hop Offices
815 Stockport Road
Manchester
M19 3BS

t: 0161 238 9138
e: info@pgla.co.uk
w: www.pgla.co.uk

Client
BARRATT HOMES, DWH & GLP TROWS LLP

Project
COWM TOP LANE, CASTLETON

Description
PLANTING PLAN

SHEET 23

Status
FOR PLANNING

| Scale | Drawn | Checked | Date |
|---|---|---|---|
| 1:200@A1 | KLJ | PGG | SEPT 2022 |

| Job number | Drawing number | Revision |
|---|---|---|
| TRO1902 | PP01.23 | P5 |

Original size 100mm @ A1