


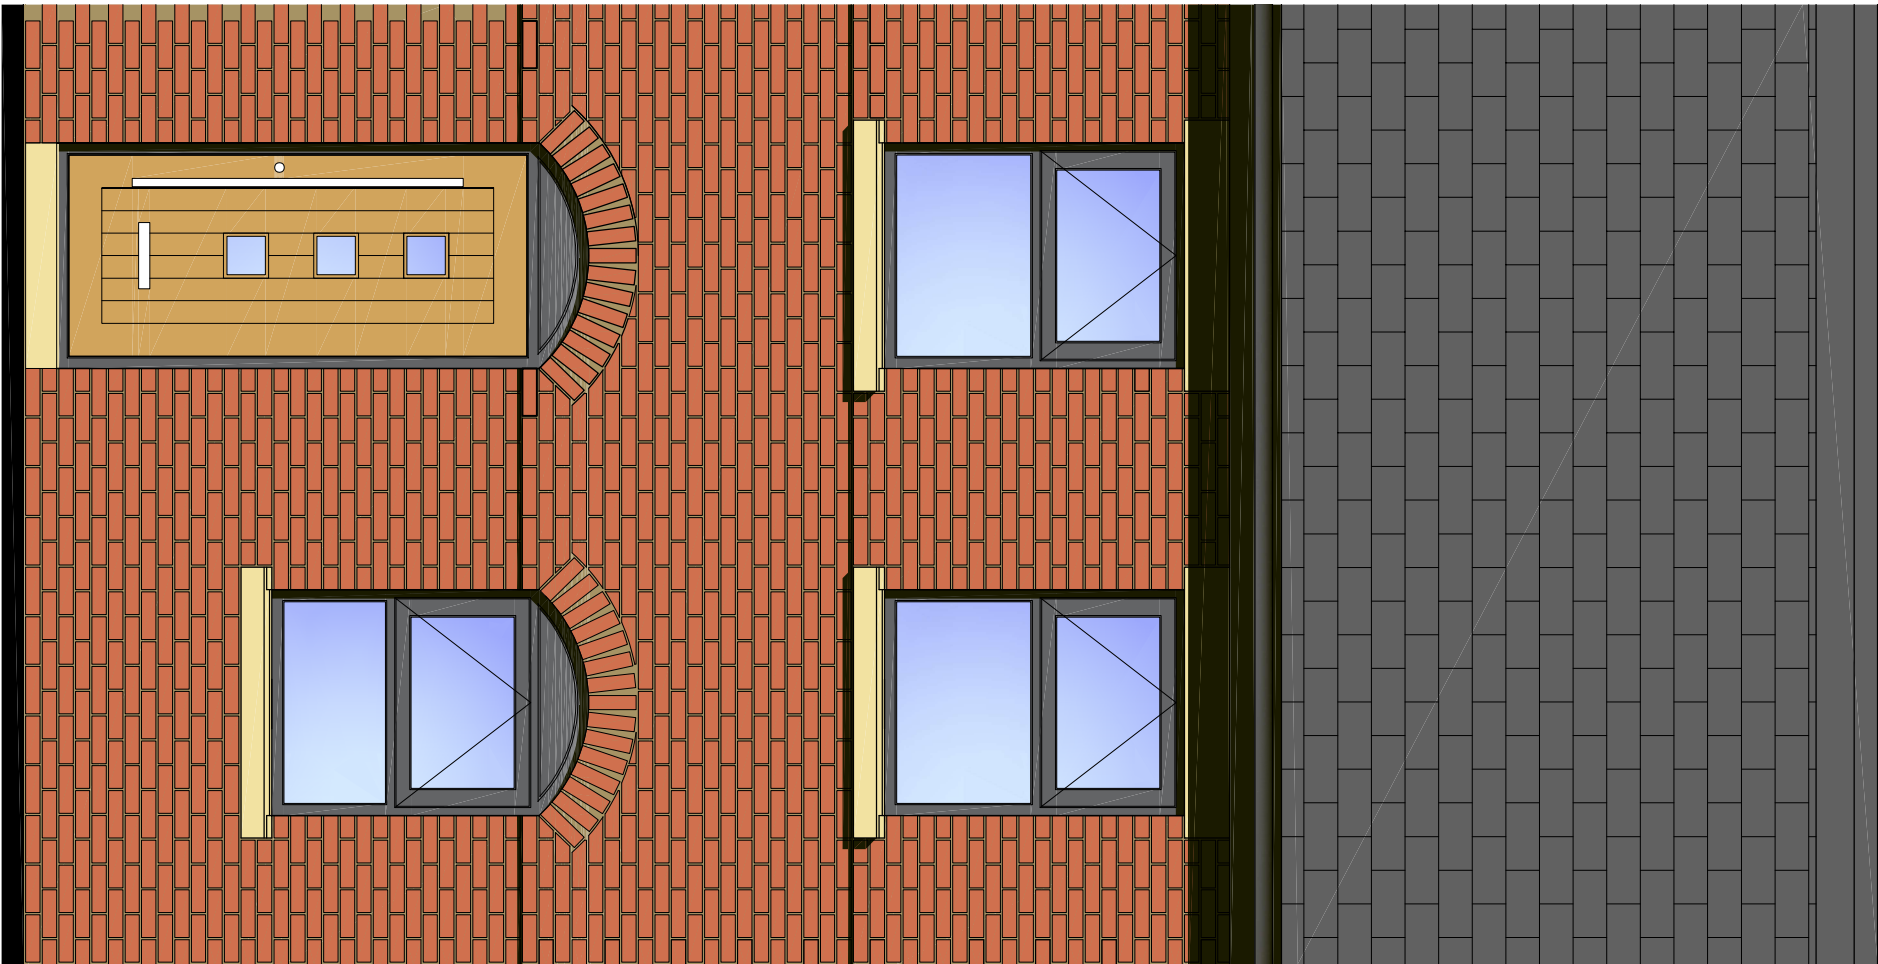

TYPICAL BAY (NTS)

CIRCLE WHITE GROUP LIMITED APH BUILDING BRADNOR ROAD MANCHESTER M22 4TE			REV / DESCRIPTION		DATE
PROJECT: BOARSHAW ROAD, MIDDLETON CLIENT: RECEDHAM DEVELOPMENTS TITLE: PROPOSED TYPICAL BAY STUDY					
DRG No:	2024_001_006	STATUS:	PLANNING	REV:	0
SCALE:	AS NOTED @ A2	DRN BY:	ISH	DATE:	05.04.24