

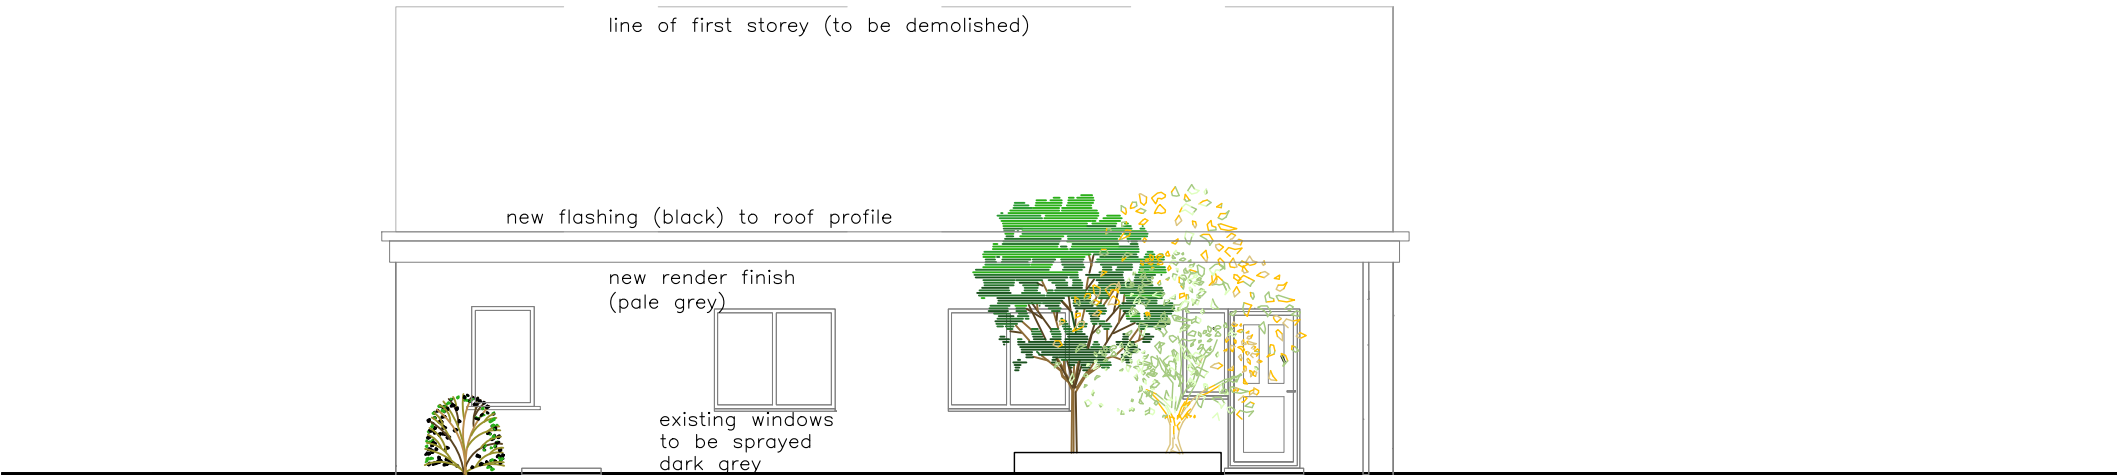


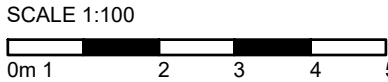

PROPOSED COURTYARD (WEST) ELEVATION

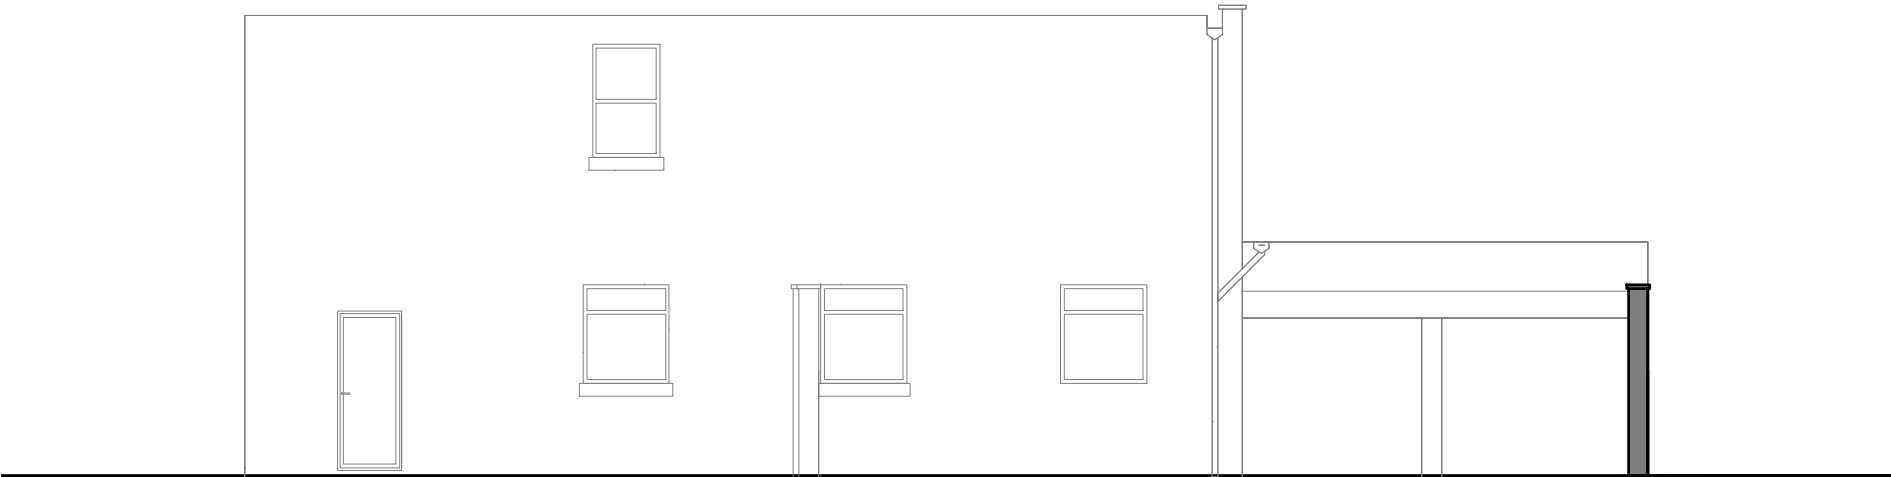

EXISTING COURTYARD (WEST) ELEVATION

PROPOSED CHANGE OF USE. 28, CHURCH STILE, ROCHDALE
PROPOSED / EXISTING STORAGE UNIT ELEVATIONS

1:100 @ A3



72A Water Lane,
Wilmslow, Cheshire. SK9 5BB
01625 251644
office@fob-design.com www.fob-design.com

REV	DATE	DRAWN BY	
Copyright of fob design, all rights reserved. All information contained within this drawing remains the property of fob design. The information should not be reproduced in whole or part or modified without written consent of fob design. No information within this drawing should be modified or disclosed or passed onto third parties without written consent of fob design.			
CHANGE OF USE. 28, CHURCH STILE, ROCHDALE			
Drawn	NP	Status	PL
Checked	IM	Original	A4
Date	JAN 24		Scale
PL 08			A