




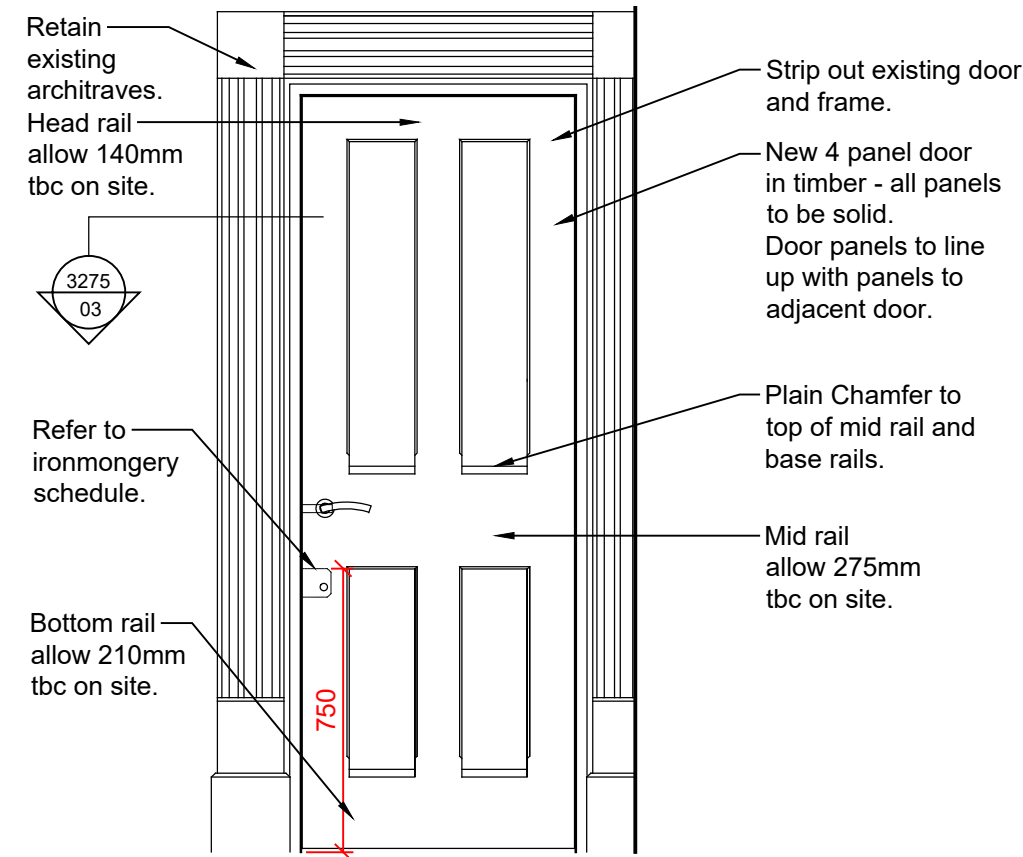

01 Elevation A - proposed
3275 1:20 @ A3

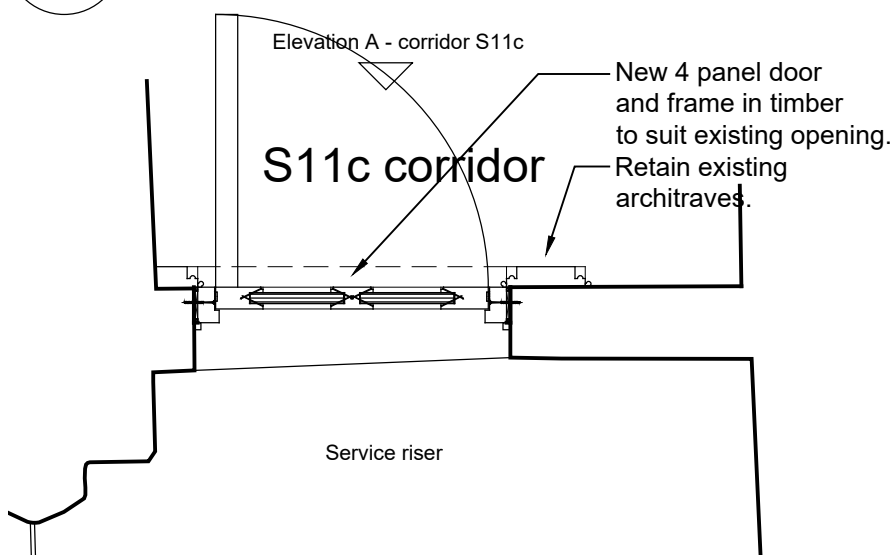

02 Plan - proposed
3275 1:20 @ A3

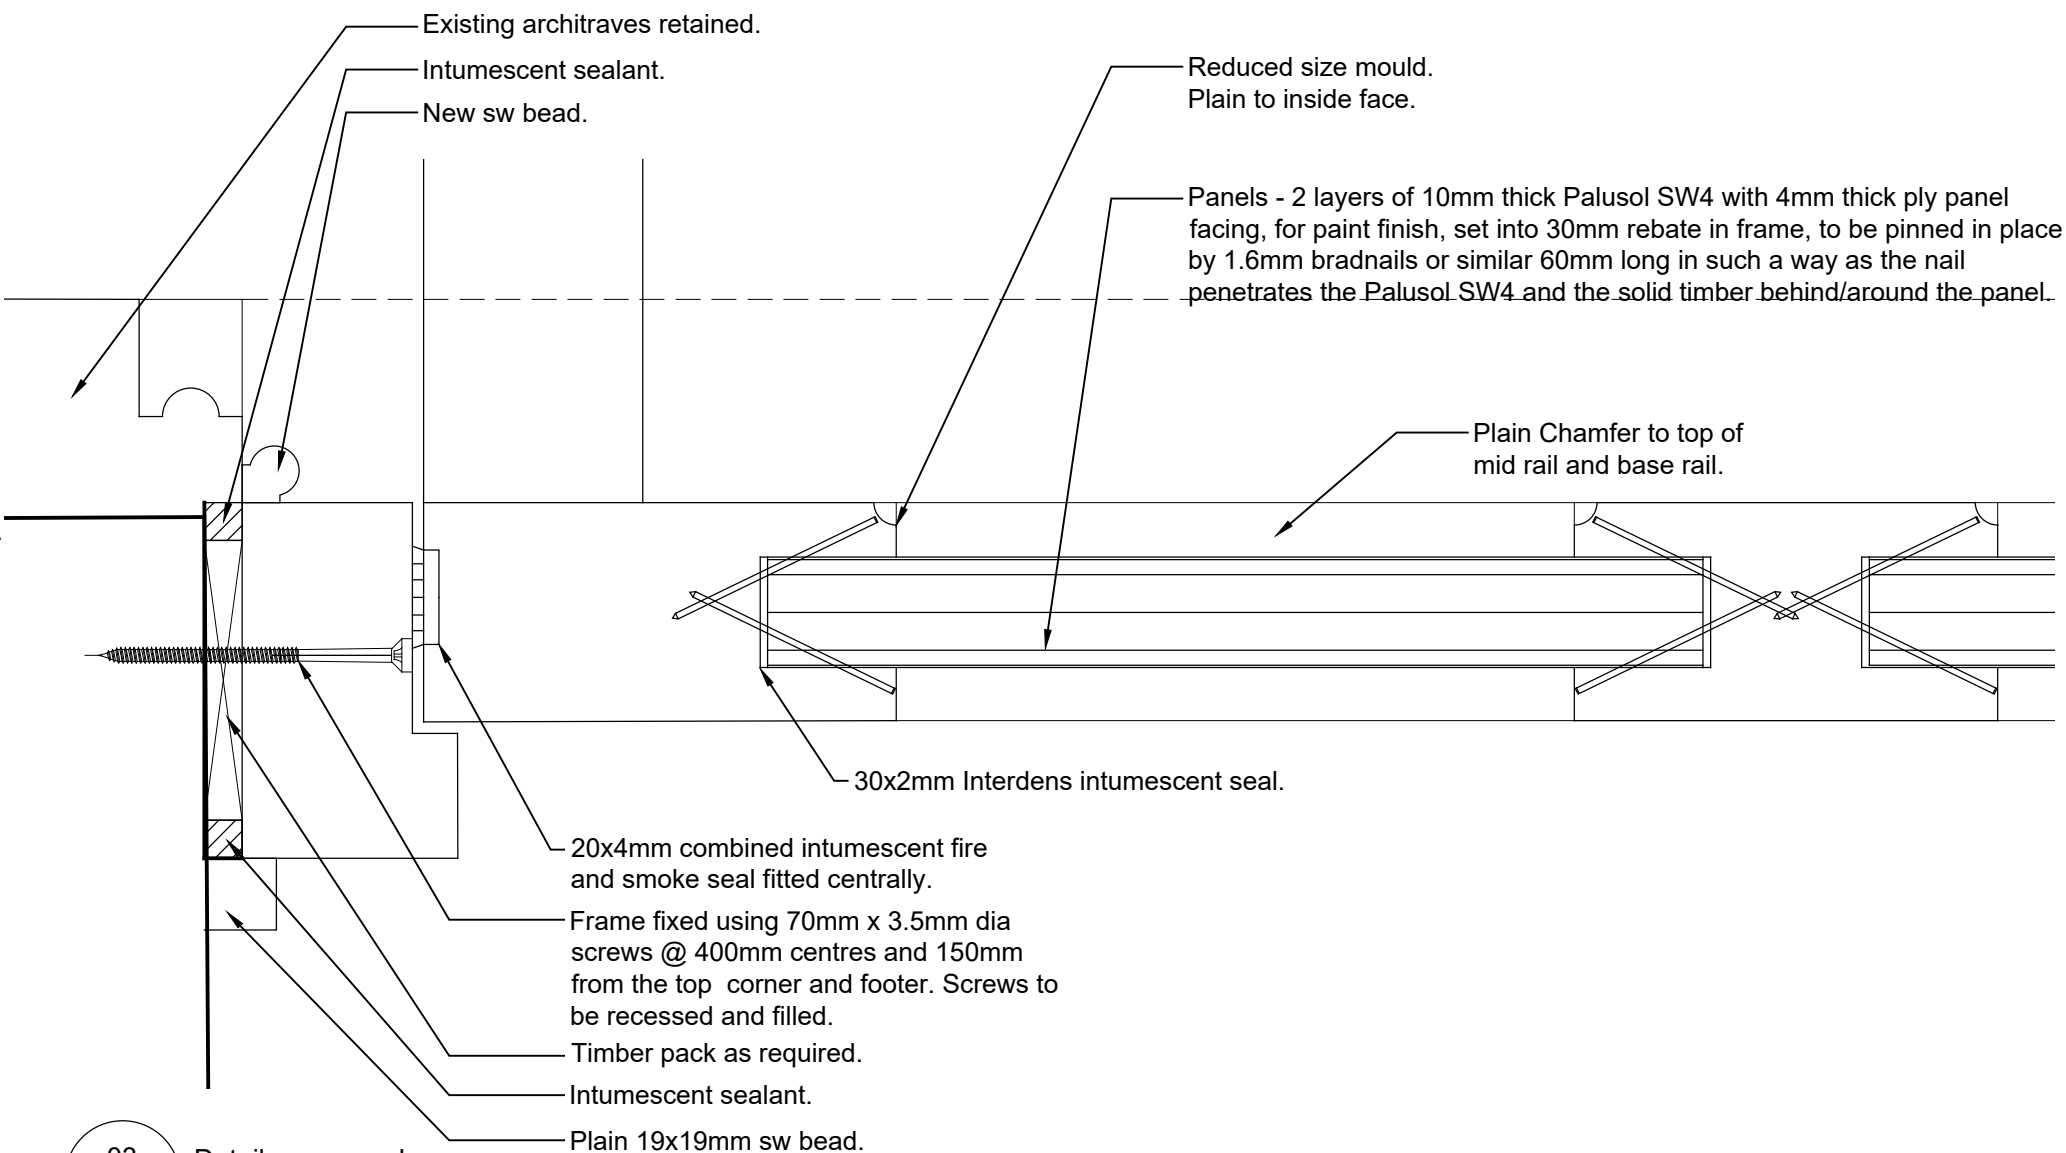

03 Detail - proposed
3275 1:2 @ A3

NOTES:

NBS ref: L20 - 274 (door) and L20 - 310 (frame).

Timber:

The timber used to create the stiles, rails and mullions to be Softwood kiln dried with a target moisture content of 8-10%, to be measured by the receiver upon delivery, thus preventing changes in dimensions in use.

Door construction generally:

The stiles and rails and mullions are typically to be jointed using a mortise and tenon joint and incorporating wedges to keep the joint tight for the stile to top, mid and bottom rail. Muntins similarly jointed for the vertical separating elements between the panels.

FIRE RATING: TO ACHIEVE FD60S (EXTRA PROTECTION DUE TO SERVICE RISER RISK)
REPLICA DOOR BUT ALL PANELS SOLID - REFER TO EXISTING DOOR DS11d.1
FINISHES: PAINTED FINISH AS M60/150

- Any dwg format drawing is to be read in conjunction with and at the scale of the accompanying pdf.
- Where colours other than black or grey are used, the drawing must be plotted in colour.
- For status 'C' (Construction) drawings all dimensions are to be checked on site by the contractor, scaling is for Local Authority purposes only.
- Unless otherwise indicated, all dimensions are in millimeters.
- All information on this drawing is to be read in conjunction with the relevant Donald Insall Associates specification and trade contractors' drawings and information by specialists.
- In the event of any discrepancy, please contact us immediately.
- This drawing may contain survey information by others and is to be used solely for the purposes for which it was issued.
- These are uncontrolled documents issued for information purposes only. If you have any queries regarding the drawings, please contact DIA immediately.
- Please note DIA cannot be held responsible for any errors arising from changes made to an uncontrolled dwg file.

Status codes			
S0	Work in Progress	D1	Suitable for Costing
S1	Suitable for Co-ordination	D2	Suitable for Tender
S2	Suitable for Information	D3	Suitable for Contractor Design
S3	Suitable for Review & Comment	D4	Suitable for Manufacture/Procurement
S4	Suitable for Stage Approval		
S6	Suitable for PIM Authorization		
S7	Suitable for AIM Authorization		
A1,A2,A3, An etc.	Approved and accepted as stage complete		
B1,B2,B3, Bn etc.	Partially signed off: with minor comments from the Client		
CR	Construction Record		

Rev	Date	Dwn	Auth	Revision
P03	27-09-24	CZS	DAC	For Listed Building Consent updates
C01	17-04-2024	SZG	DAC	VE - door in painted sw; veneer to panel facing omitted; NBS refs updated; updated following JQA review; construction issue.
P02	22-03-2023	SXG		NBS refs added; ironmongery updated.
P01	01-03-2023	SXG		Issued for outline costing

Rev	Date	Dwn	Auth	Revision

Donald Insall Associates
Chartered Architects and Historic Building Consultants

Bridgegate House, 5 Bridge Place, Chester CH1 1SA
(+44) 01244 350 063
chester@insall-architects.co.uk

Rochdale Town Hall
for Rochdale Development Agency

Scale A3@ 1:20; 1:2 S4 Status Purpose of Issue Listed Building Consent

Phase Three - Second Floor
New Doors - DS11b.1

File Name RTH.06 - DIA - XX- 30 - DR- A - 3275 P03
Project Originator Volume Level Type Role Number Revision