




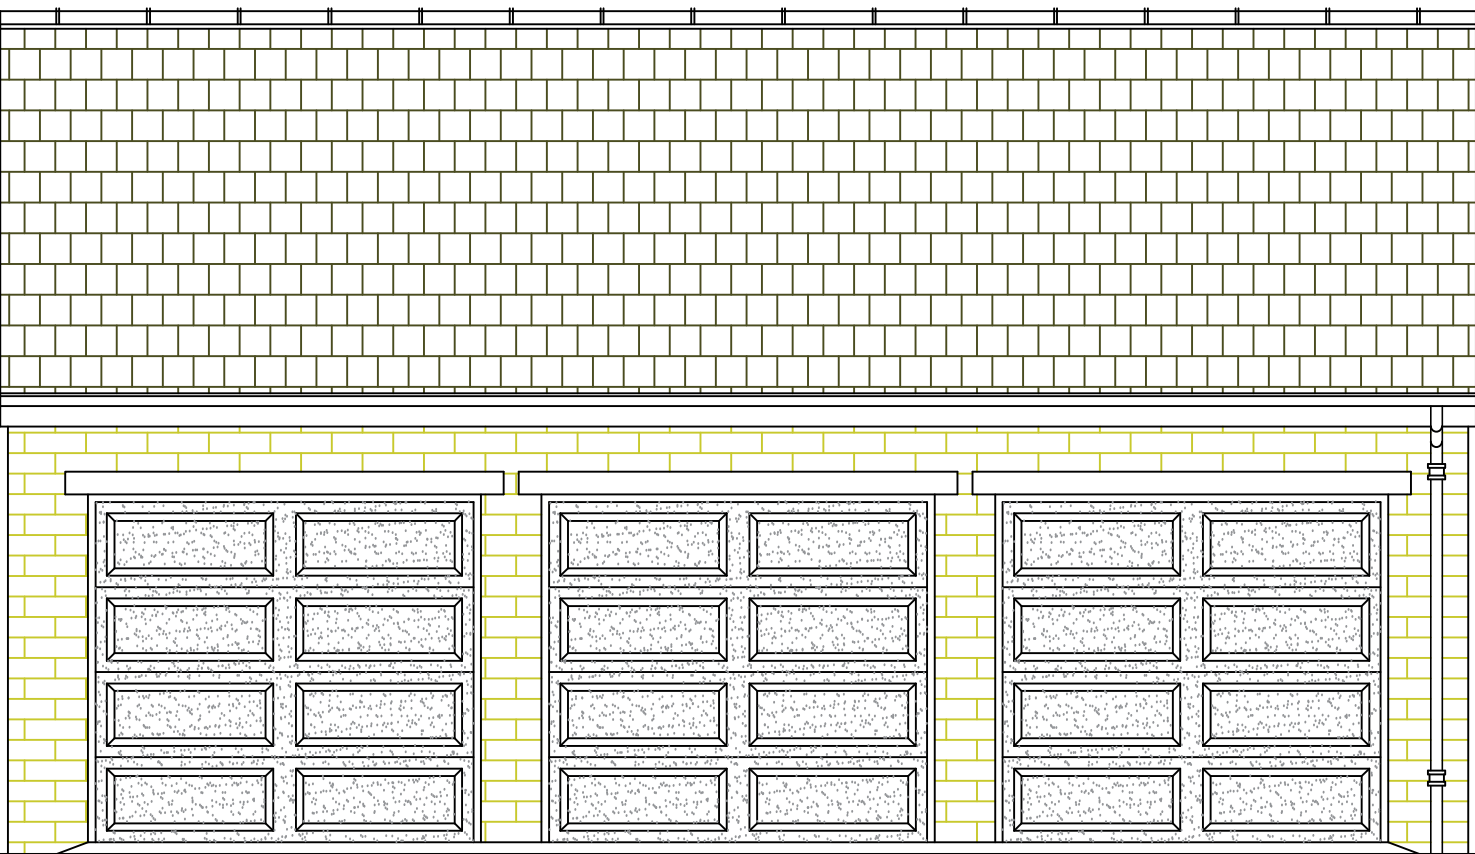


SOUTH WEST ELEVATION

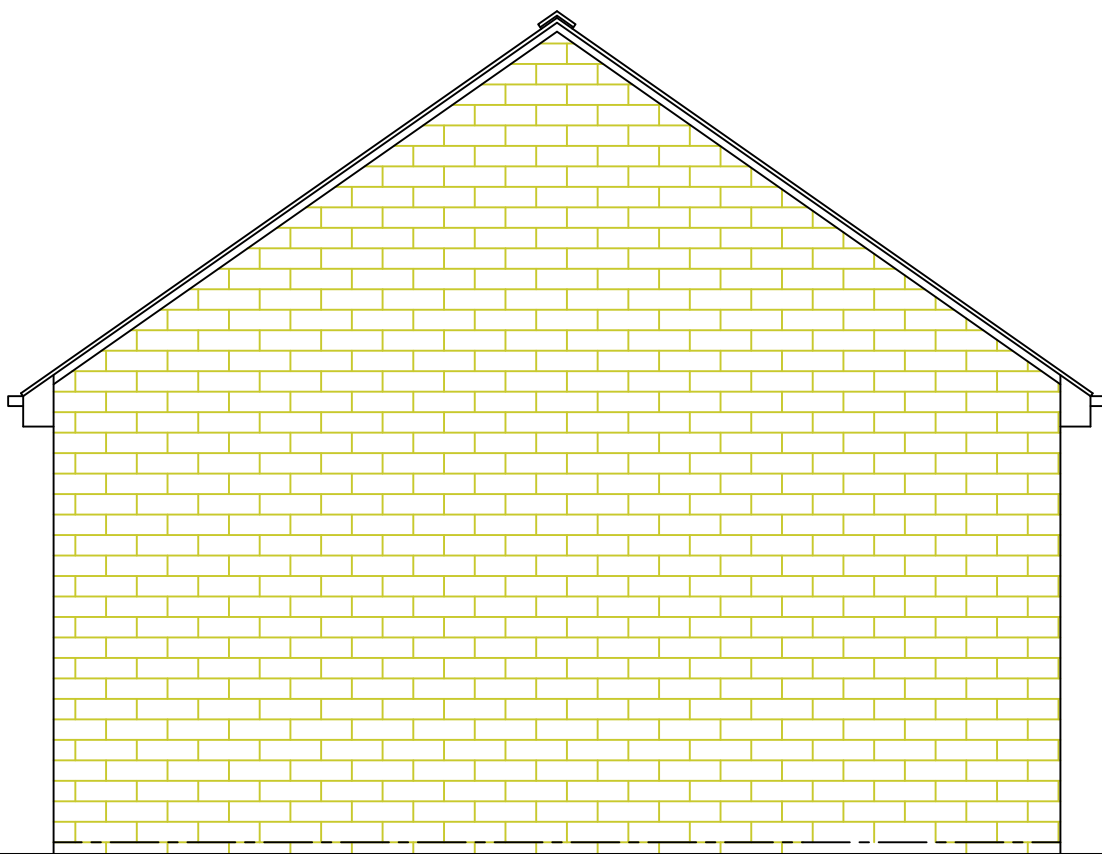


NORTH WEST ELEVATION

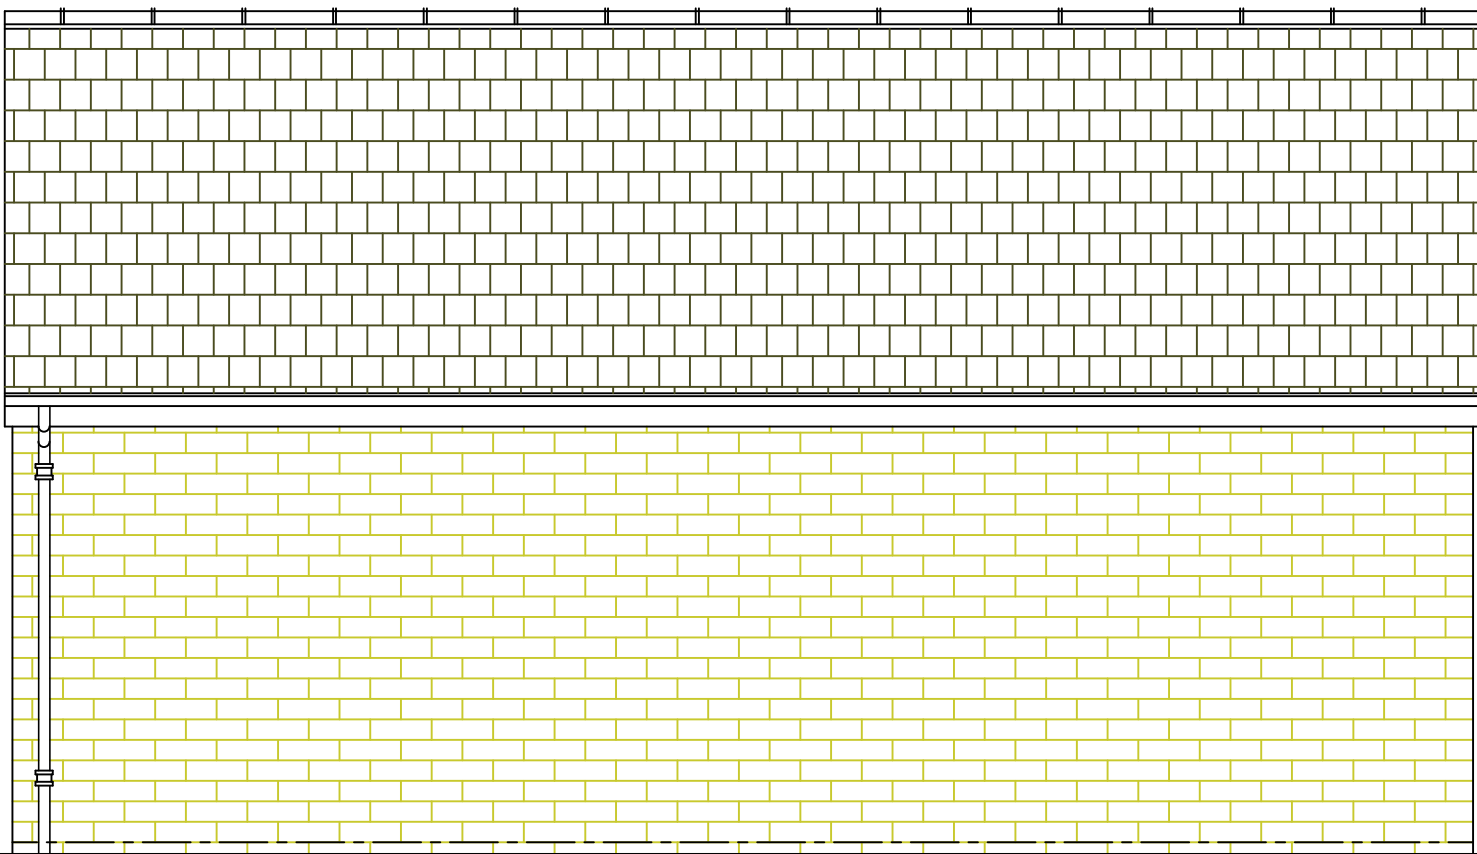

NORTH EAST ELEVATION


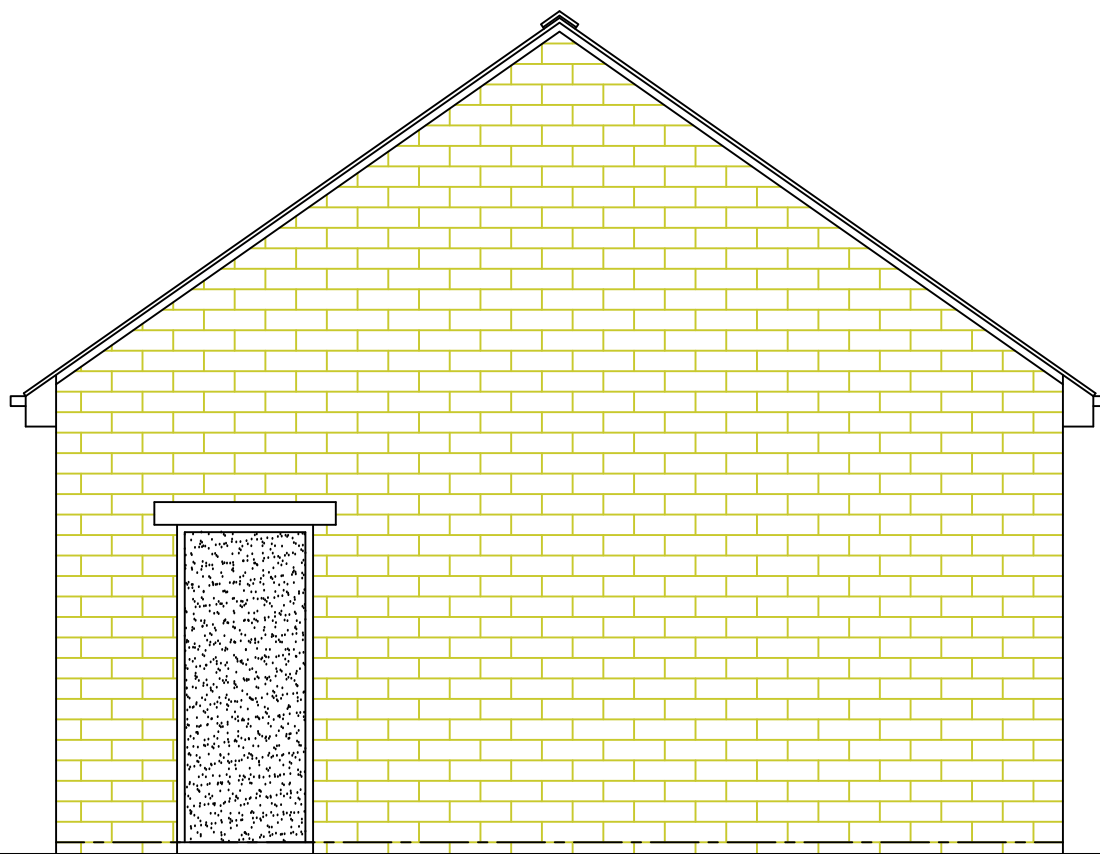


SOUTH EAST ELEVATION

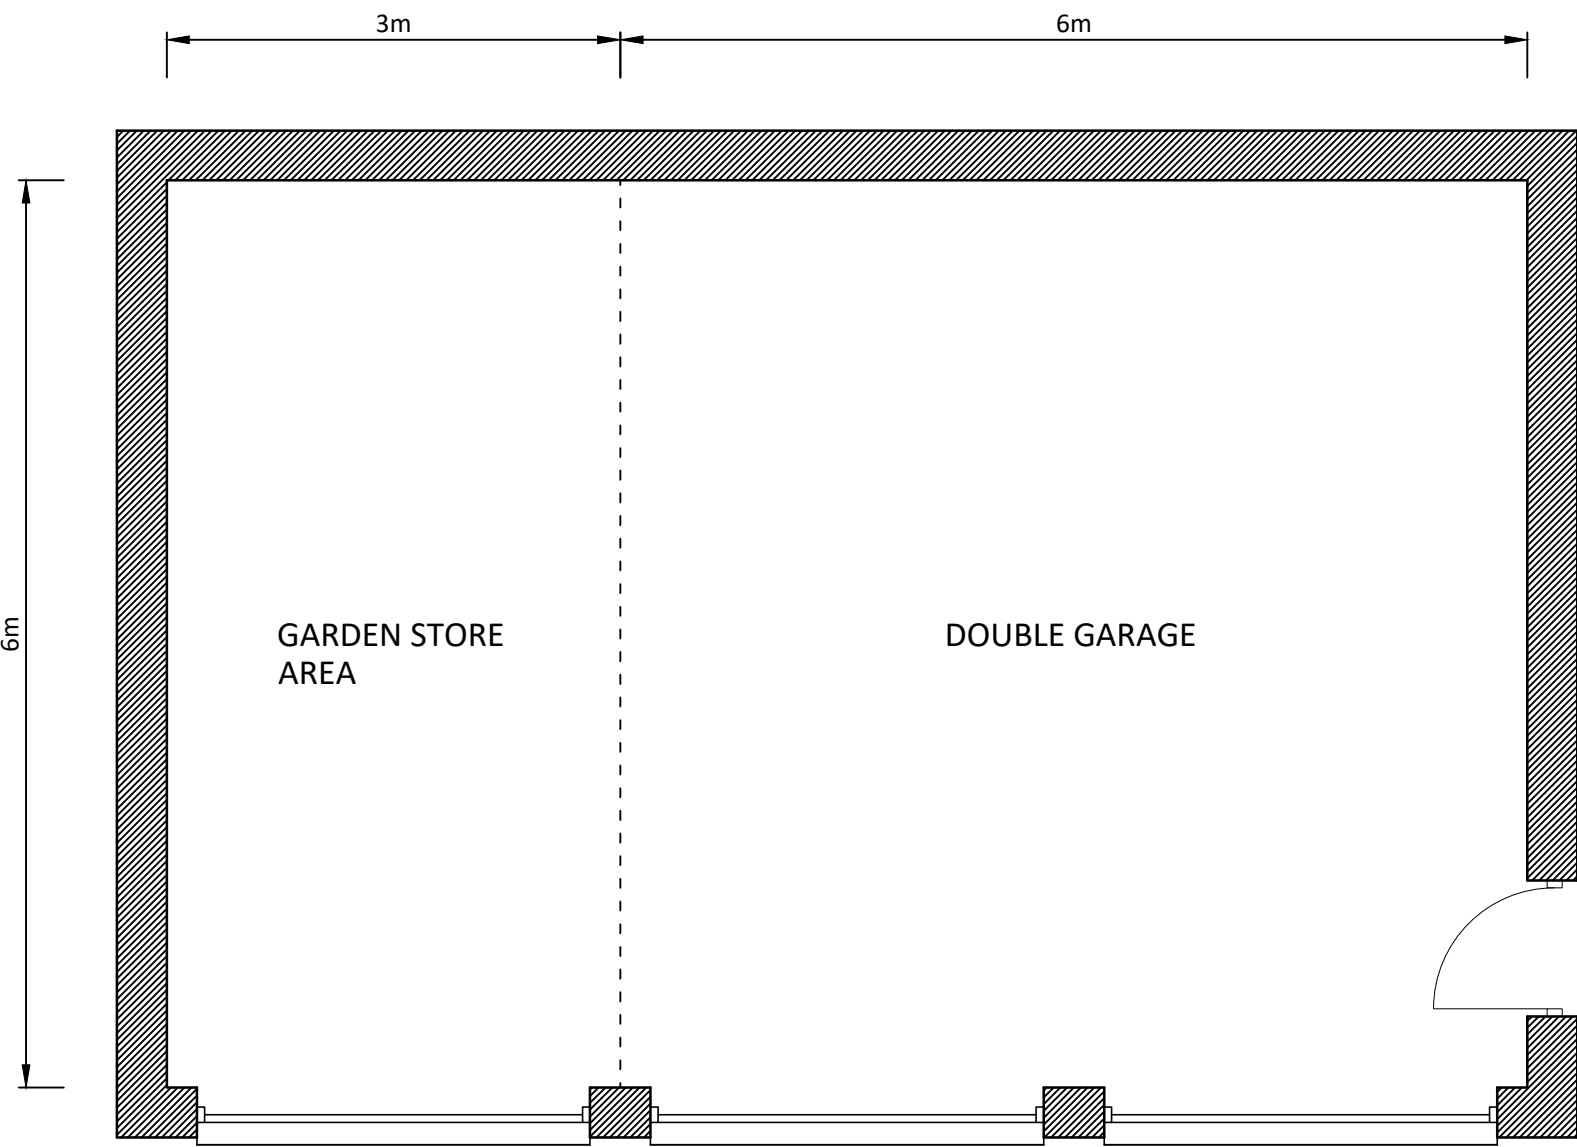


GROUND FLOOR PLAN


MATERIALS TO CONSIST OF :-
WALLS - NATURAL STONE WALLING TO MATCH EXISTING DWELLING.
ROOF - ARTIFICIAL/NATURAL STONE SLATES.
DOORS - POWDER COATED SECTIONAL GARAGE DOOR AND STEEL PERSONNEL.

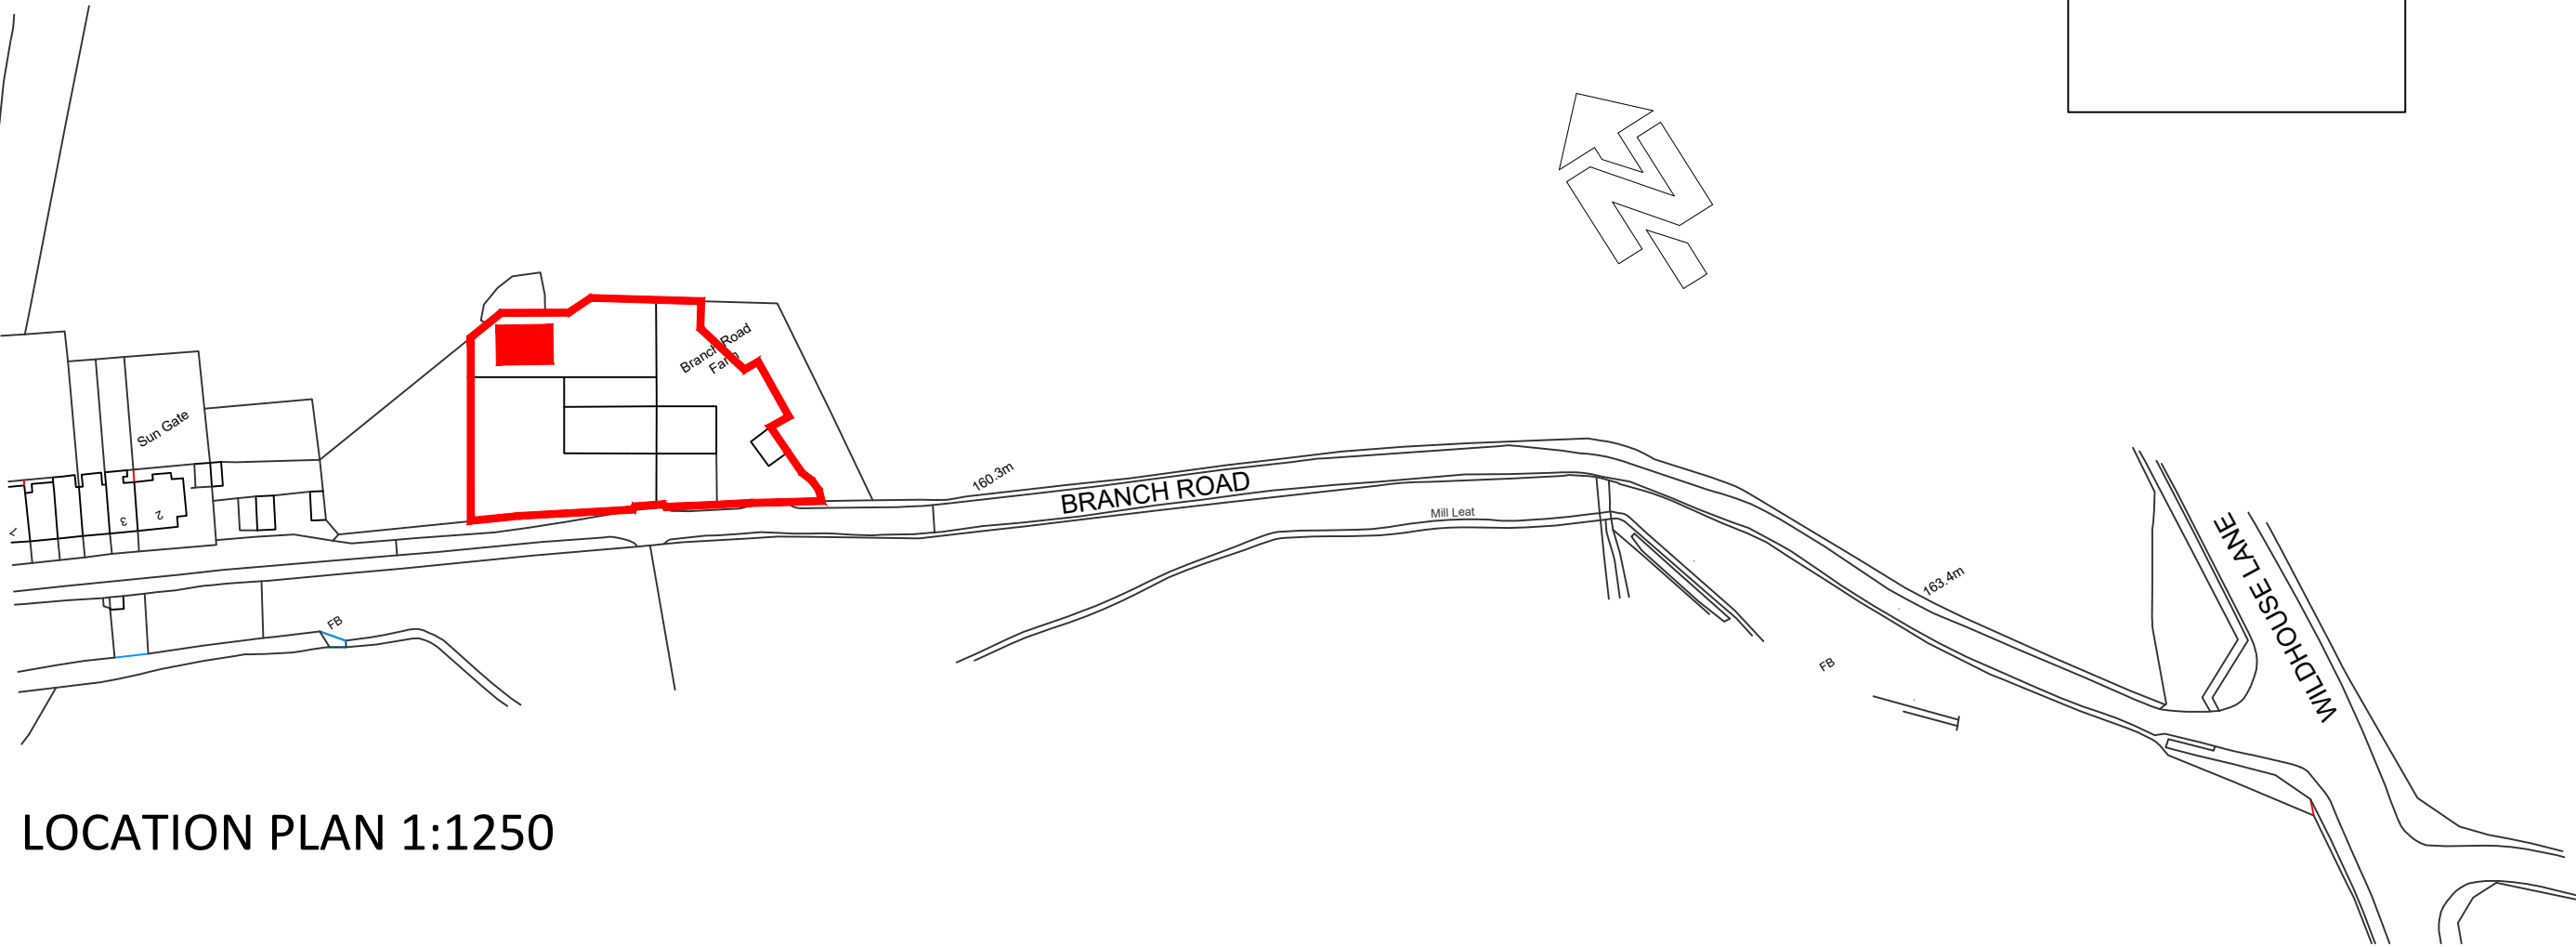 

LOCATION PLAN 1:1250

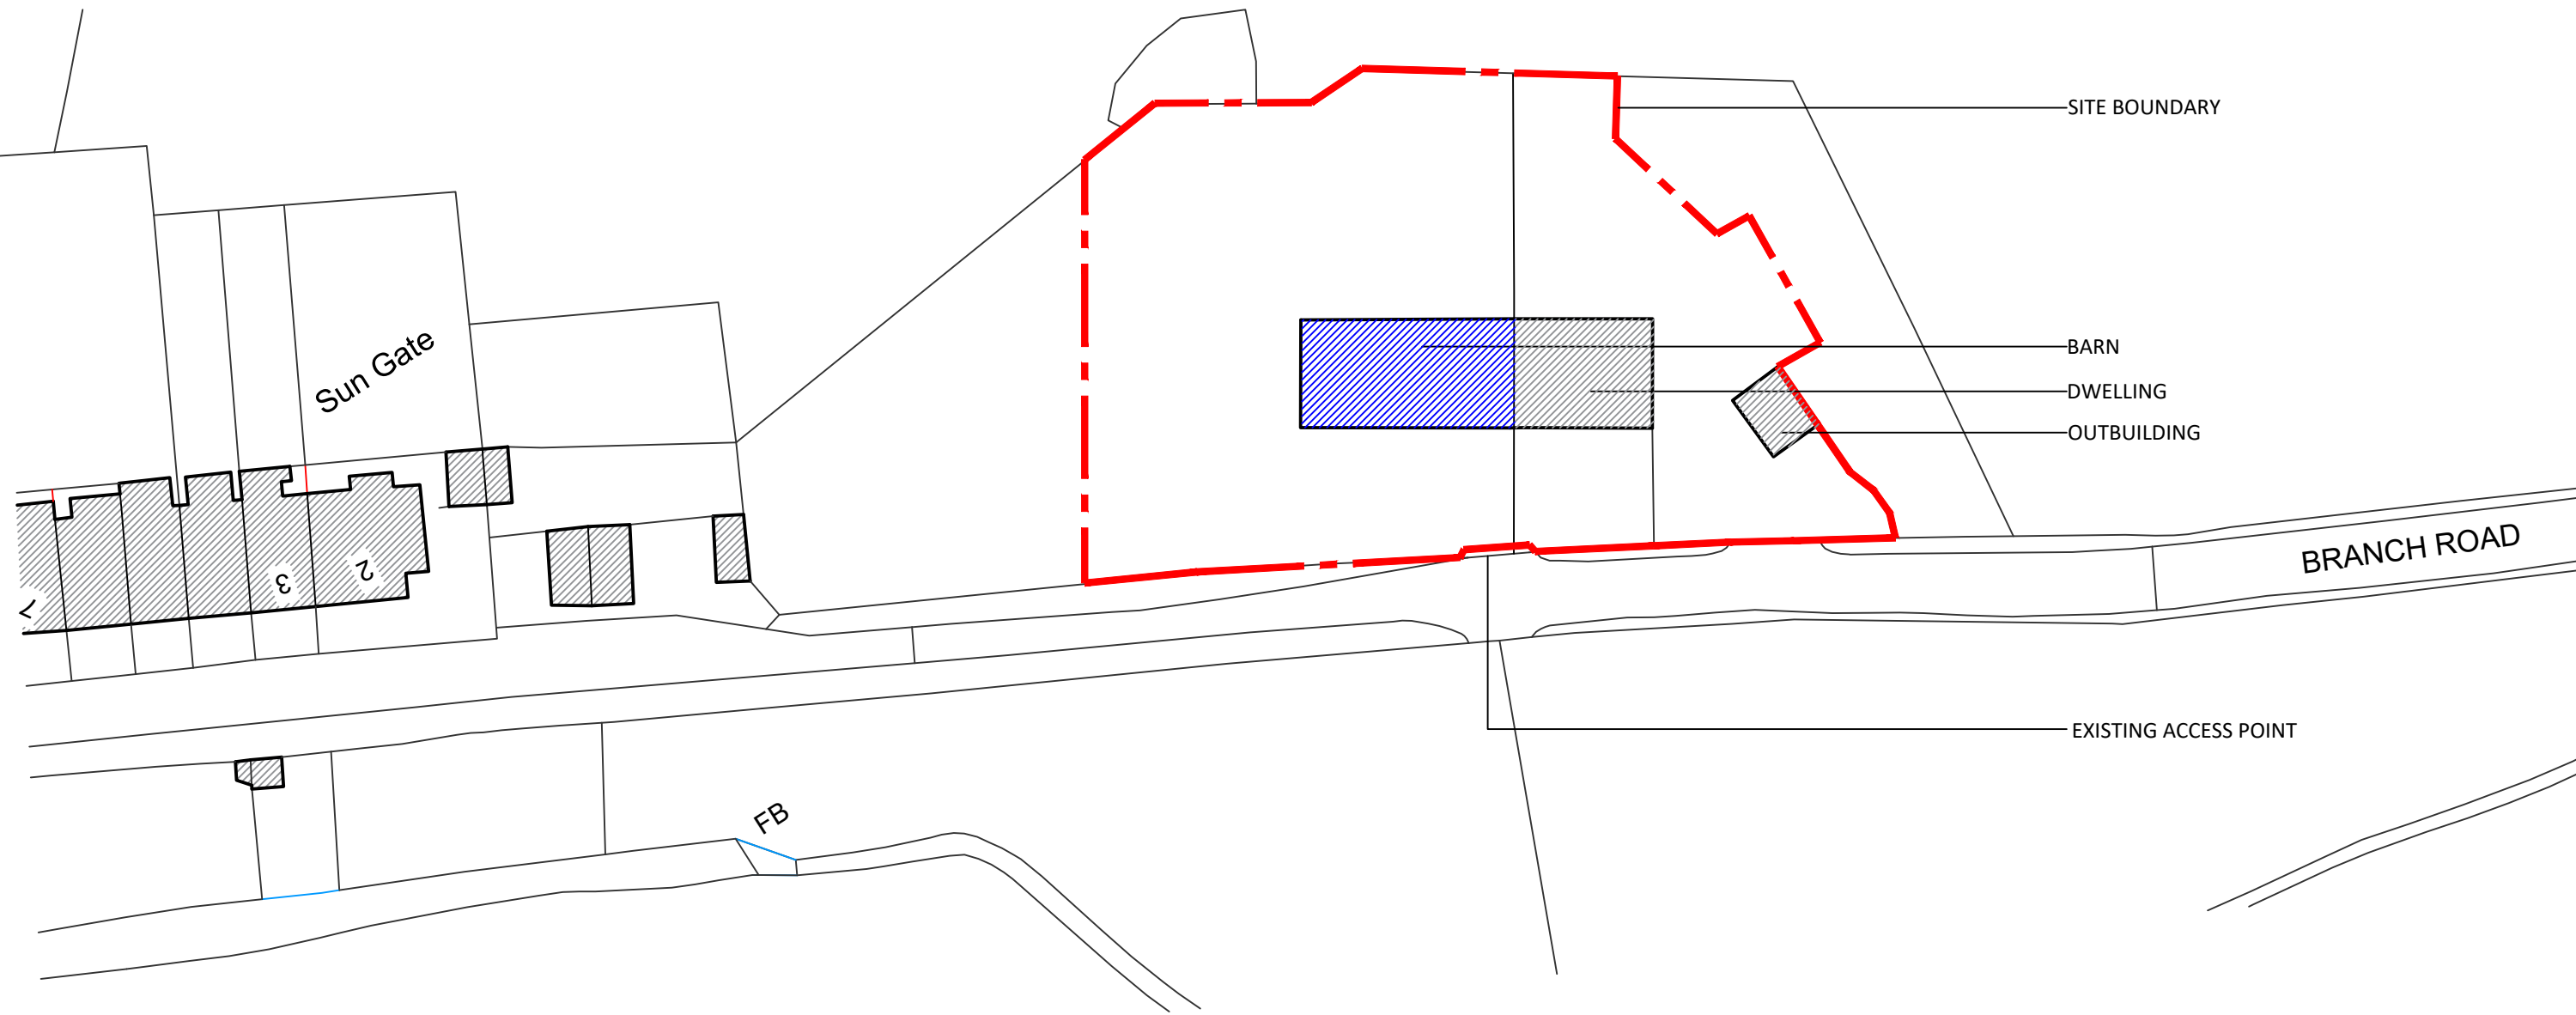

EXISTING SITE PLAN 1:500

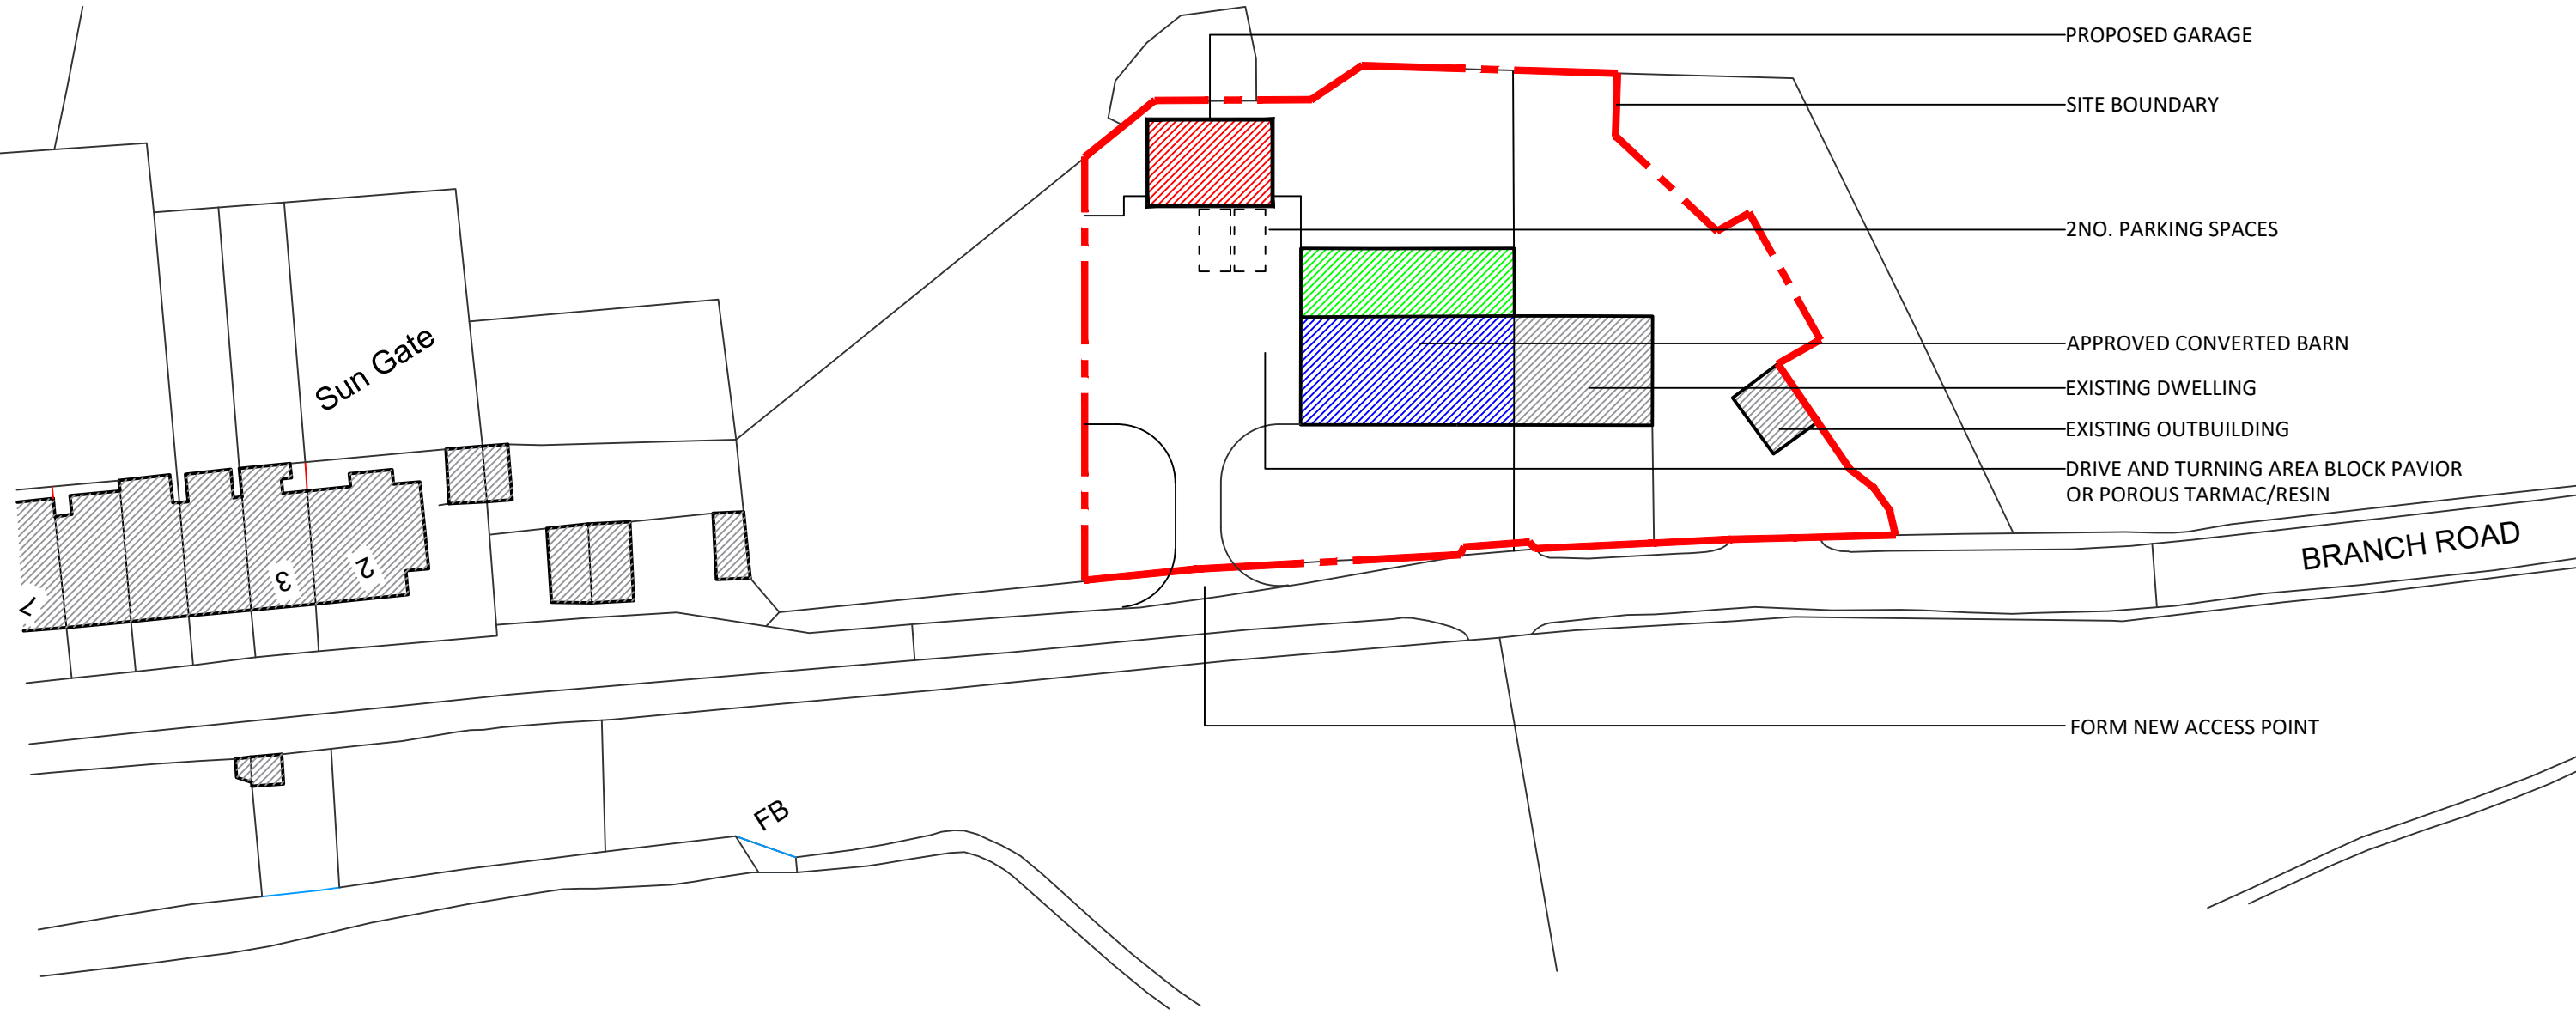

PROPOSED SITE PLAN 1:500

