



DO NOT SCALE FROM THIS DRAWING
All dimensions to be verified on site any discrepancies are to be reported in Estilo Interiors before proceeding with work.
All area dimensions are approximate and can only be verified by a detailed survey. Any decisions to be made on the basis of area information shown on this drawing should include allowances for increases and decreases inherent in the design and building process.


NOTES:

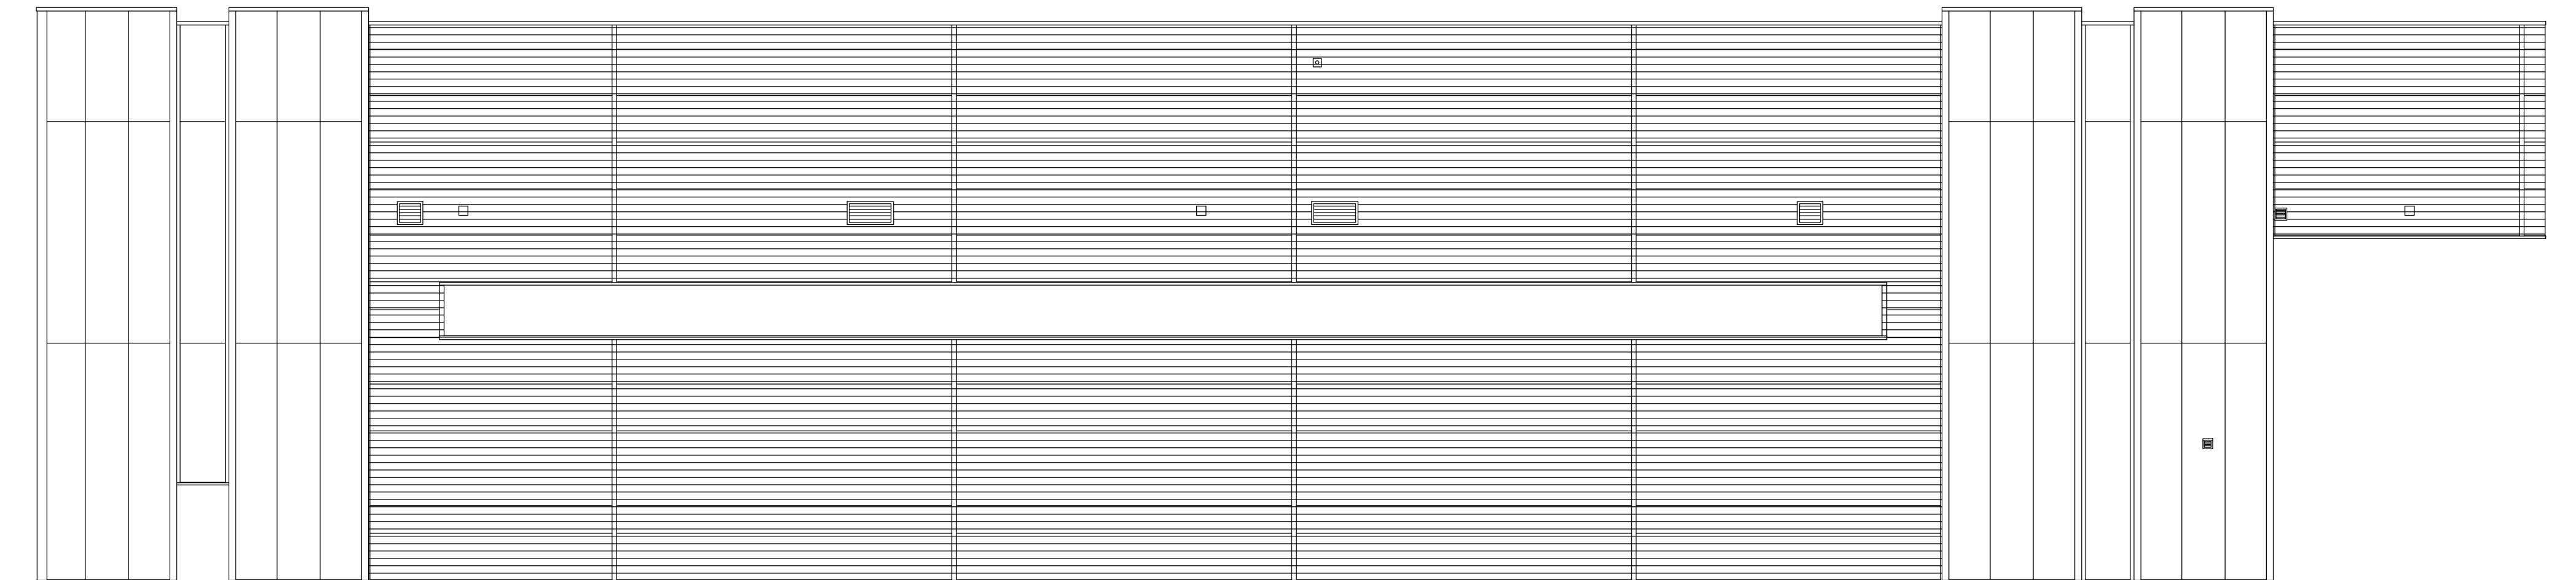


EXISTING ELEVATION
scale 1:100

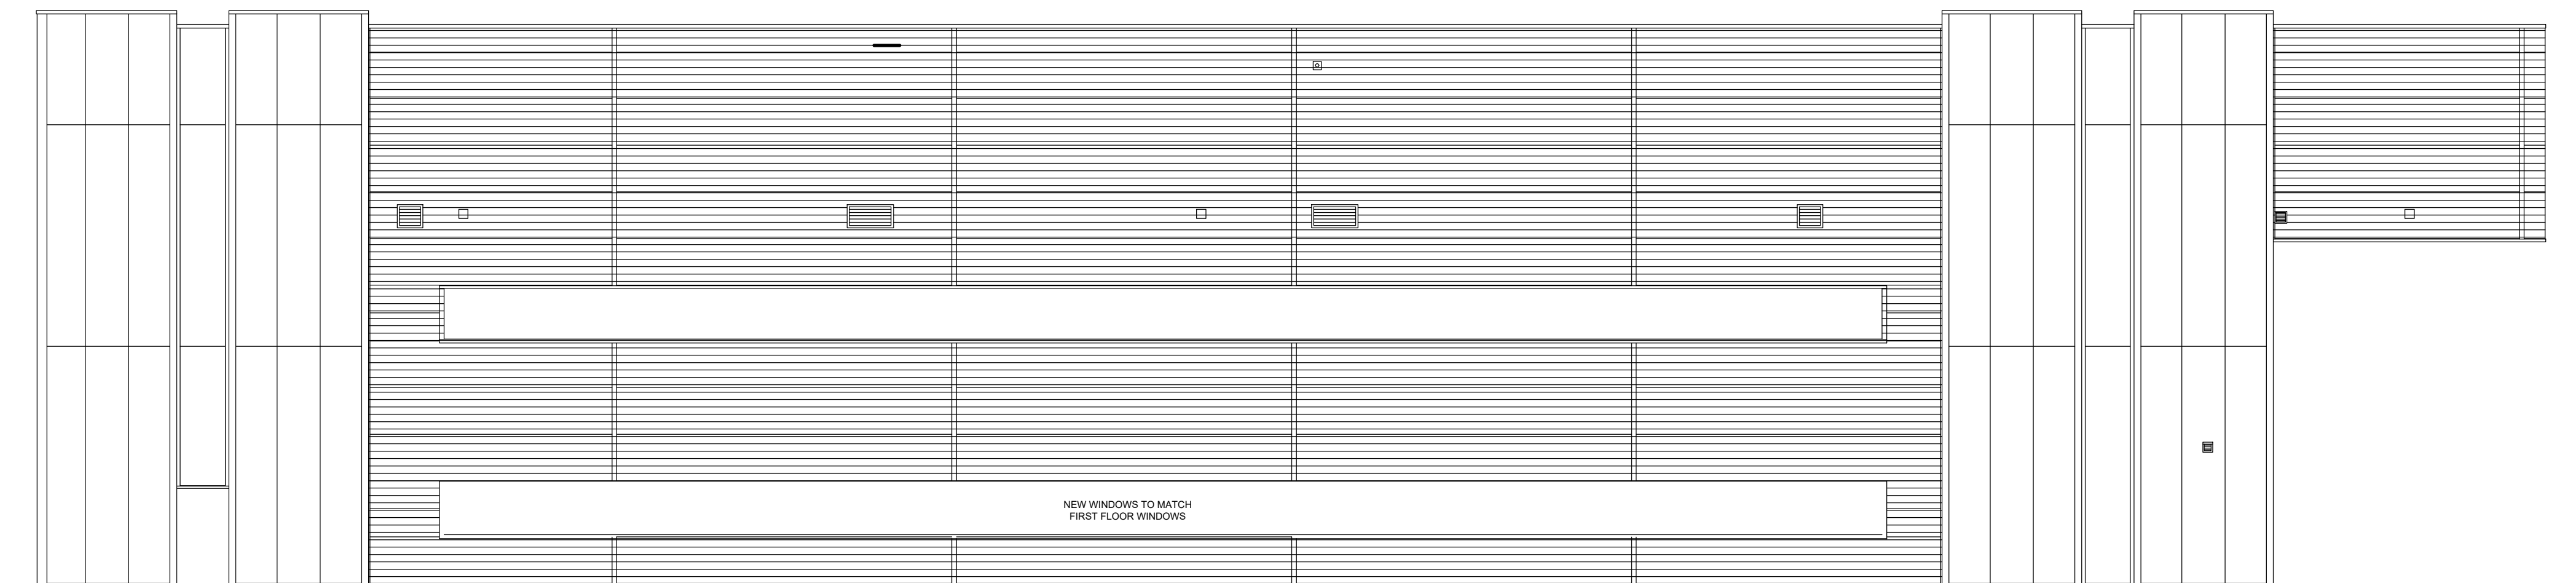

PROPOSED ELEVATION
scale 1:100

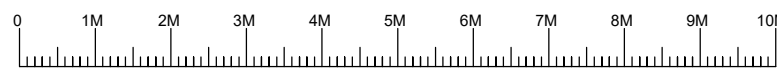

SCALE BAR

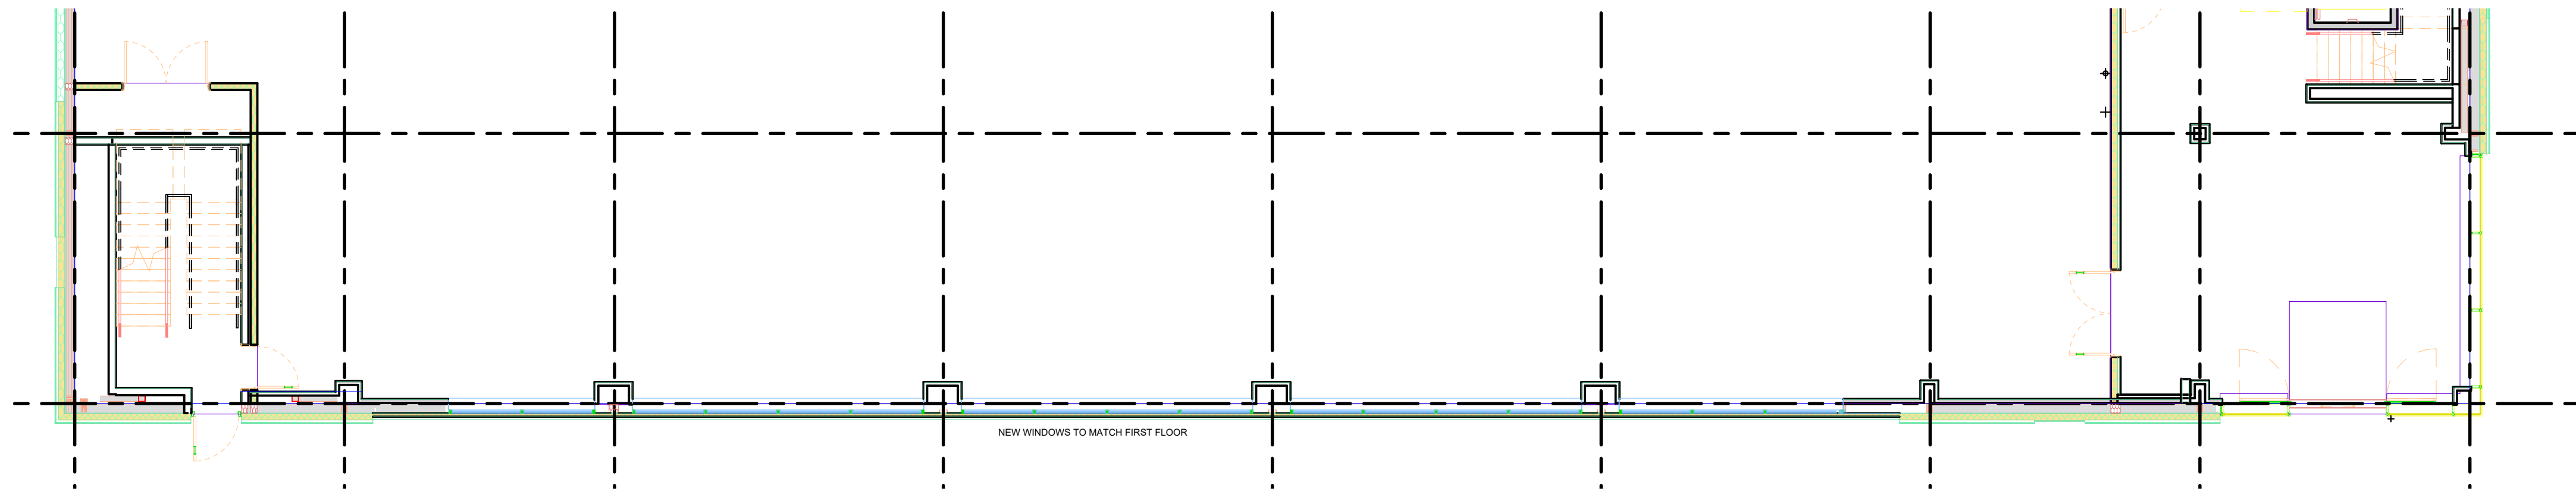

PROPOSED PLAN
scale 1:100

A REMOVE GRID LINES & ADD SCALE 15/01/25 JG/CG

REV DESCRIPTION DATE DRAWN / CHECK

CLIENT

SOLOTECH

SITE ADDRESS

IMPERIAL 76

KINGSWAY BUSINESS PARK

OL16 4NZ

ESTILO

DRAWING TITLE

SOLOTECH MANCHESTER - PHASE 3

EXTERNAL ELEVATION

PROPOSED NEW WINDOWS

STATUS

CONSTRUCTION

SCALE @ A1 DATE AUTHOR

1:100 06.01.25 JG

DRAWING NUMBER REV

2045-XX_110 A