


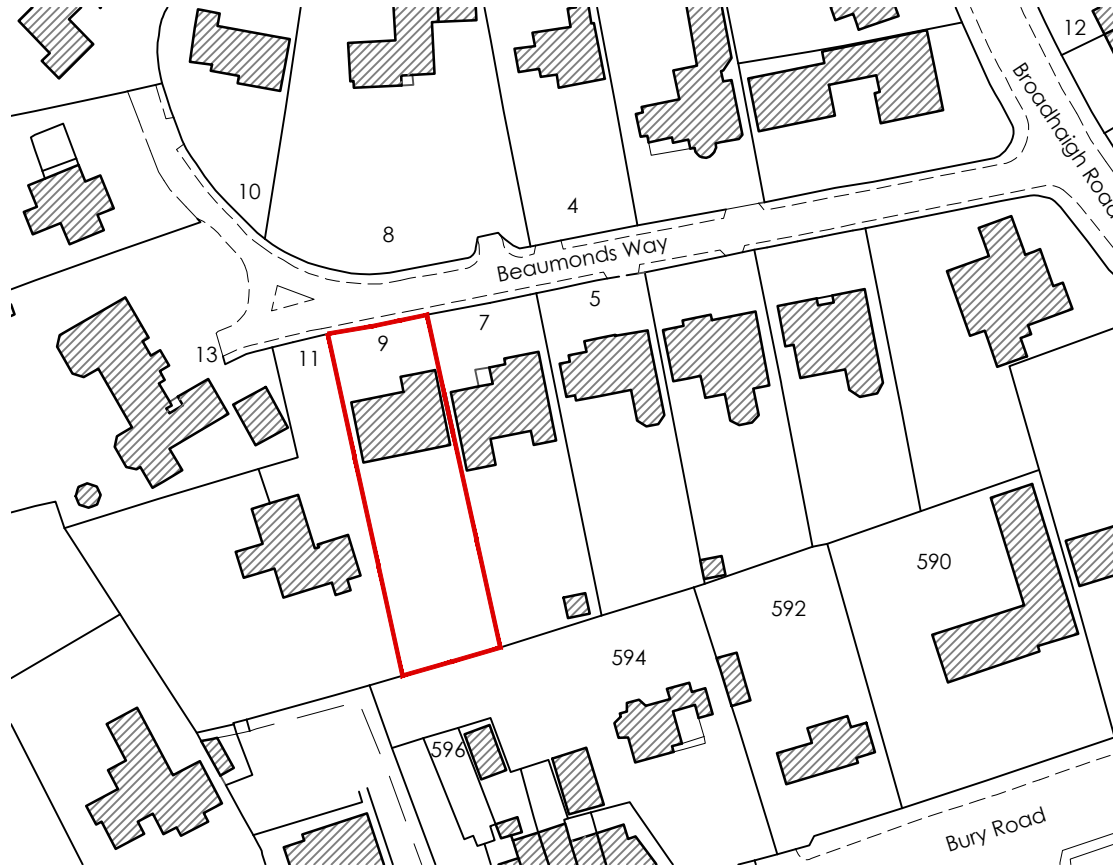

Site Location Plan
Scale: 1:1250

Key

Site Boundary

REV	Notes	Date	By
CRISP architecture Email: studio@crisparchitecture.co.uk Chartered Institute of Architectural Technologists Chartered Practice			
Project:		9 Beaumonds Way, Bamford Rochdale, OL11 5NL	
Drawing Title: Site Location Plan			
Project No: 2347		File Identifier:2347_72_01	
Drawing No: 72_01		Revision:	
Drawn By: SMH		Checked By:SMH	
Scale:1:1250 @ A4		Date: 08/09/2023	
Purpose of Issue: F E A S I B I L I T Y			
Drawing Status: P L A N N I N G			