



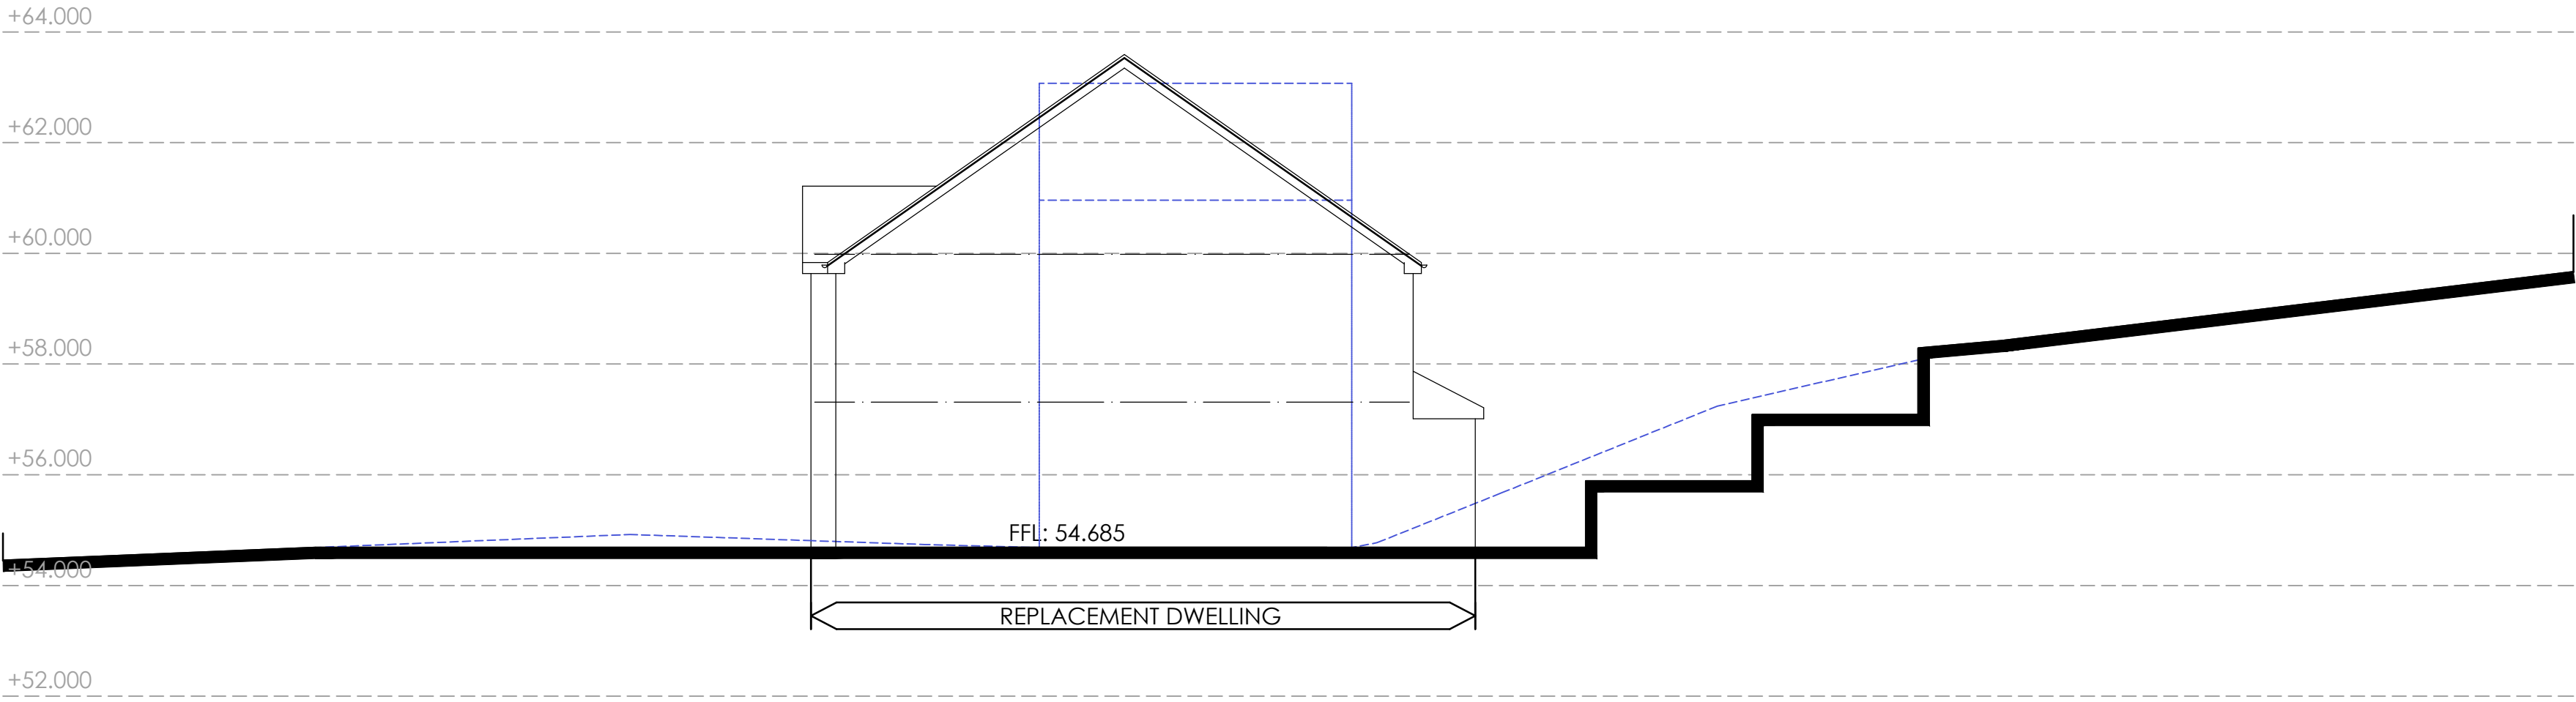


DATUM: 50.000

SECTION A

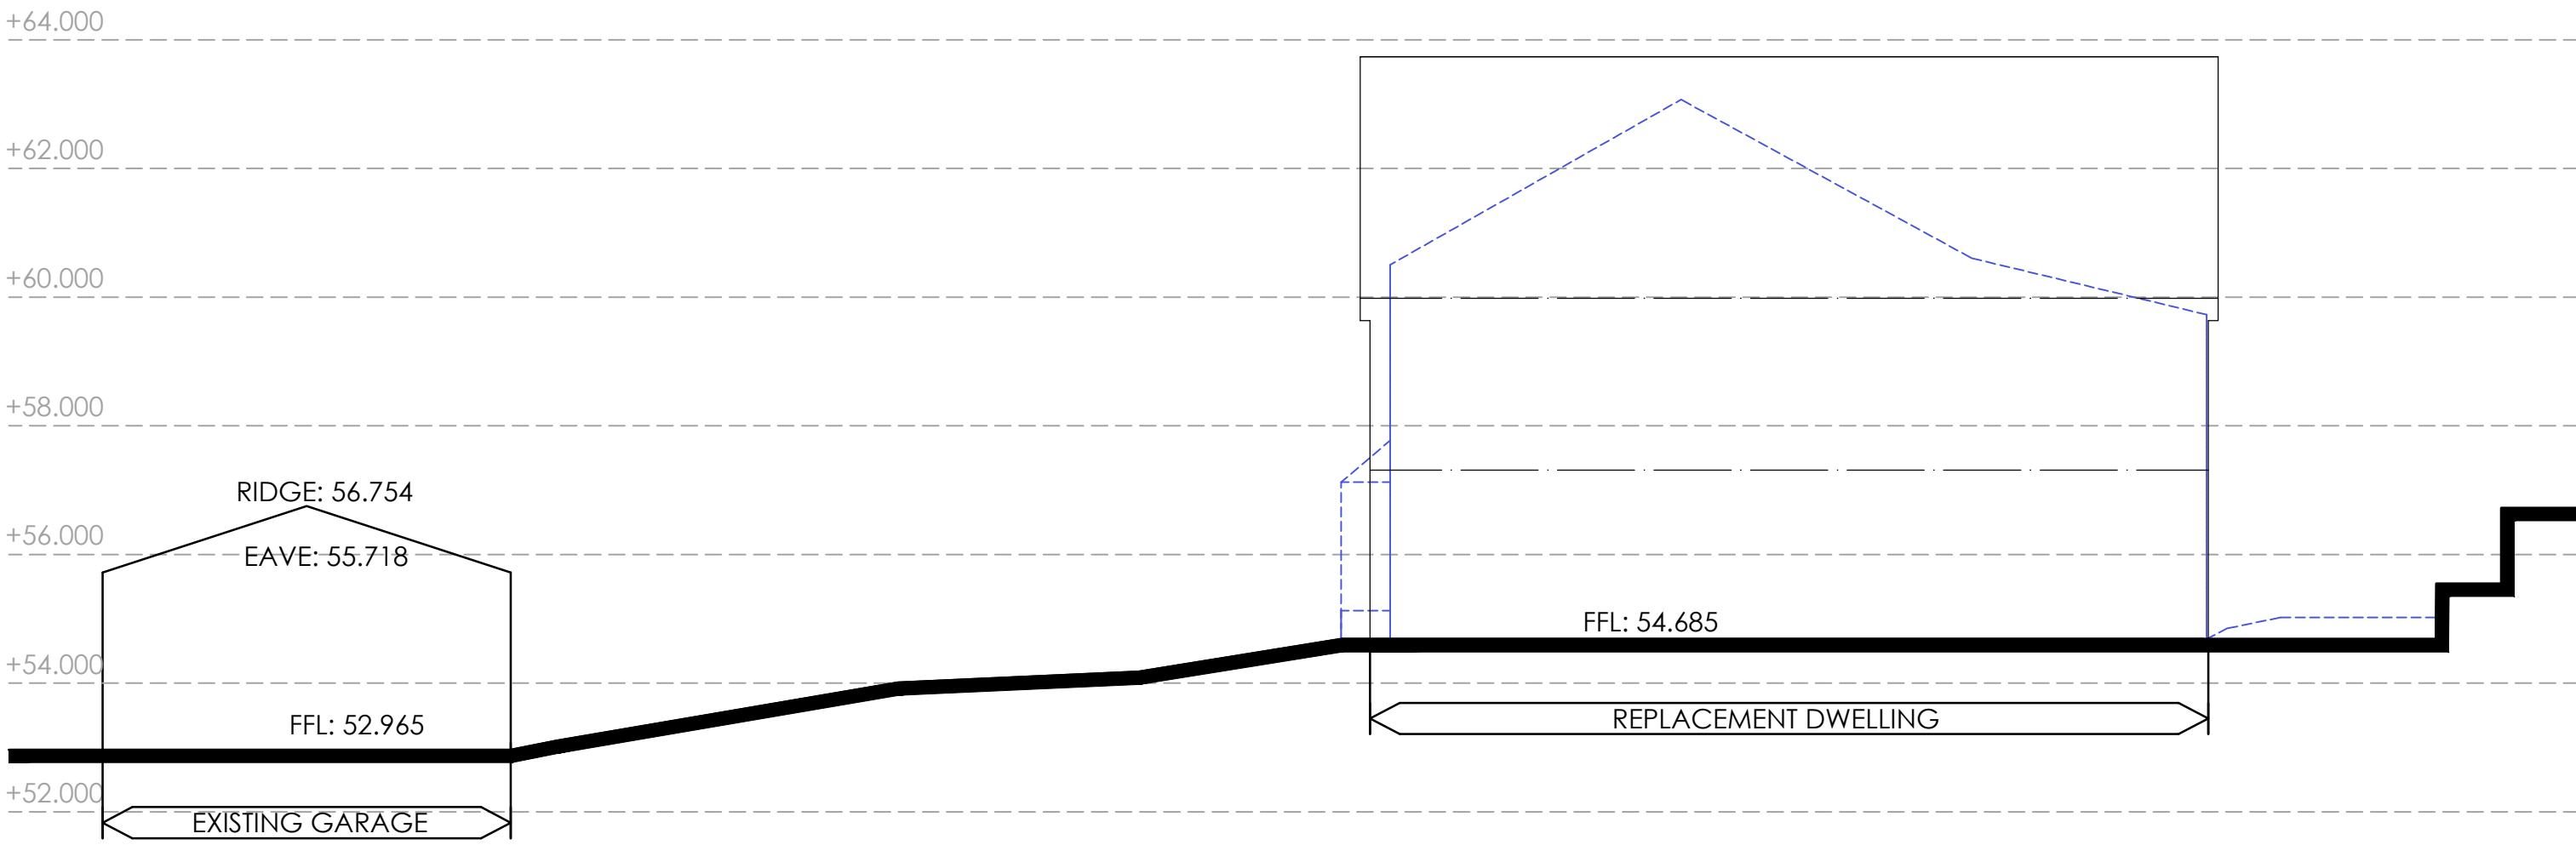

DATUM: 50.000

SECTION B

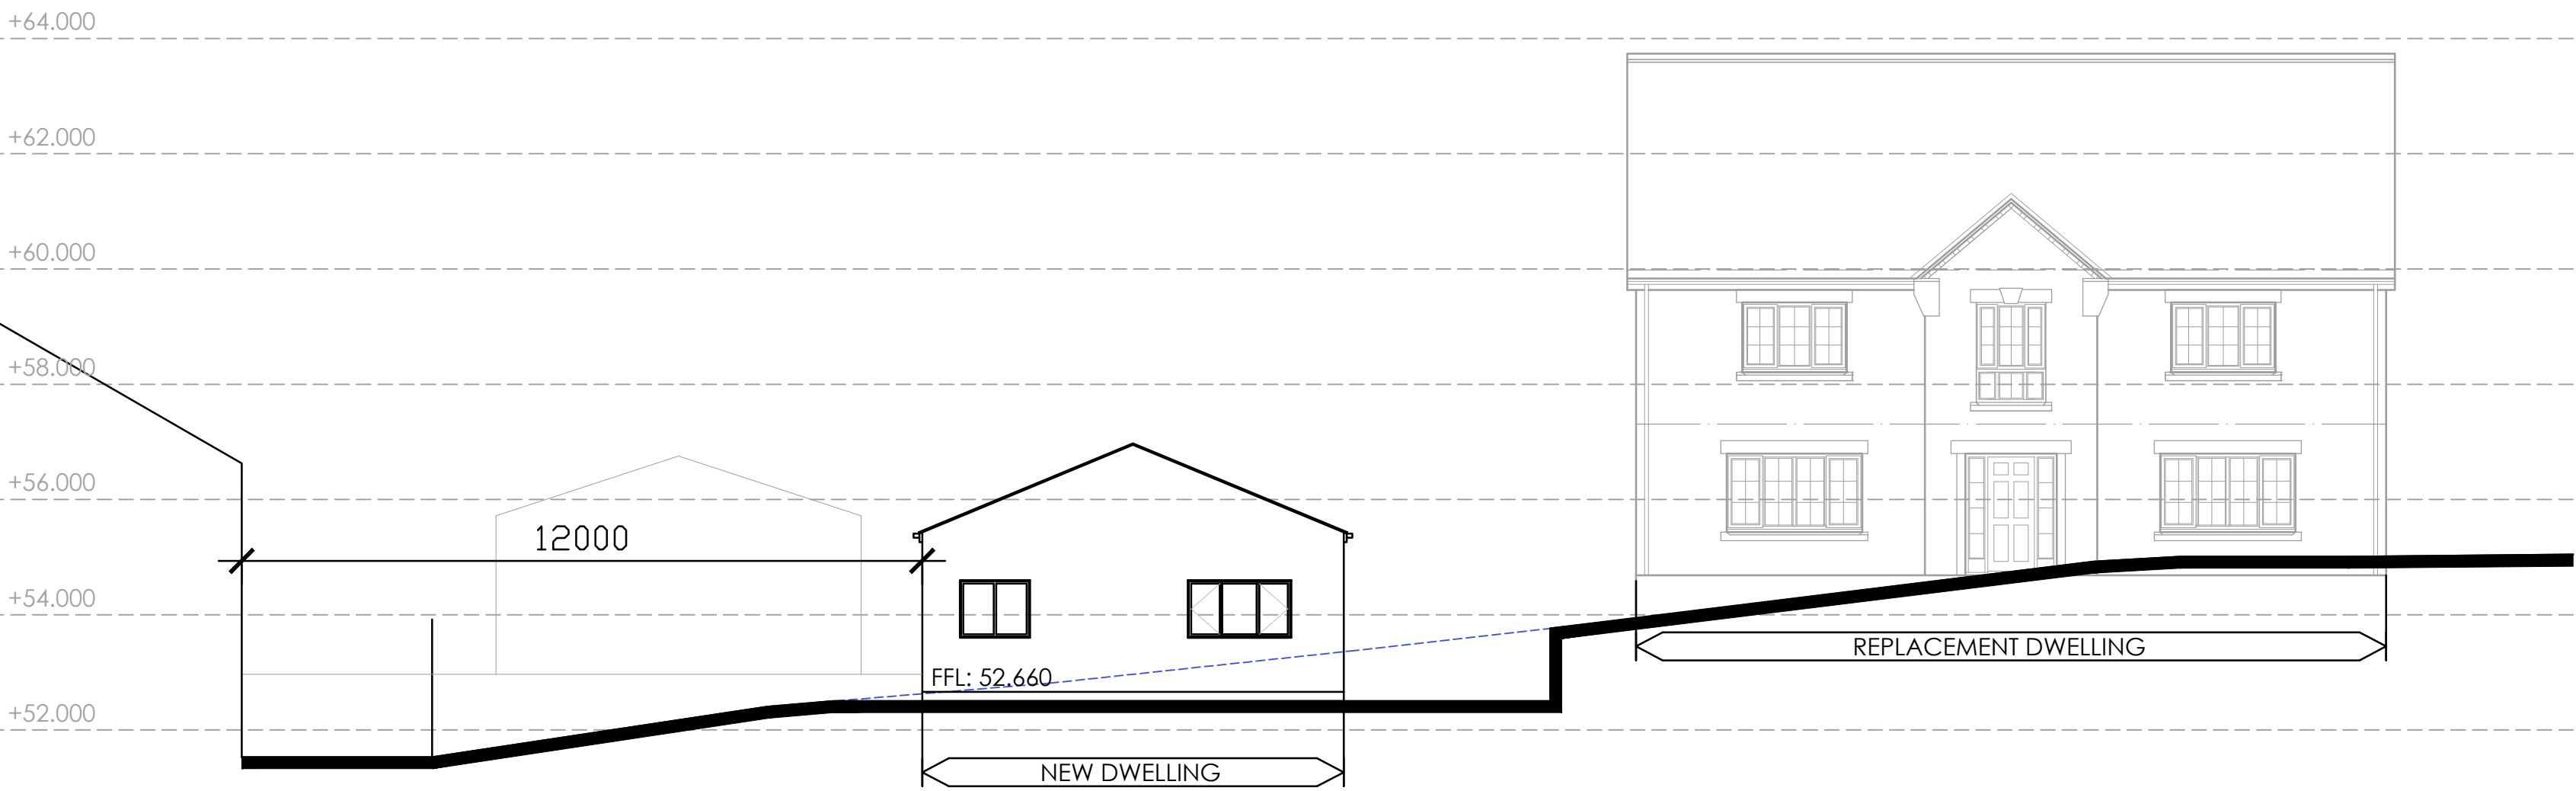

DATUM: 50.000

SECTION C

P2 amended in accordance with planning officers comments 17.05.24

Revision	Date	By	Chk
----------	------	----	-----

All dimensions to be verified on site, and the Architect informed of any discrepancy. All drawings and specifications should be read in conjunction with the Health and Safety Plan; all conflicts should be reported to the appointed Principal Designer.

David Chinejani
Mount Cottage
Schwabe Street, Middleton, M24 4TN

Sheet Name: Proposed Site Sections

Purpose of Issue: Planning Status:

Date: 02/05/2023 Checked By: DH

Drawn By: SB Scale @ A1: 1:100

Project No: 8837 Revision: P2

Drawing No: 8837-BOW-XX-XX-DR-A-0004



Do not scale from this drawing. This drawing is the copyright of Bowman Riley Architects Limited. © p:\architectural\residential\8837 - mount cottage\8837 - 03 cad\0000 existing, presentation, planning\8837-bow-xx-xx-dr-001-p3-planning.dwg