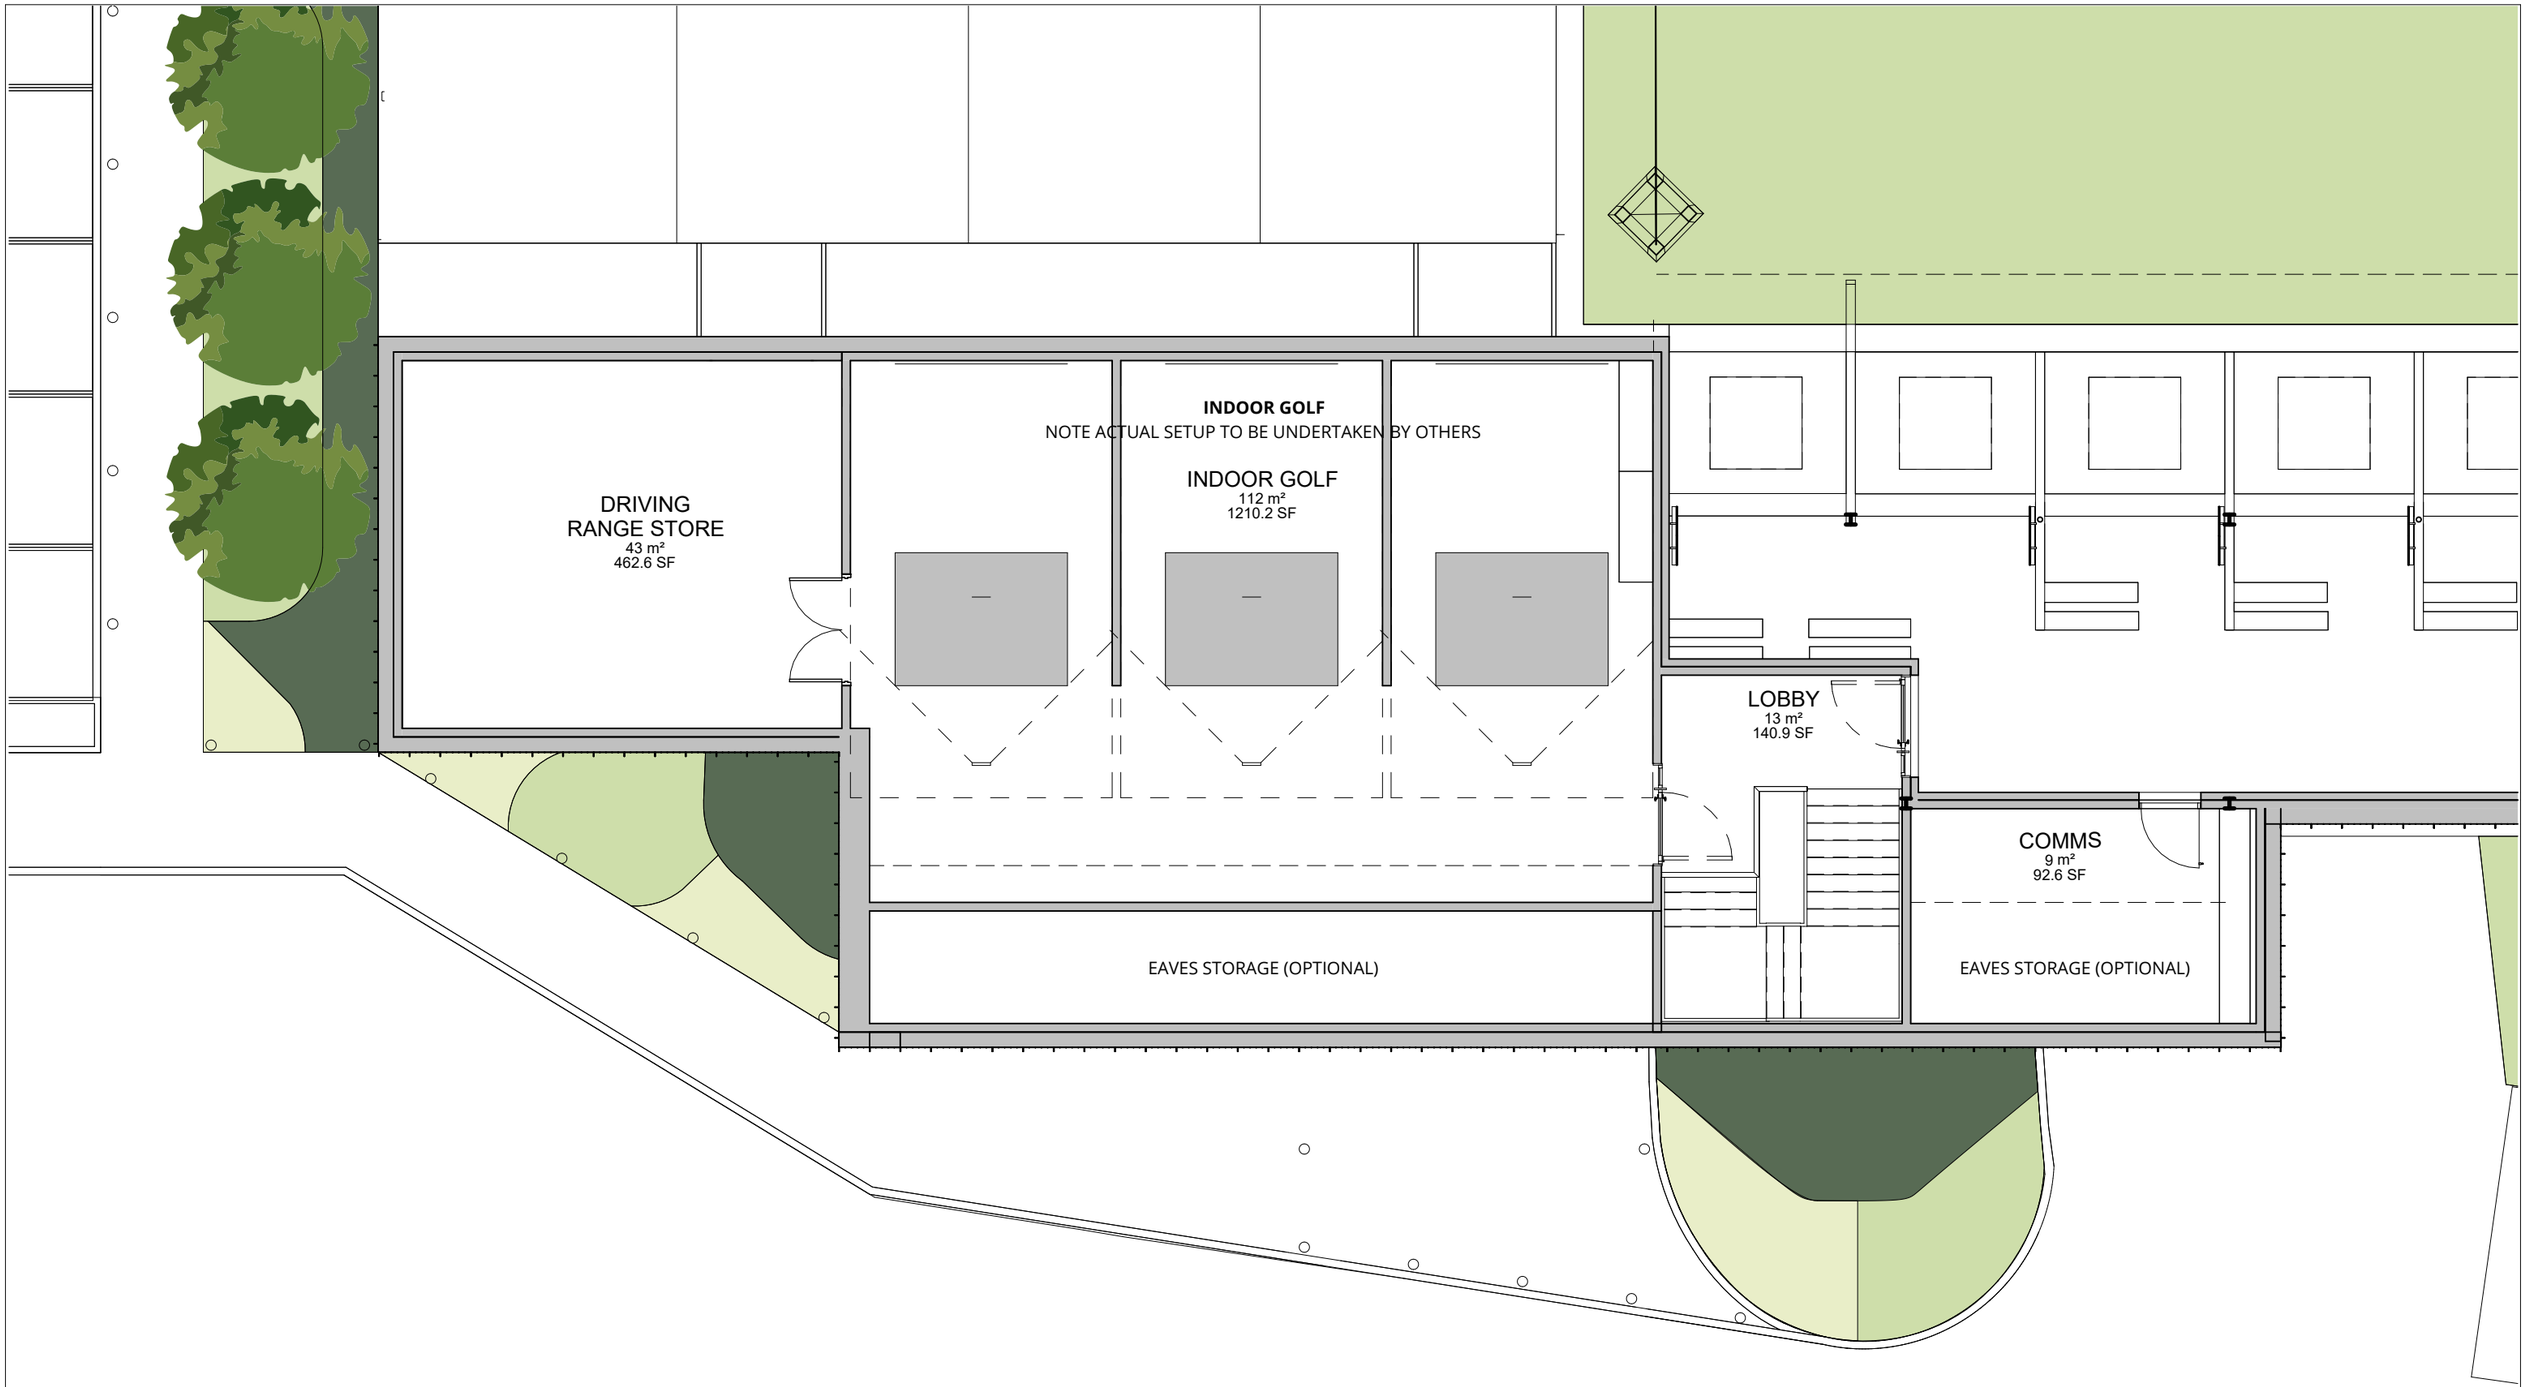


1 Proposed First Floor

1 : 100

0m 1m 2m 3m 4m 5m

SCALE 1:100

RALA SHALL HAVE NO RESPONSIBILITY FOR ANY USE MADE OF THIS DOCUMENT OTHER THAN FOR THAT WHICH IT WAS PREPARED AND ISSUED.
ALL DIMENSIONS SHOULD BE CHECKED ON SITE.
DO NOT SCALE FROM THIS DRAWING

ANY DRAWING ERRORS OR DIVERGENCIES SHOULD BE BROUGHT TO THE ATTENTION OF RALA AT THE ADDRESS SHOWN BELOW.

DRAWINGS SHALL BE READ IN CONJUNCTION WITH THE FOLLOWING BEFORE WORK COMMENCES:
- THE CDM DESIGN ISSUES REGISTER
- THE RALA RISK SERIES OF DRAWINGS
- THE PROJECT CDM RISK REGISTER

NOTES

REVISION	DESCRIPTION	DRAWN	CHECKED	DATE
P00	First Issue	RB	RB	26.07.23
P01	Client Feedback	RB	RB	03.09.23
P02	Pre Planning Issue	RB	RB	14.09.23
P03	Client Review	RB	RB	12.06.24
P04	Client Feedback	RB	RB	27.06.24
P05	Planning Issue	RB	RB	25.07.24

REVISION DESCRIPTION DRAWN CHECKED DATE

REVISION DESCRIPTION DRAWN CHECKED DATE

CLIENT

11 Hackford Close,
Brandlesholme,
Bury,
Greater Manchester,
BL8 1XP
United Kingdom

T +44 [0]7564 361 972

Rachel Ann Lucy RALA Architect

PROJECT TITLE
Bowlee Park Golf Driving Range

BDP JOB NUMBER
P0019

ISO 27001 CLASSIFICATION
Planning

DRAWING TITLE
Proposed First Floor & Ancillary Spaces

SCALE
@ A3
1 : 100

DATE FIRST ISSUED
26/07/23

DRAWING No.
BDR-RALA-ZZ-XX-DR-A-(00)-0007

REVISION
P05